





EXISTING NORTHWEST ELEVATION

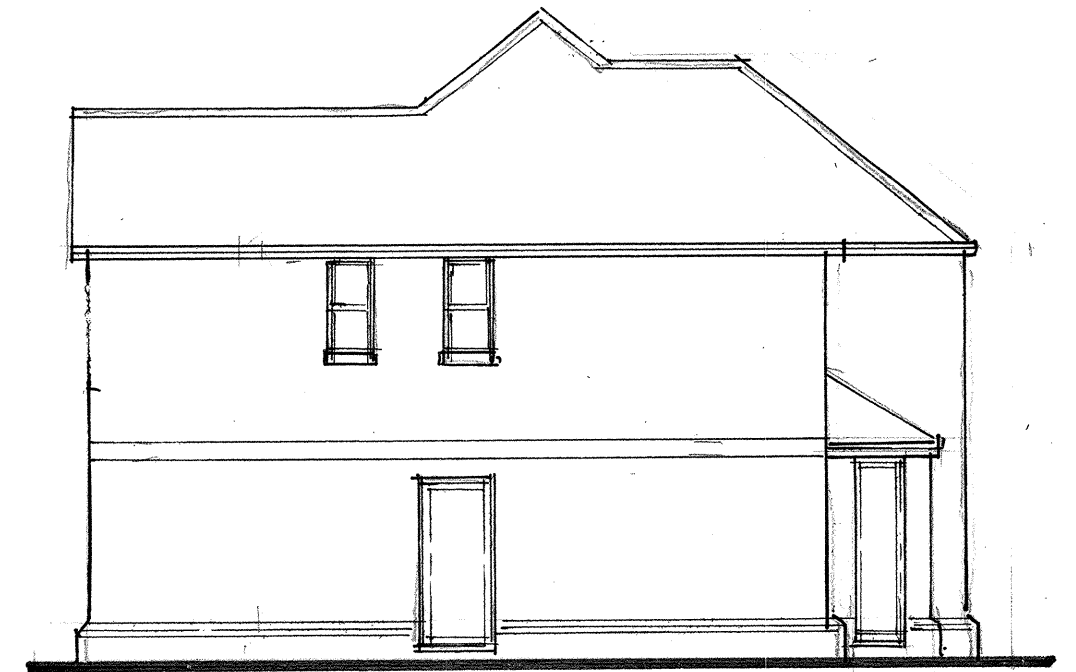

EXISTING SOUTHWEST ELEVATION

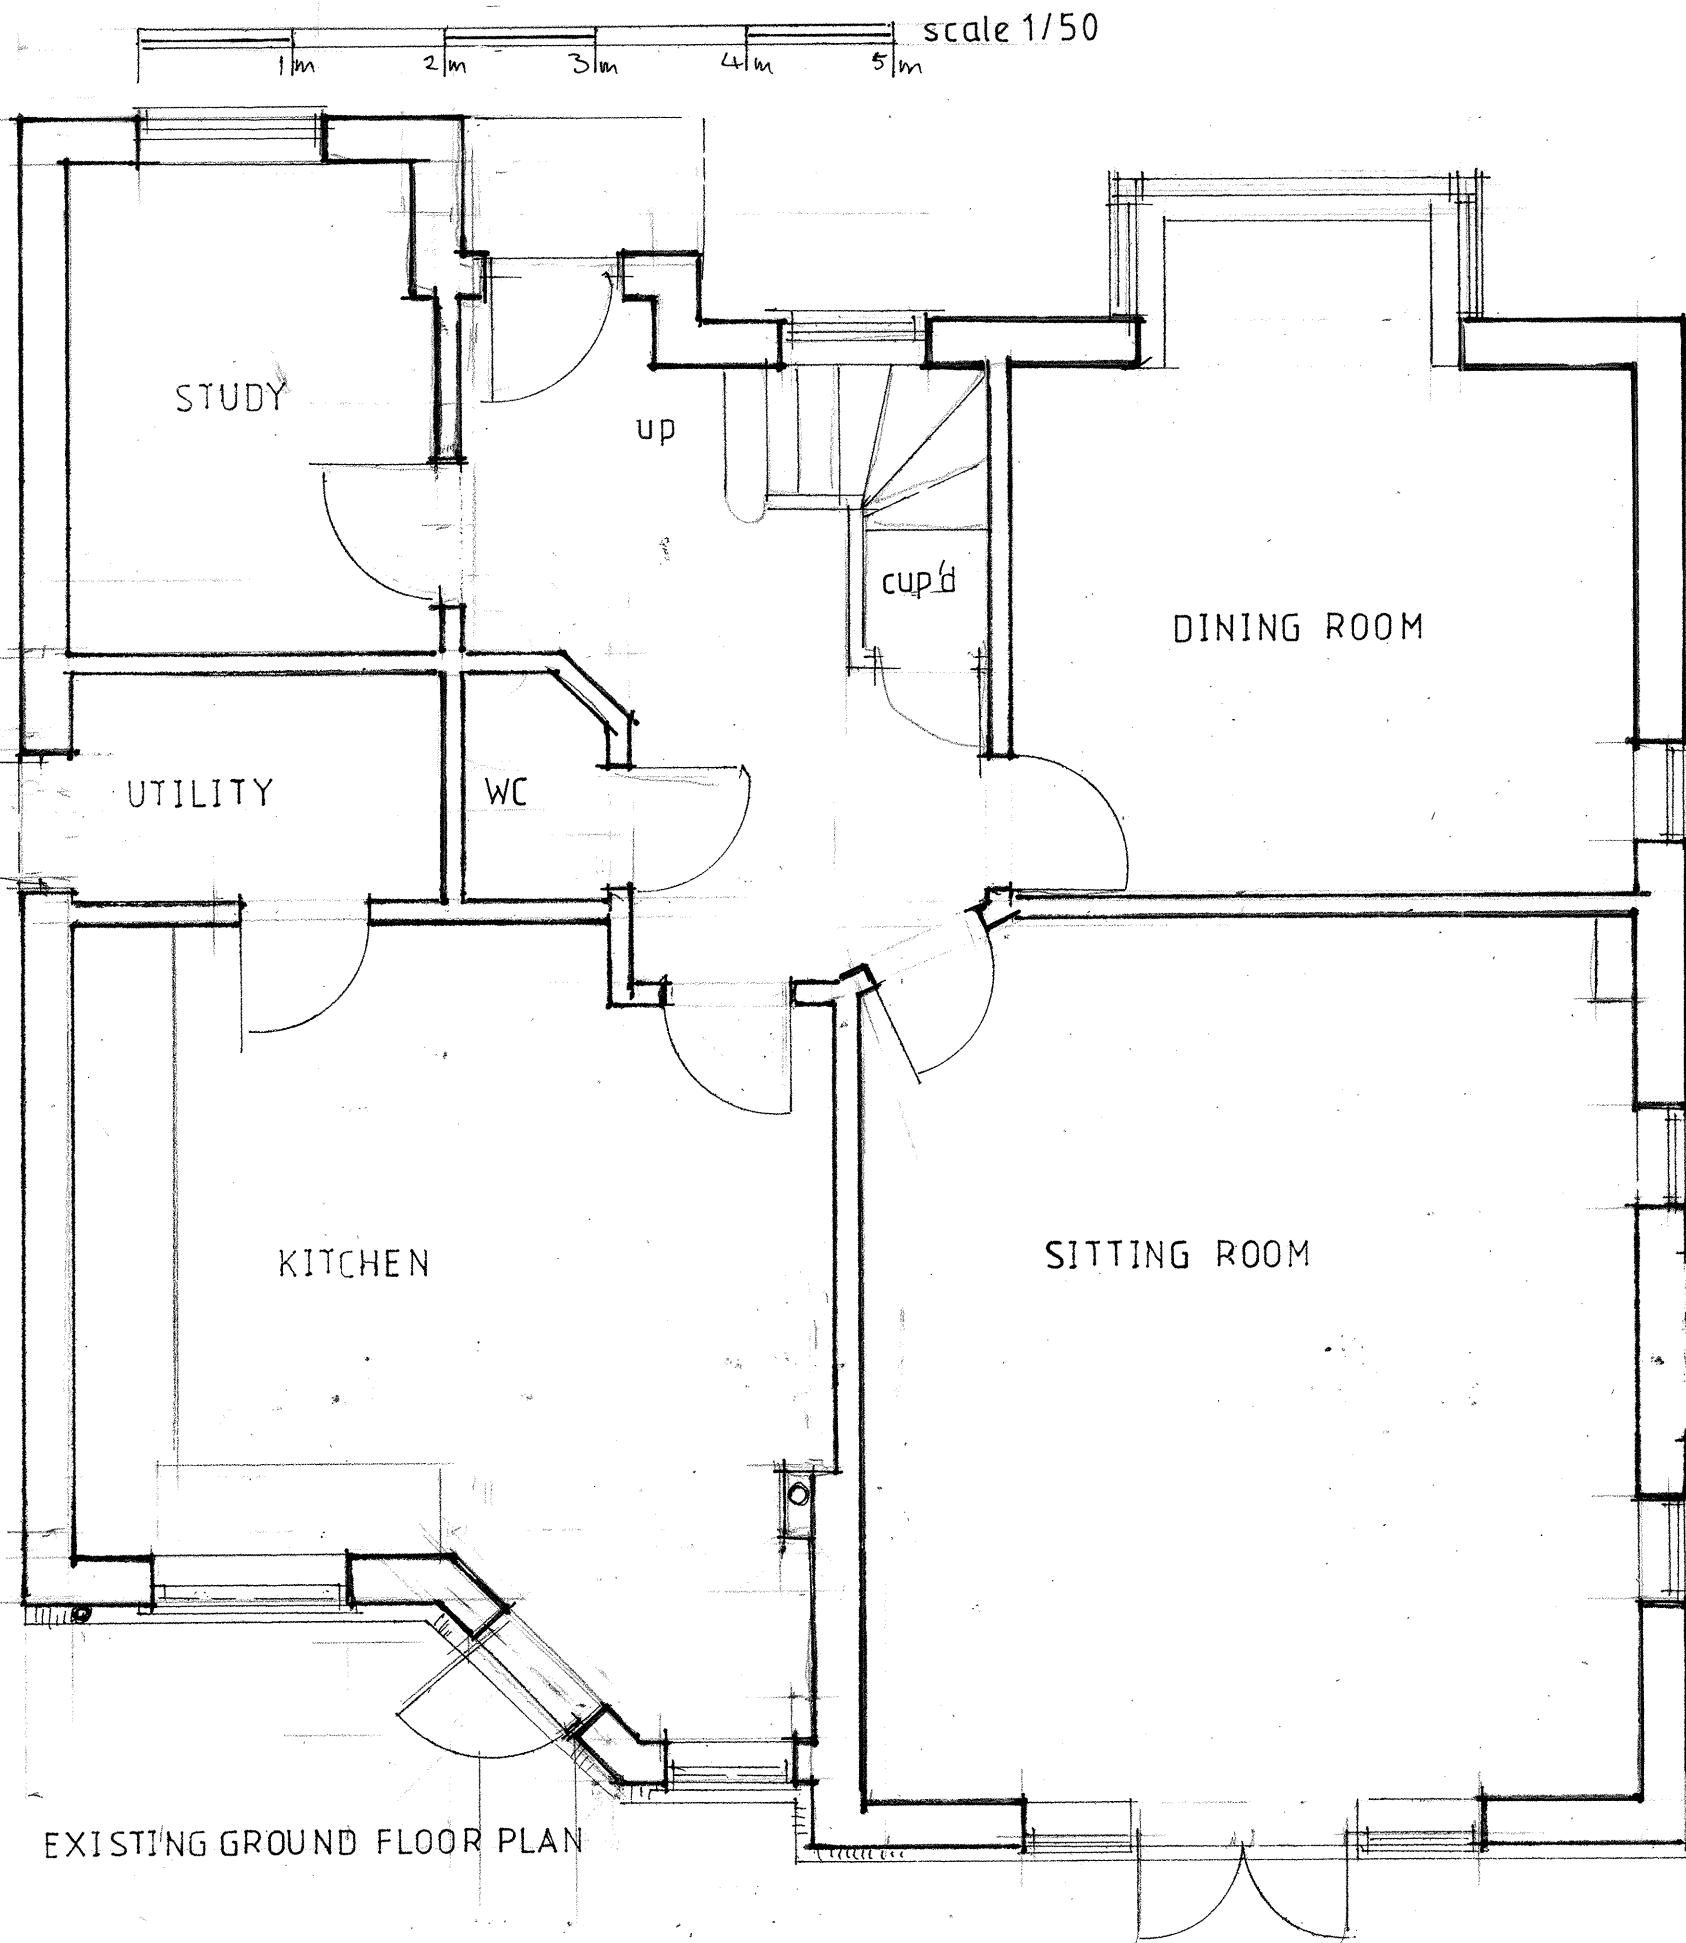