






EXISTING EAST ELEVATION

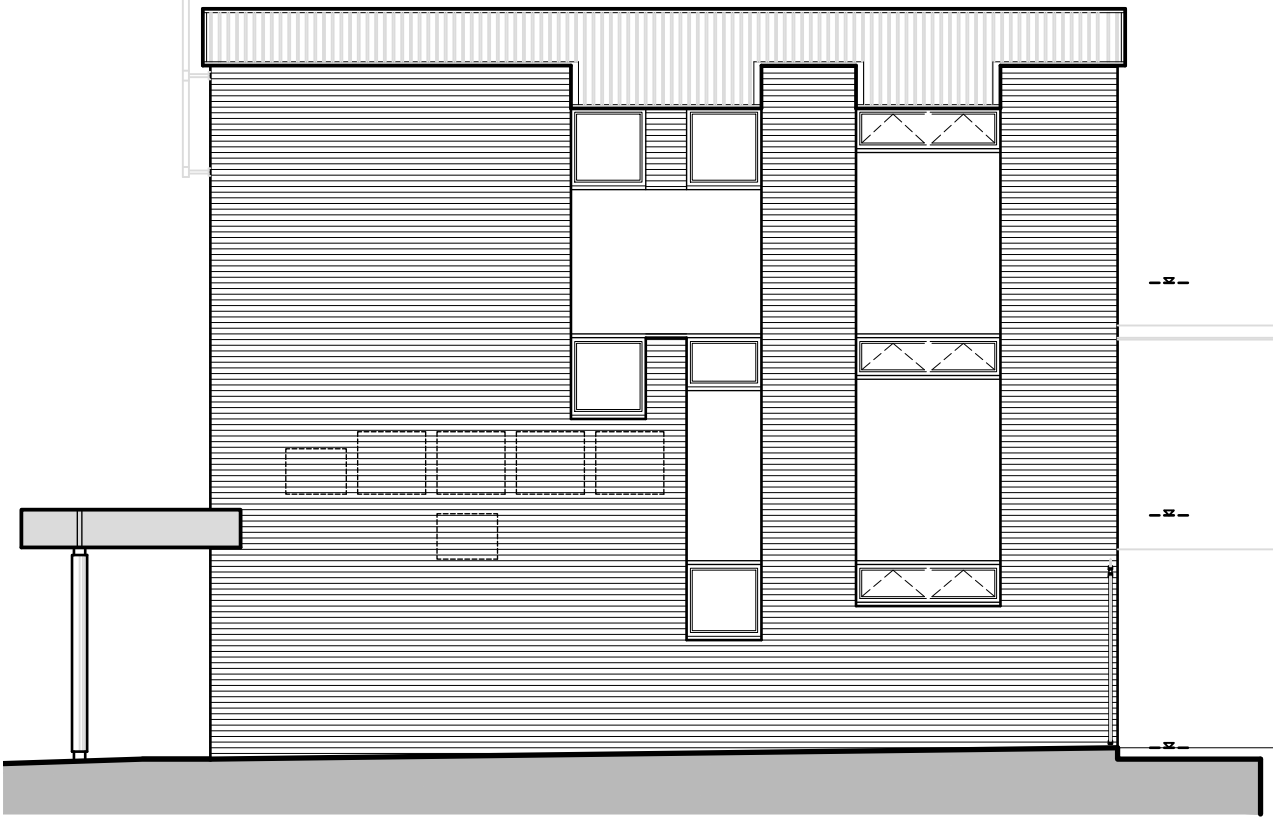


EXISTING NORTH ELEVATION

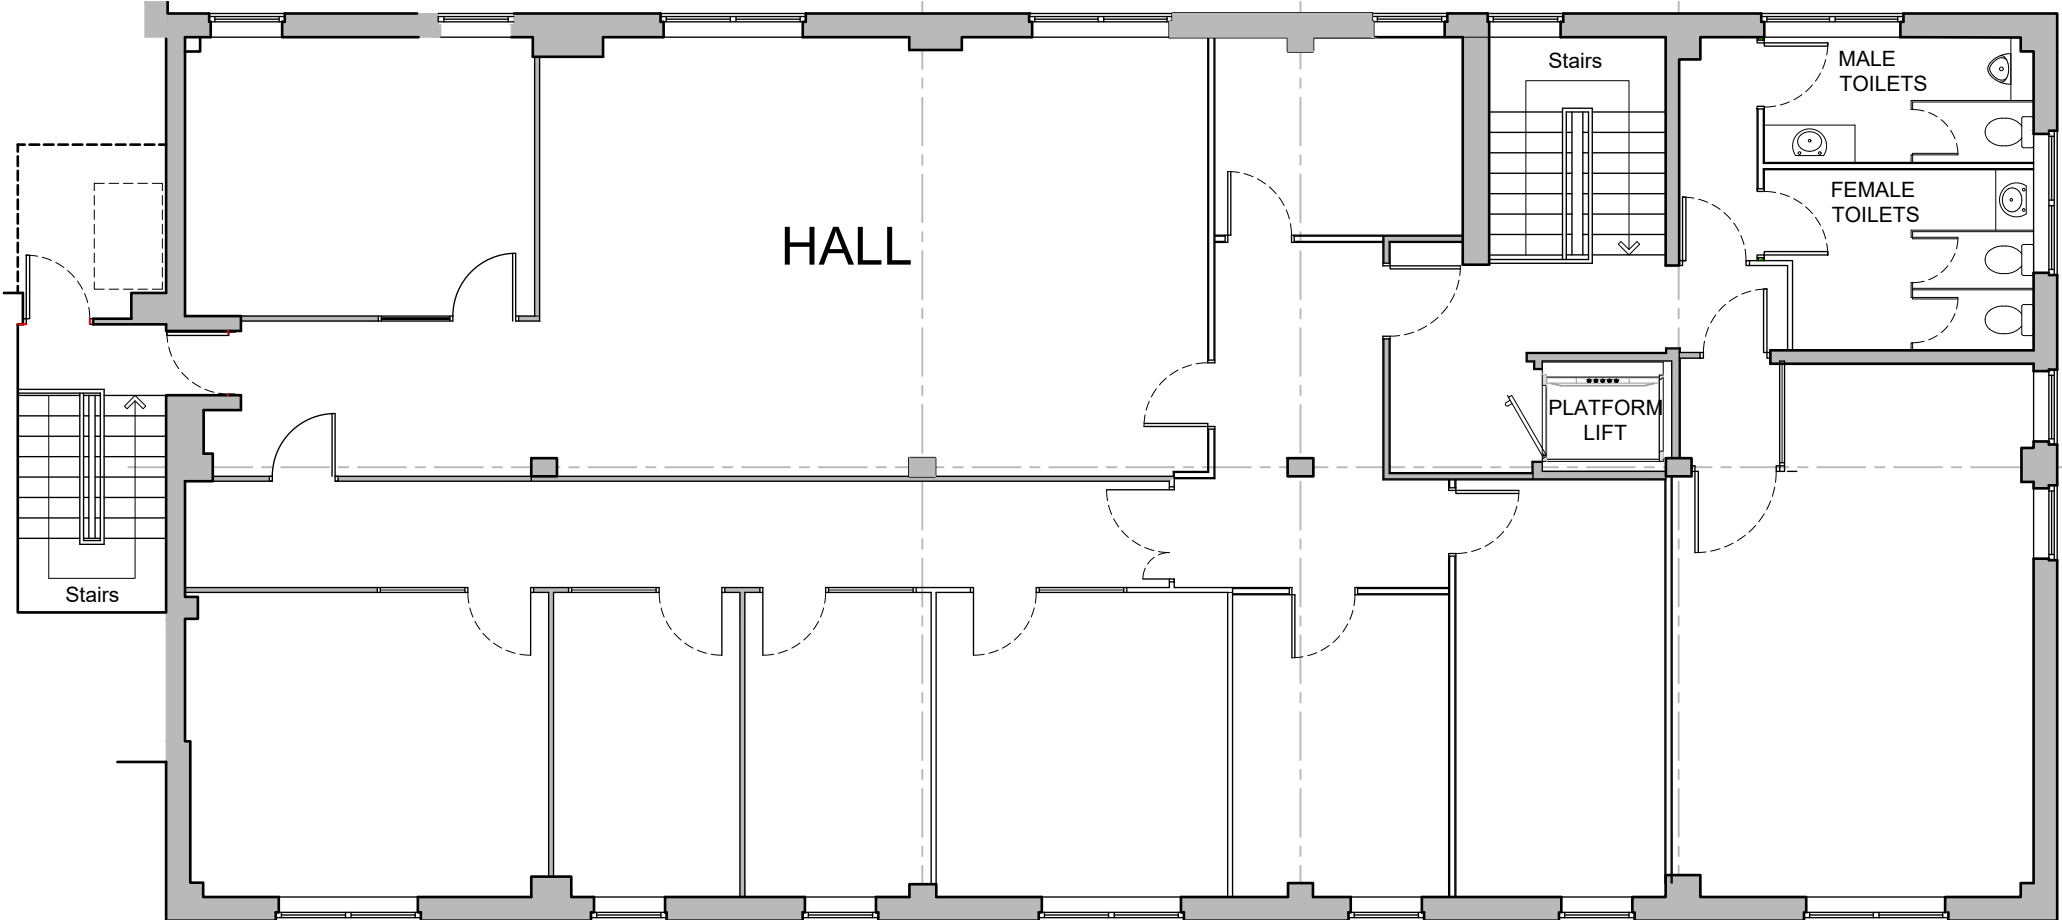

EXISTING SECOND FLOOR PLAN

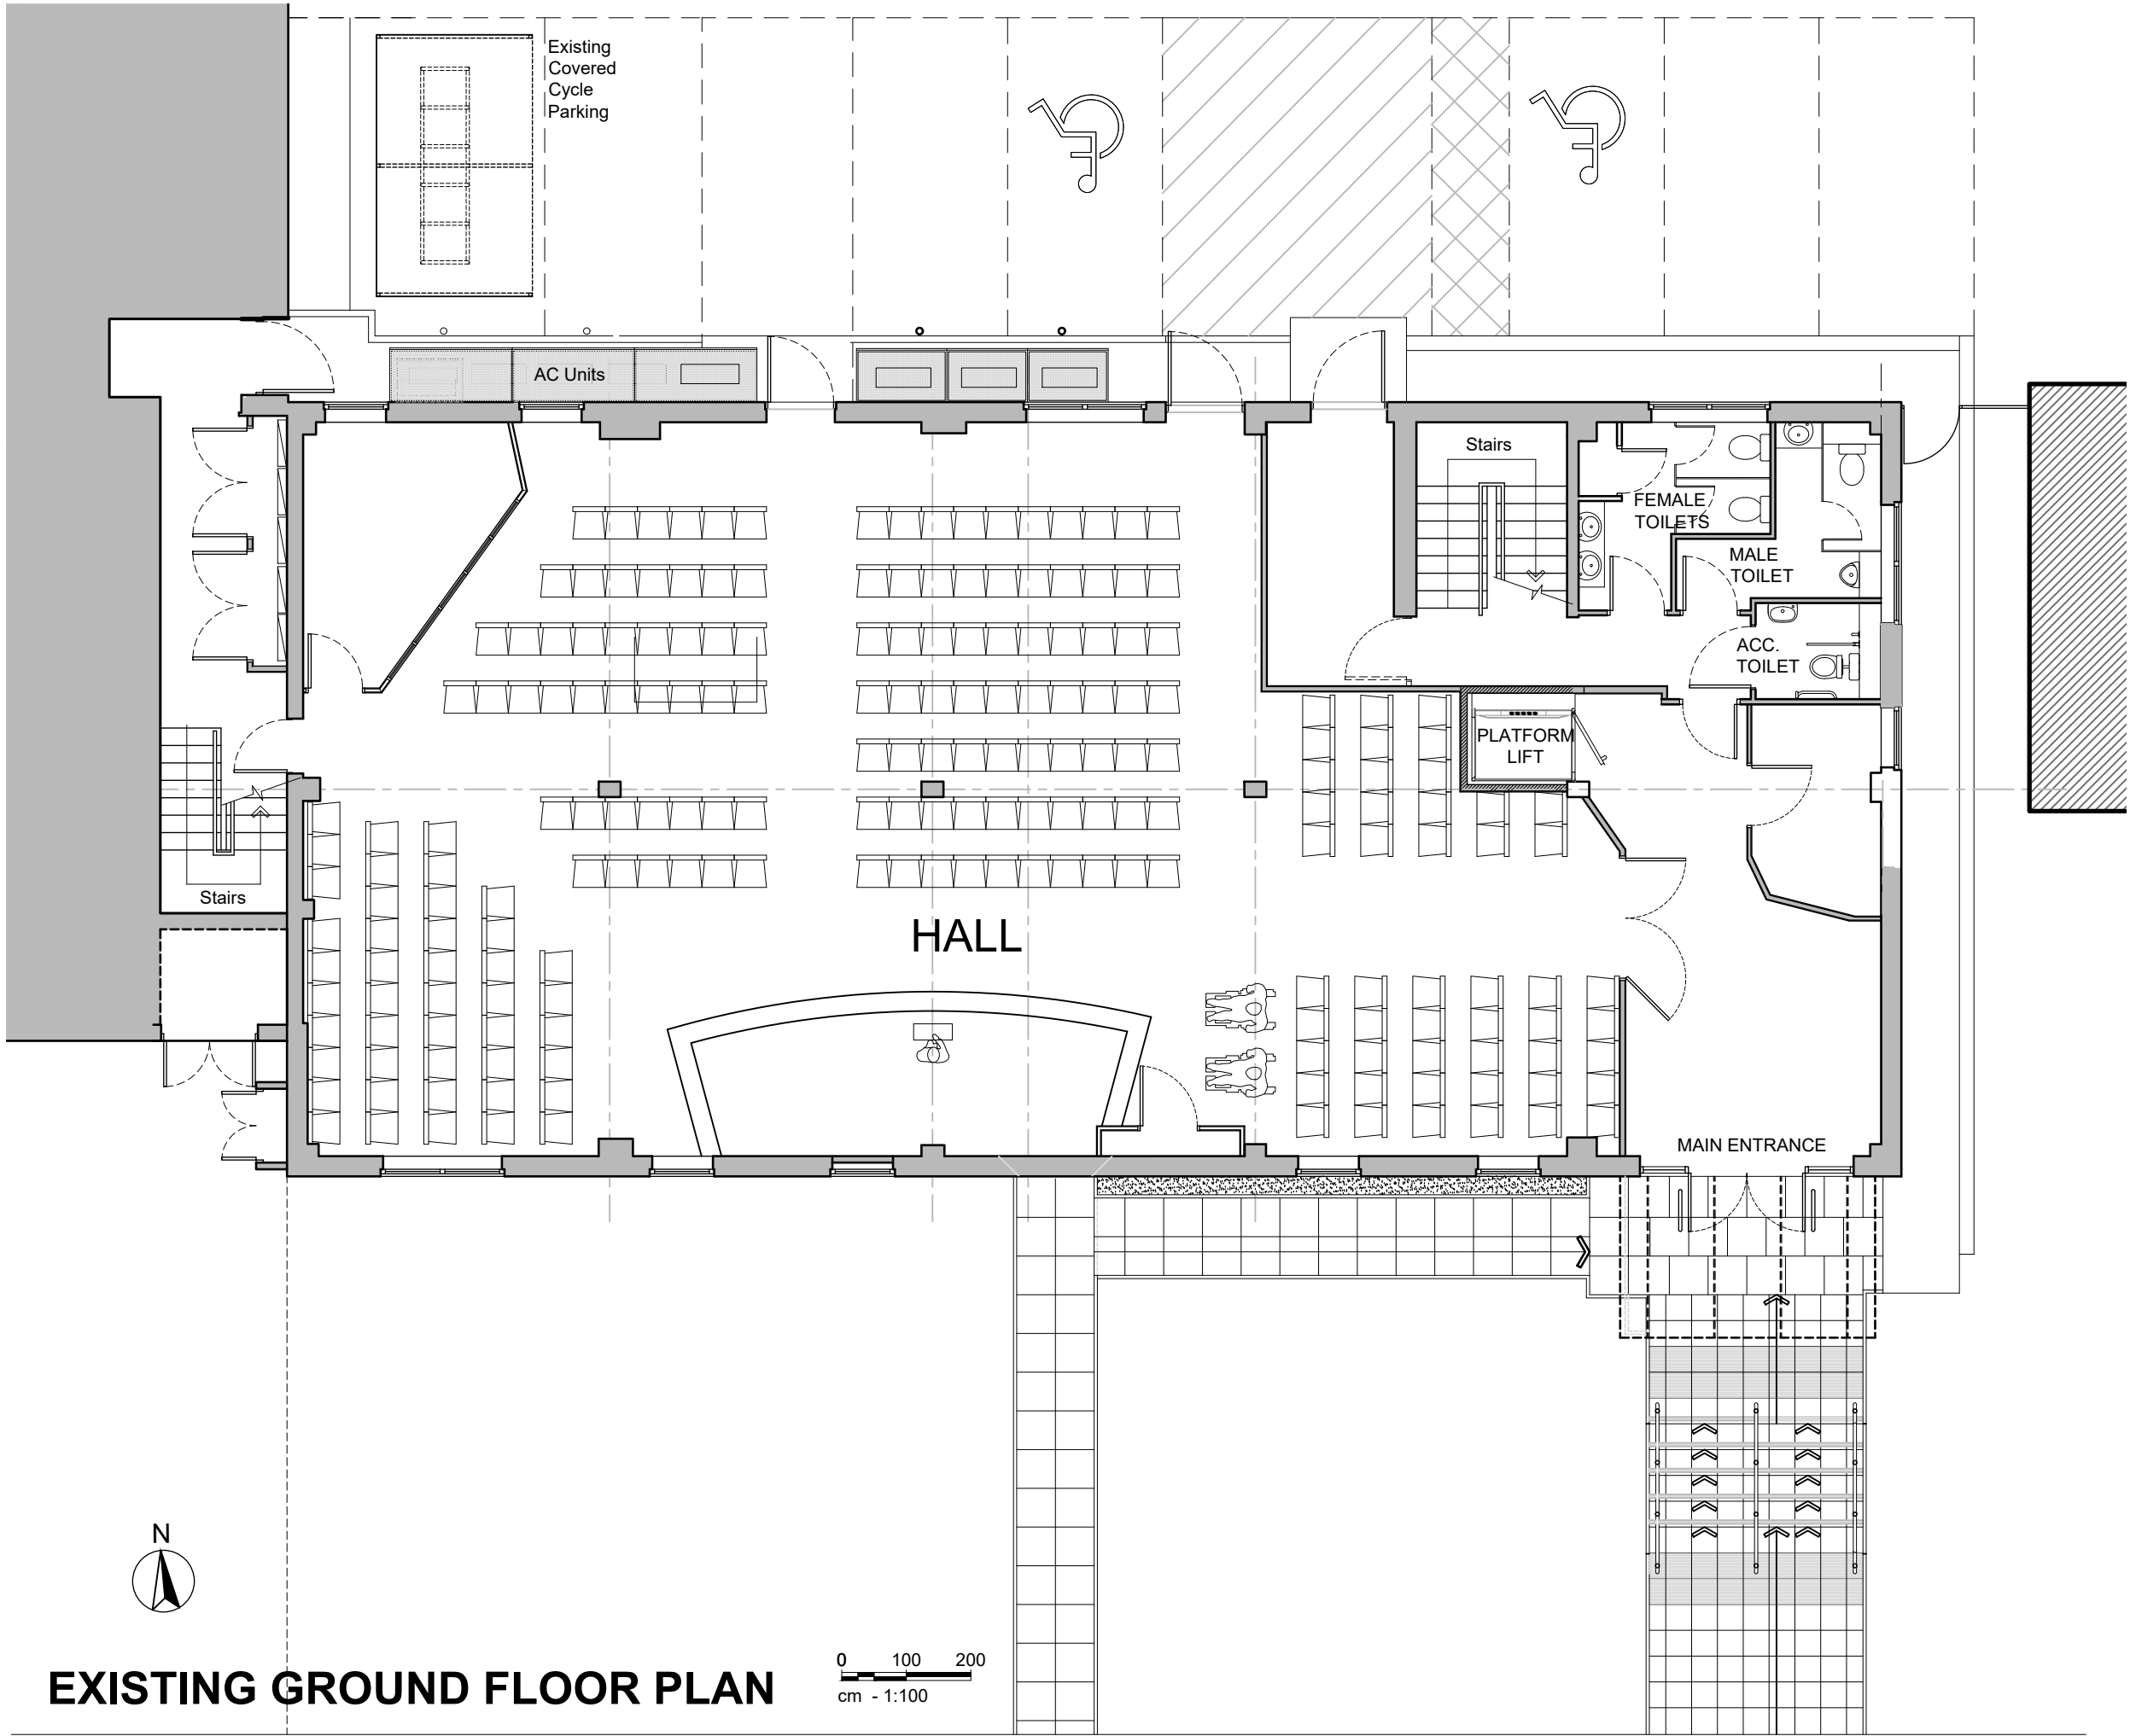

EXISTING GROUND FLOOR PLAN

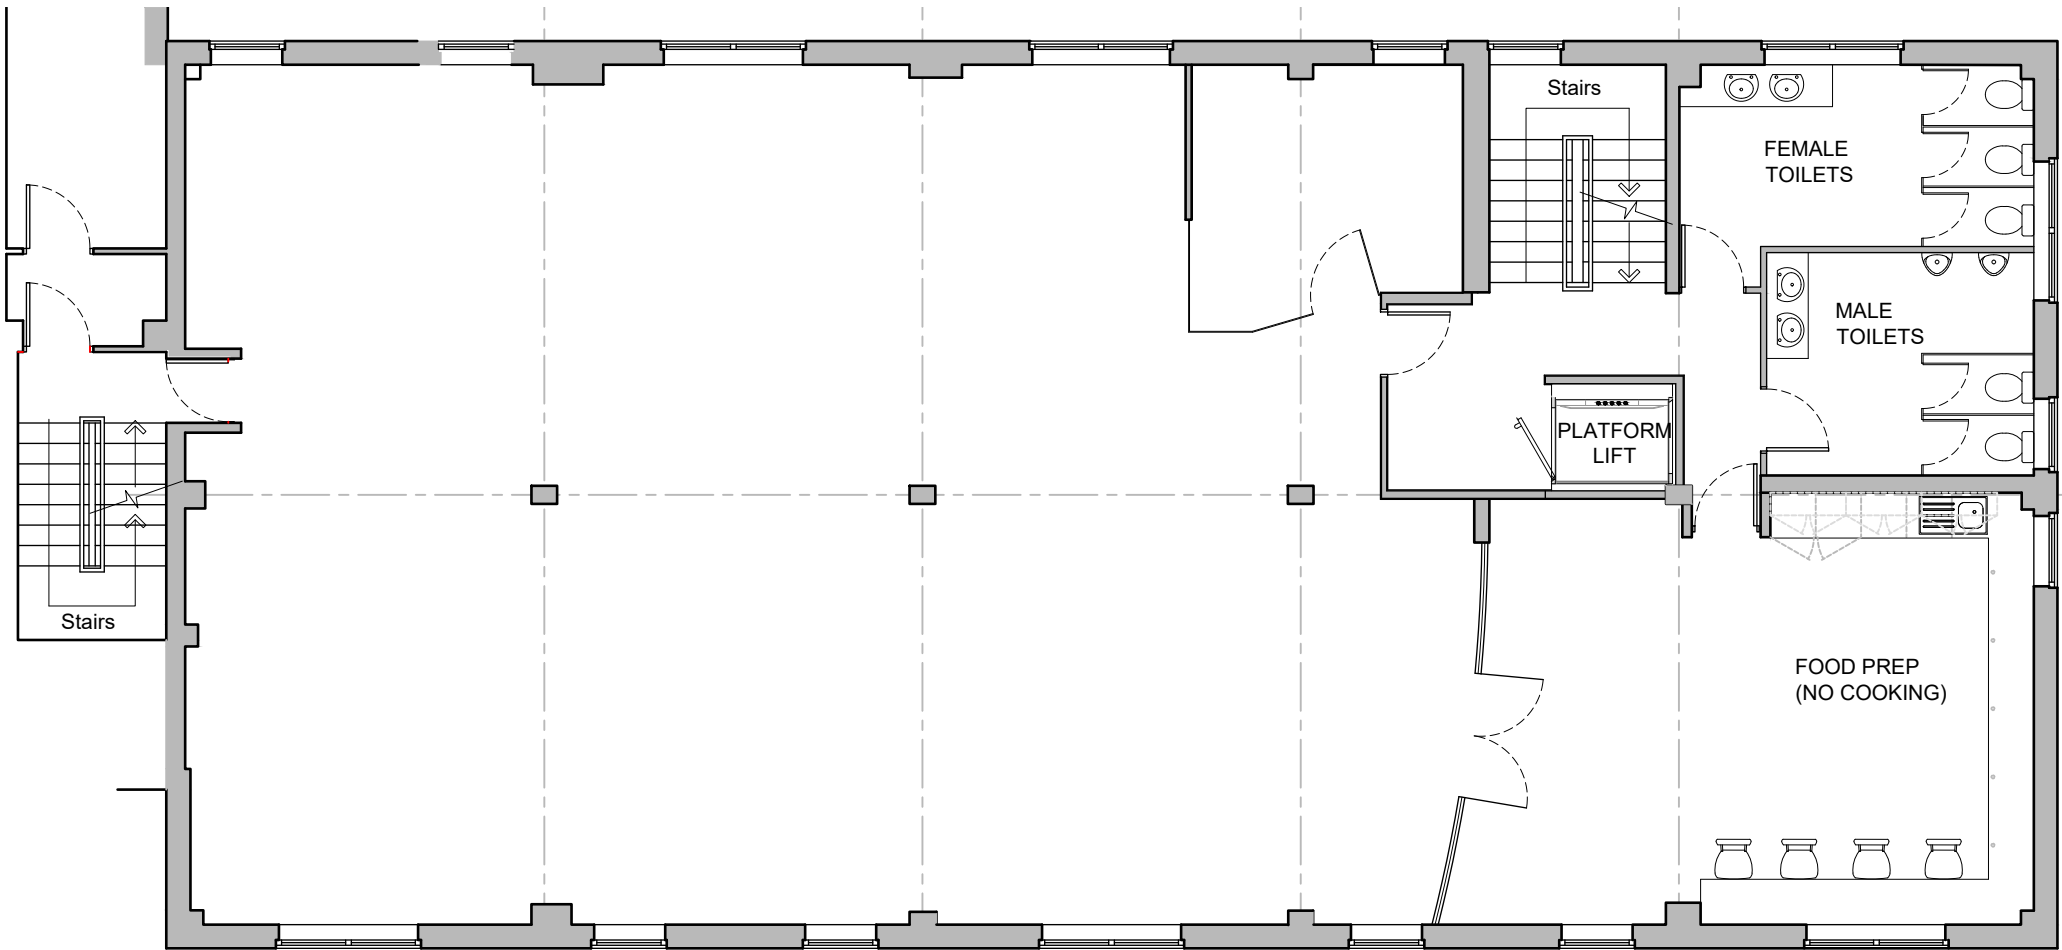

EXISTING FIRST FLOOR PLAN

Date	Note	Rev
Allen Associates ARCHITECTS The Hall Priory Road Sunningdale Ascot SL5 9RQ Telephone 01344 873784 architects@allenassociates.co.uk		
EXISTING PLANS & ELEVATIONS		
SDA CHURCH PROPOSED FIRE ESCAPE WINDRUSH HOUSE 24 PORTMAN ROAD READING RG30 1EA		
1:100 @ A1	SEP 2019	ADW
767/50		.