




No.	Revision	Date
A	Combination of planning approvals and increased roof alteration form that previously approved	Nov 19

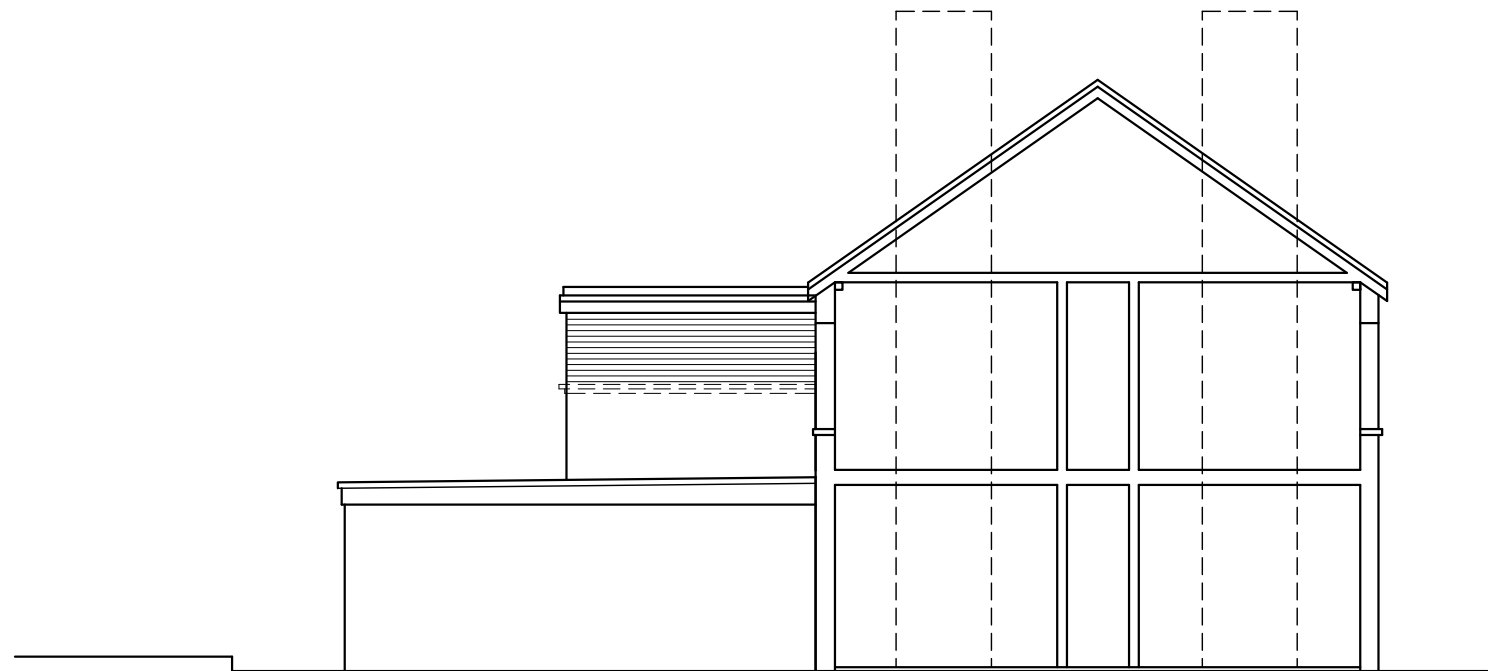


Side Elevation

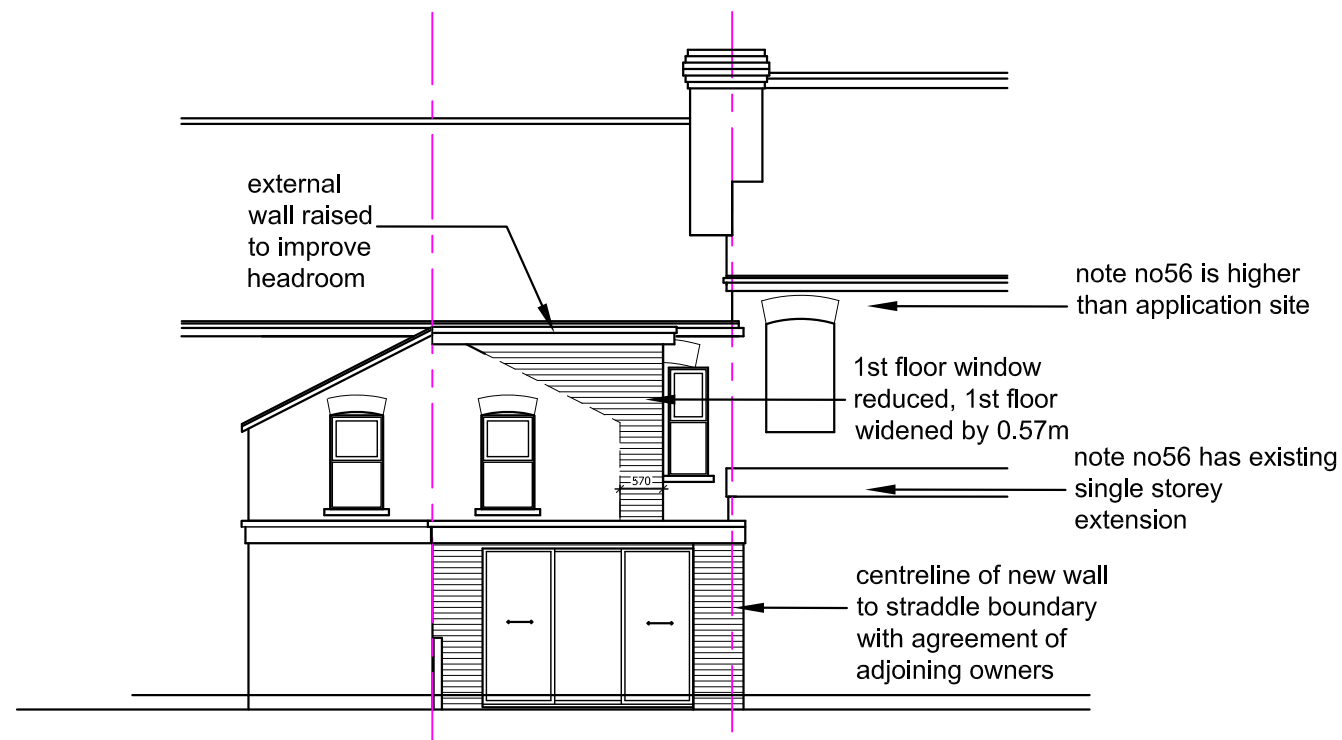

Rear Elevation

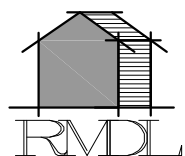

RAMMURTI DESIGN LTD
ARCHITECTURAL & PLANNING SERVICES
268 TILEHURST ROAD, READING RG30 2NE
TEL/FAX:01189510628 MOB:07799883574

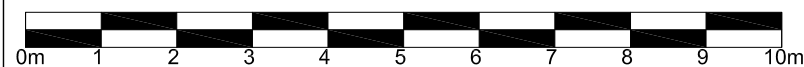

Revised Proposals for Single Storey Rear Extension and widening with Raised Roof Alteration at first floor of existing Dwelling at 54 Blenheim Gardens, Reading RG1 5QG for Miss G Earl

PROPOSED ELEVATIONS

Scale: 1/100
Date: Nov 2019

BG54:104 Rev A