


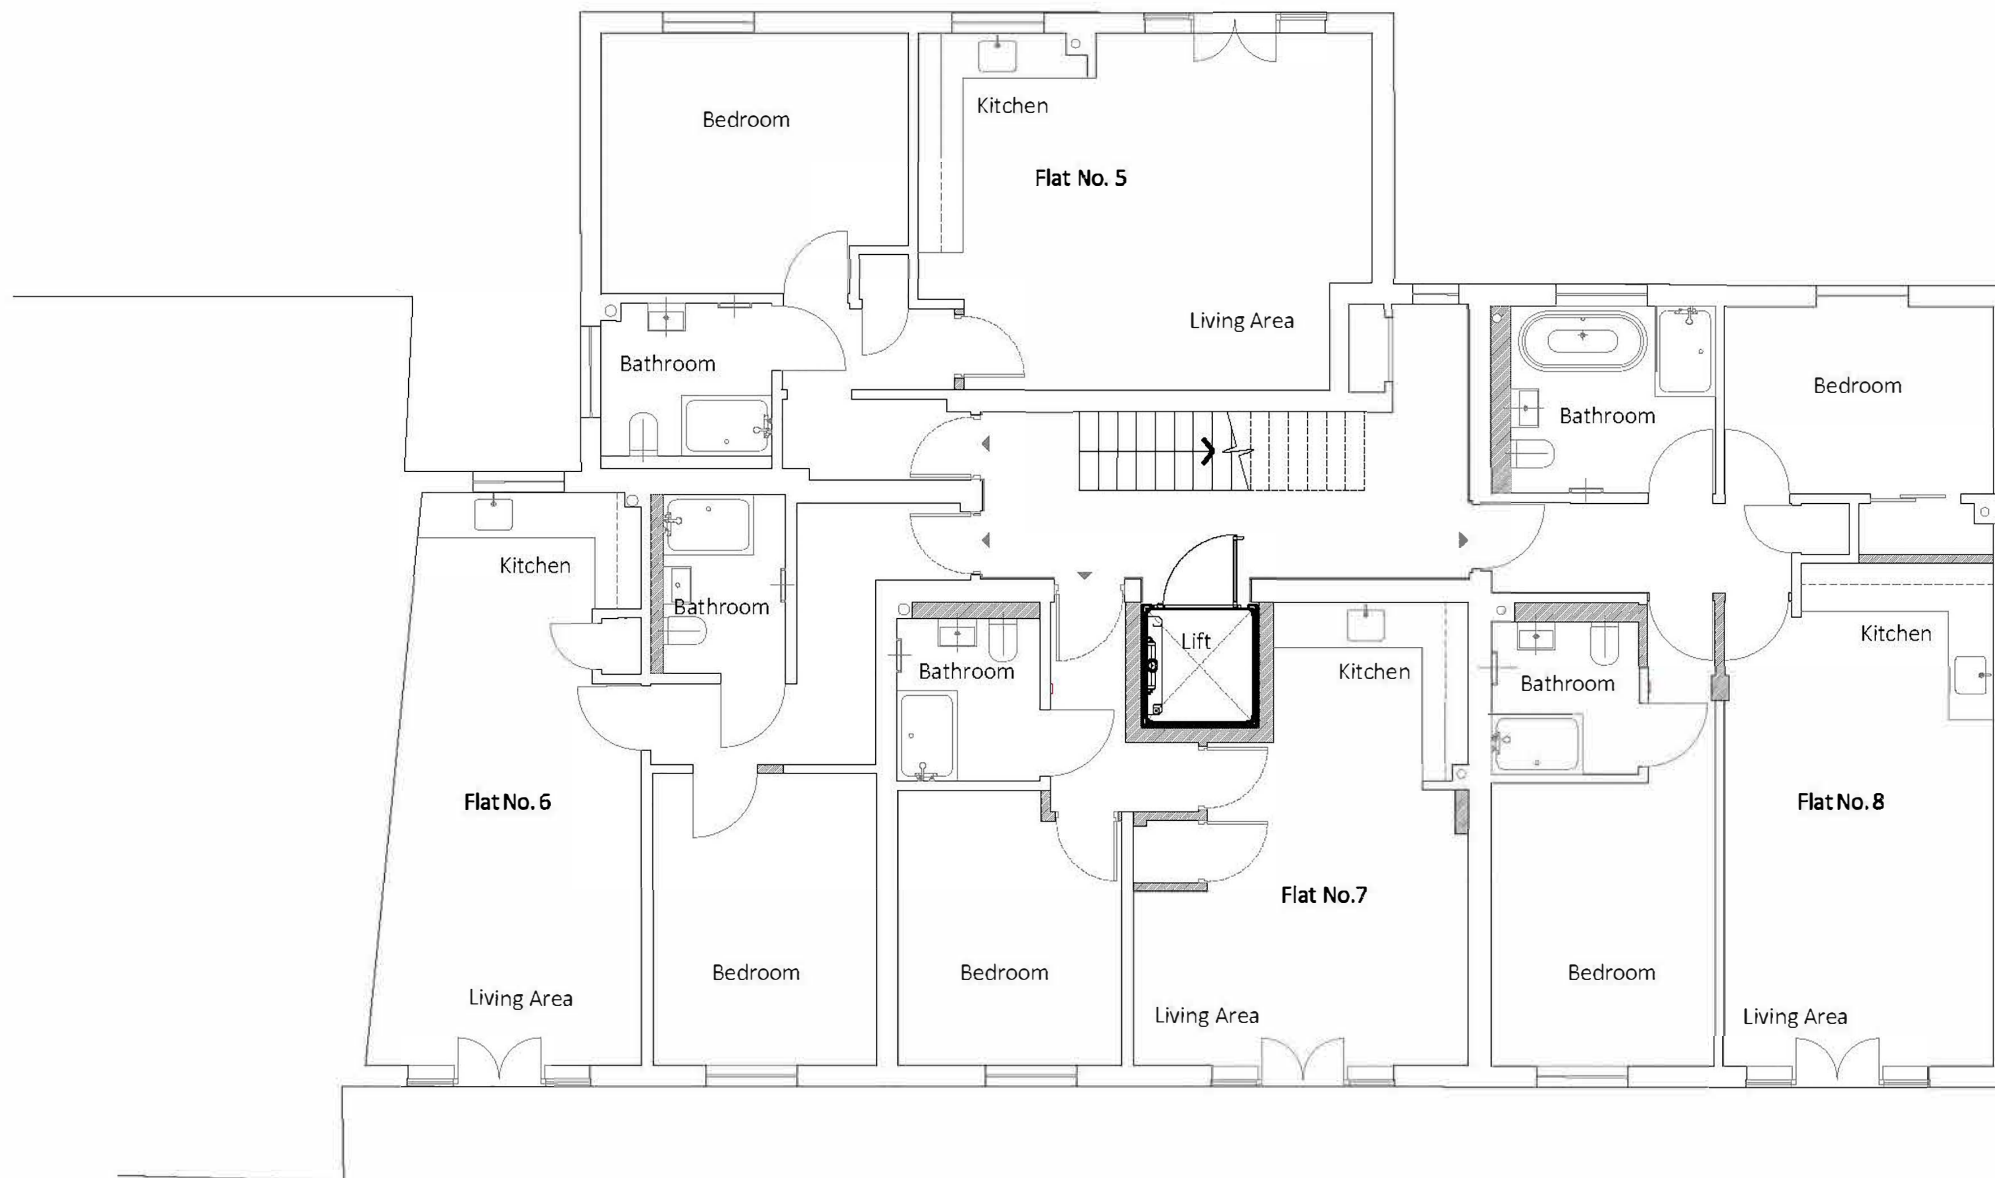

Existing First Floor 1:100

