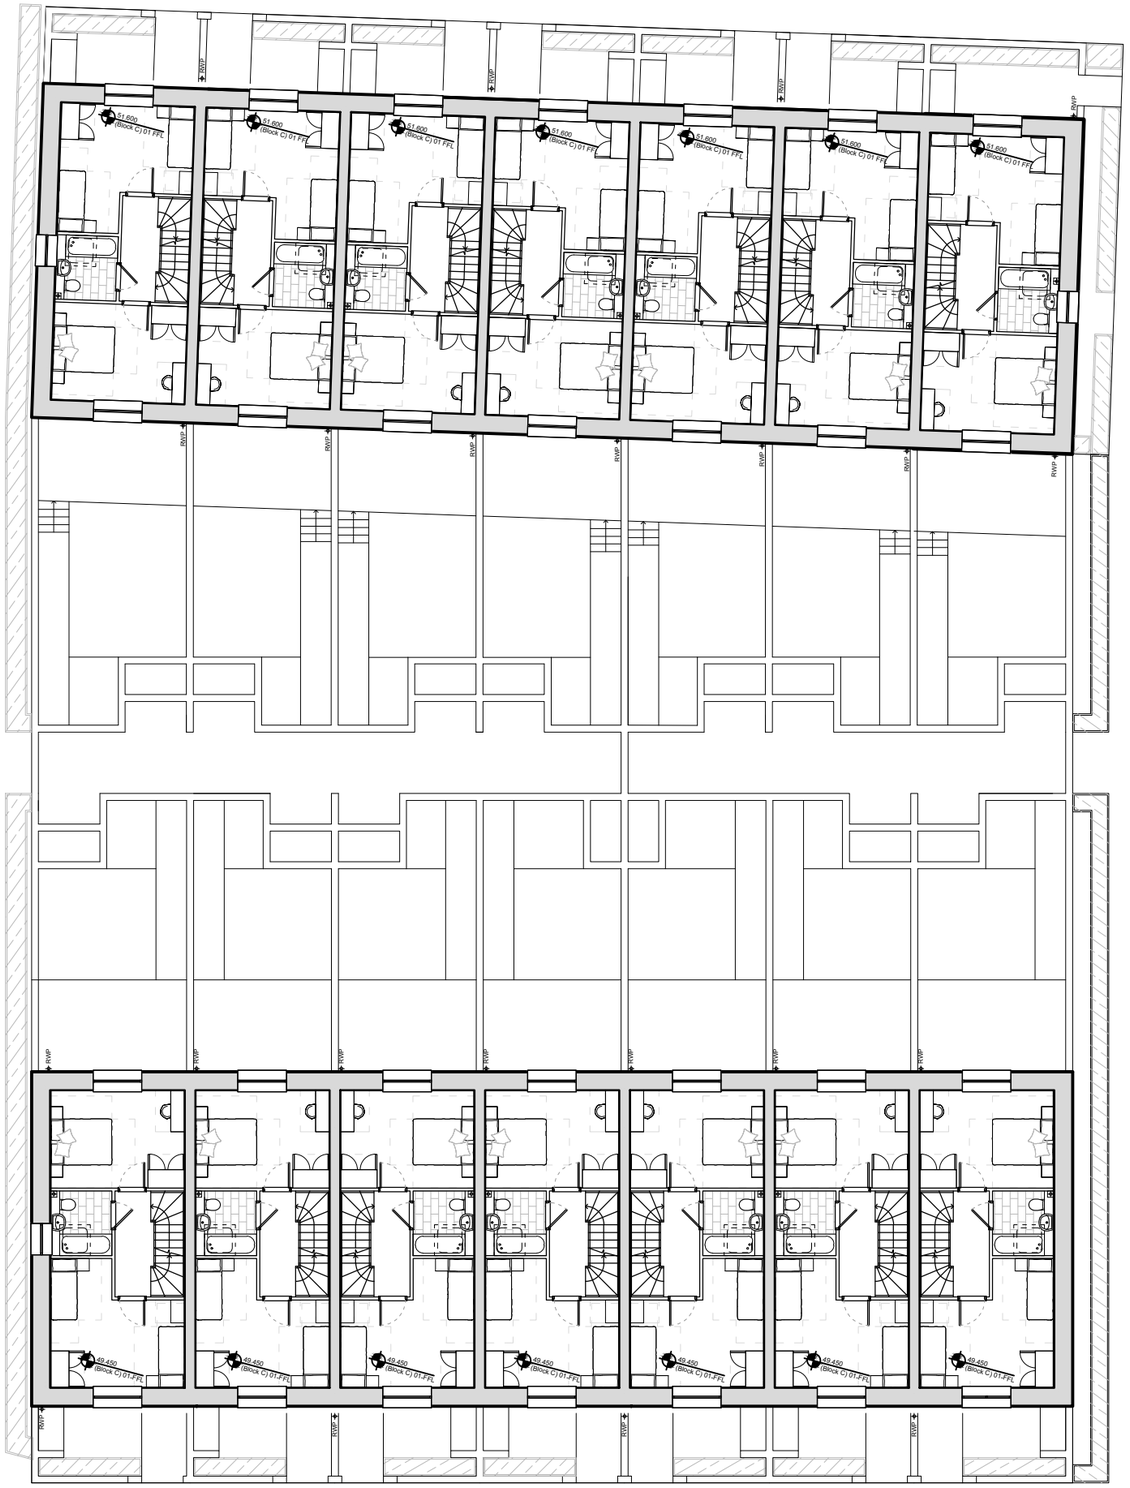

Block Location Plan

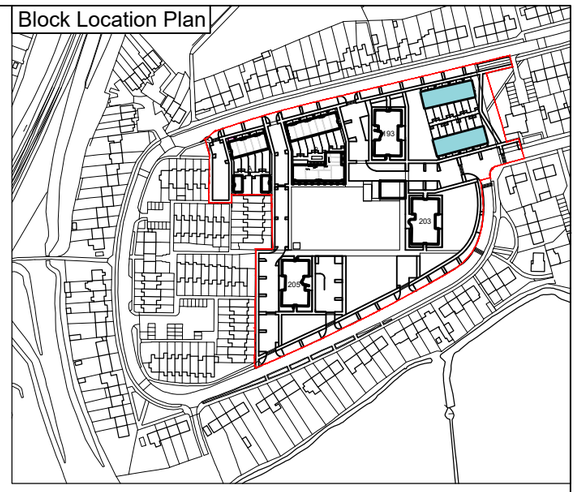

Rev	Date	Drawn	Description
-	18/11/19	RUH	Initial issue
A	02/12/19	PPR	Issue to Consultants
B	20/12/19	PPR	Issue to Consultants
C	22/01/20	RUH	Issue for Planning

Notes:
Do not scale from drawings unless by agreement with HTA. Use figured dimensions only. Check all dimensions on site prior to commencing the works. Drawing to be read in conjunction with other relevant consultant information.

This drawing is the copyright of HTA Design LLP and must not be copied or reproduced in part, or in whole, without the express permission of HTA Design LLP. Drawing to be read in conjunction with specification.

0 1 2 3 4 5 6 7 8 9 10
Metres

drawing title: Block C Plan - Level 01
Wensley Road, Reading

drawing number: HTA-A_DR_0241

revision: B

client / project: Reading Borough Council
Wensley Road

Scale: 1 : 200 @ A3

project number: RBC-WLR

originated by: RUH

status: FOR PLANNING

NORTH

HTA Design LLP
www.hta.co.uk
London | Edinburgh | Manchester | Bristol