




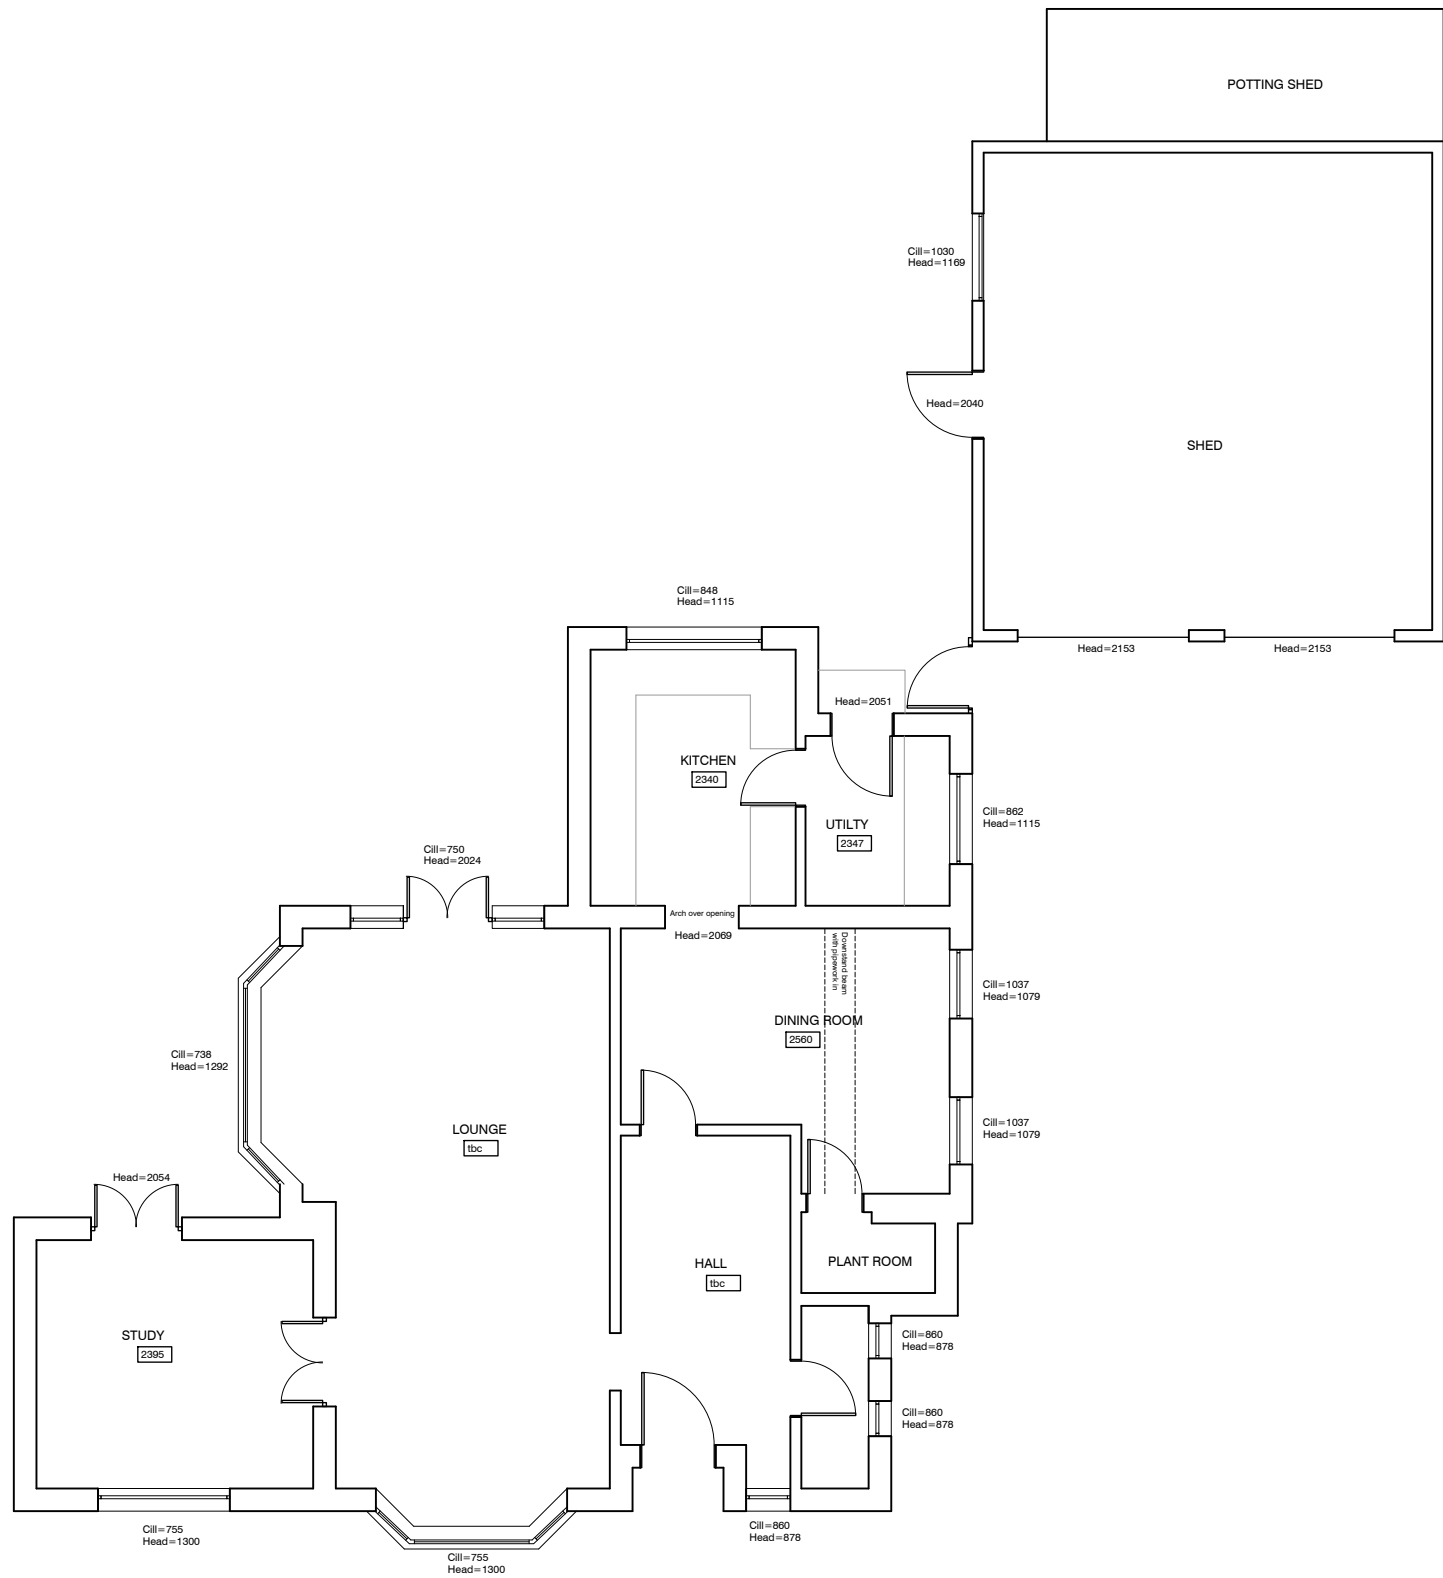

Ground Floor - Scale 1:100

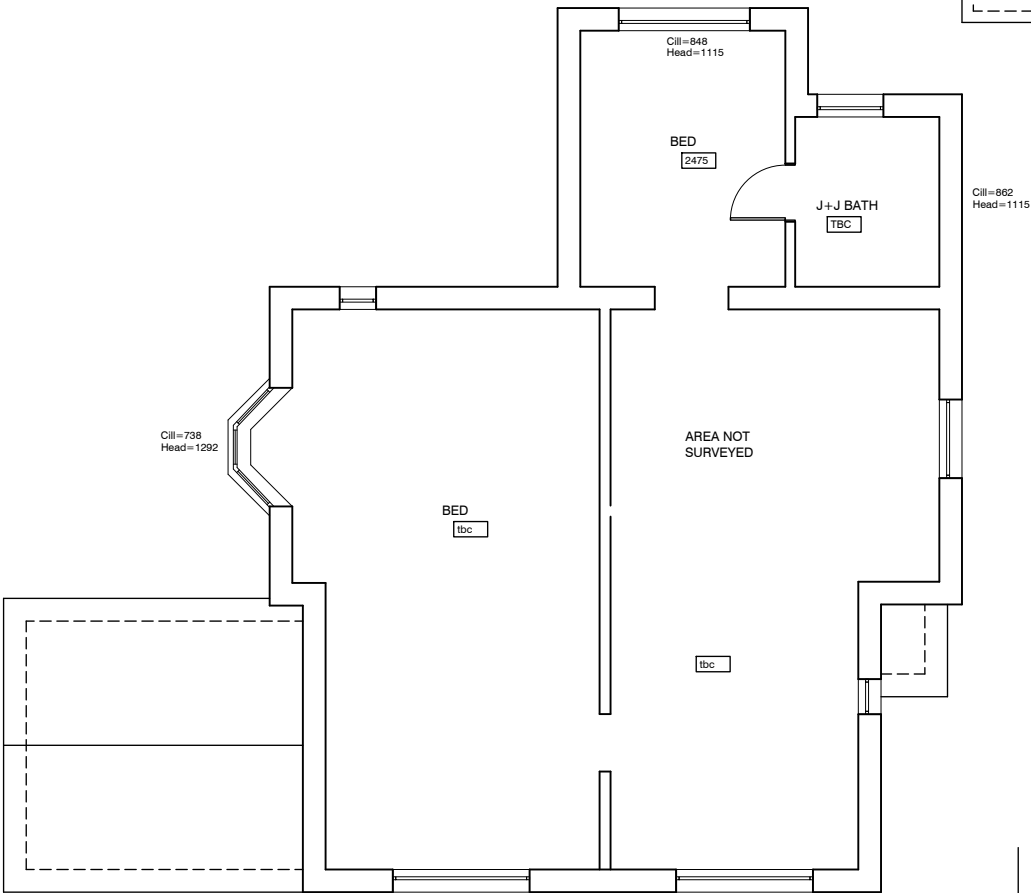

First Floor - Scale 1:100

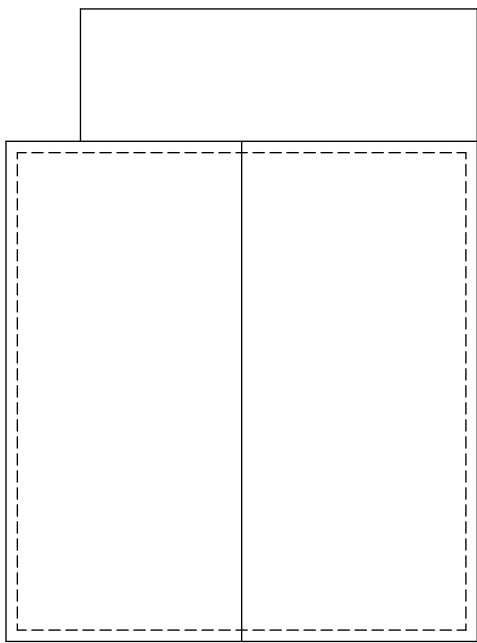

FOR PLANNING

Project	10 Earley Hill Road Reading RG6 7BJ
Title	EXISTING PLANS
Drawing Number	19A059/PL01
Revision	-
Date	Dec'19
Drawn	AC
Scale	as stated
Paper	A3

