


Site Location Plan 35 London Road Reading RG1 5BJ

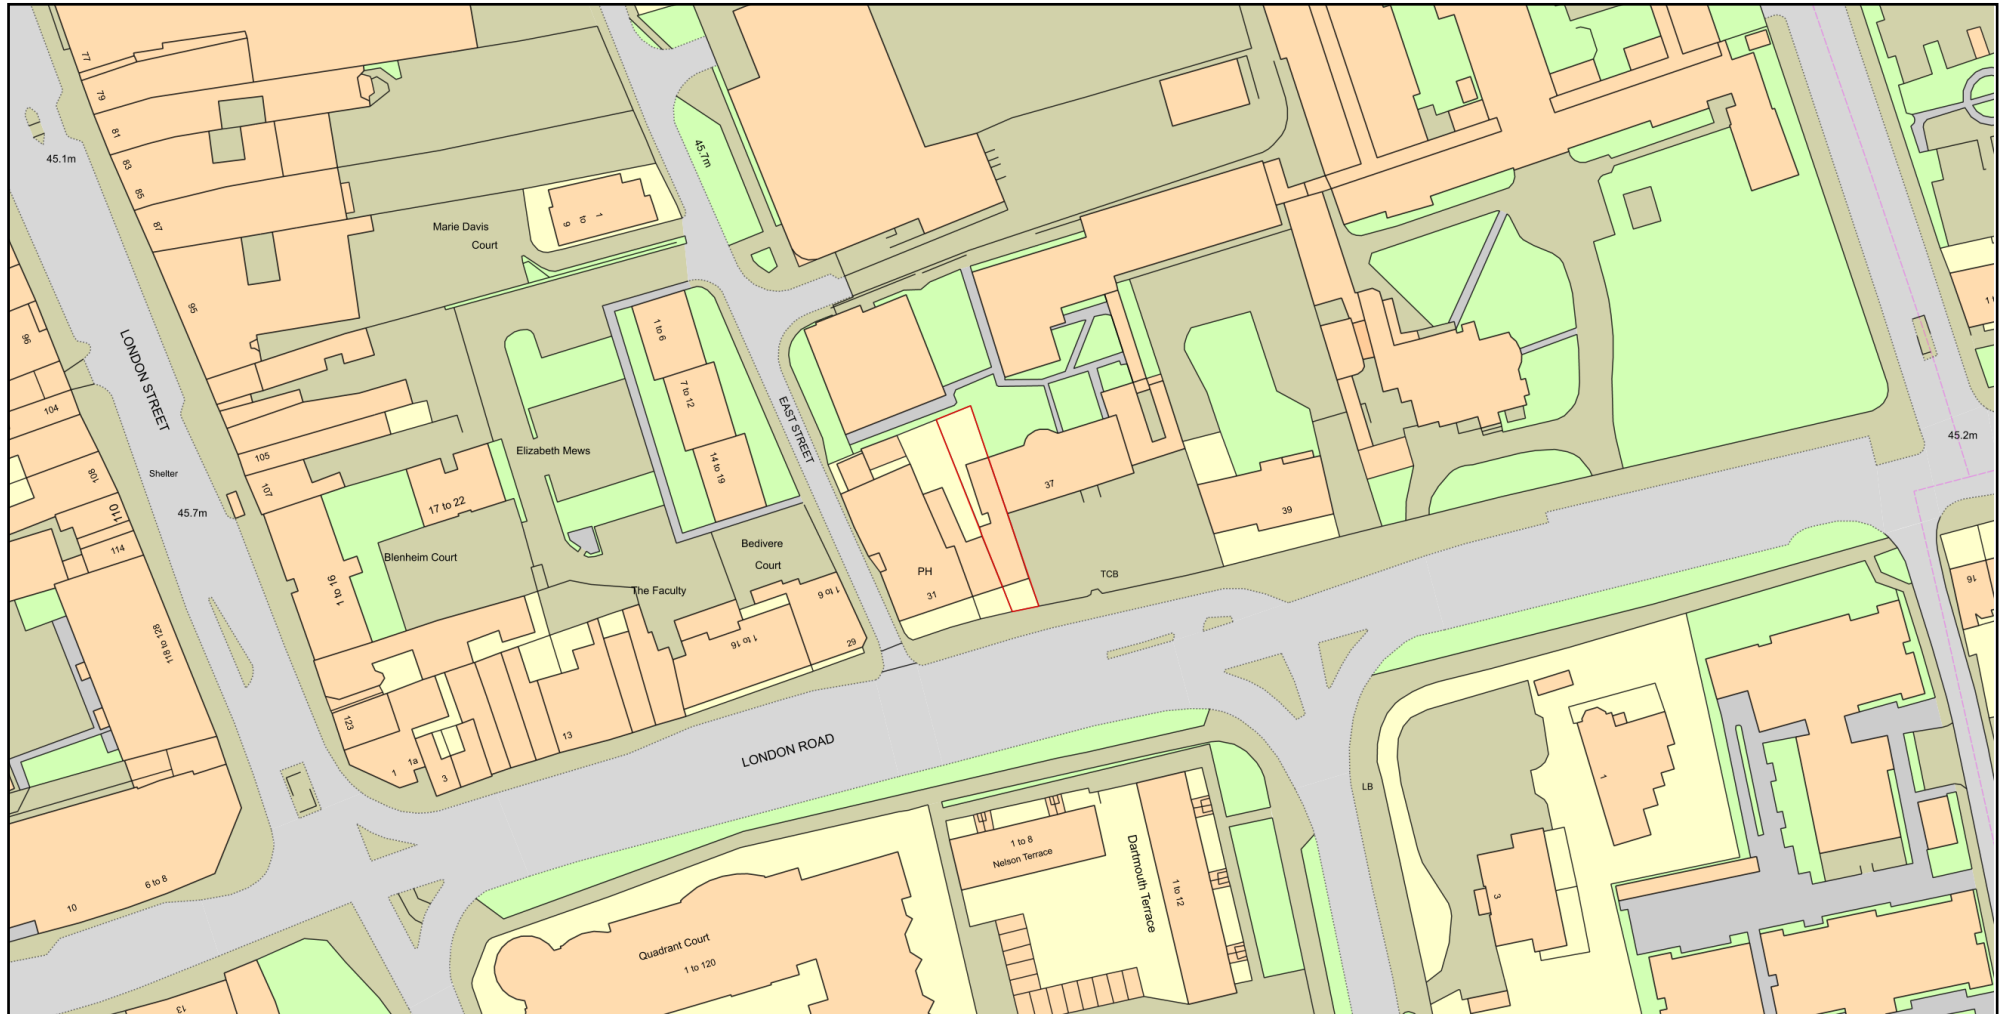

Plan Produced for: Gravitas Property Group

Date Produced: 07 Oct 2019

Plan Number/Project ID: TQRQM19280175630446

Scale: 1:1250 @ A4

© Crown copyright, All rights reserved. 2019 Licence number 0100042766

