




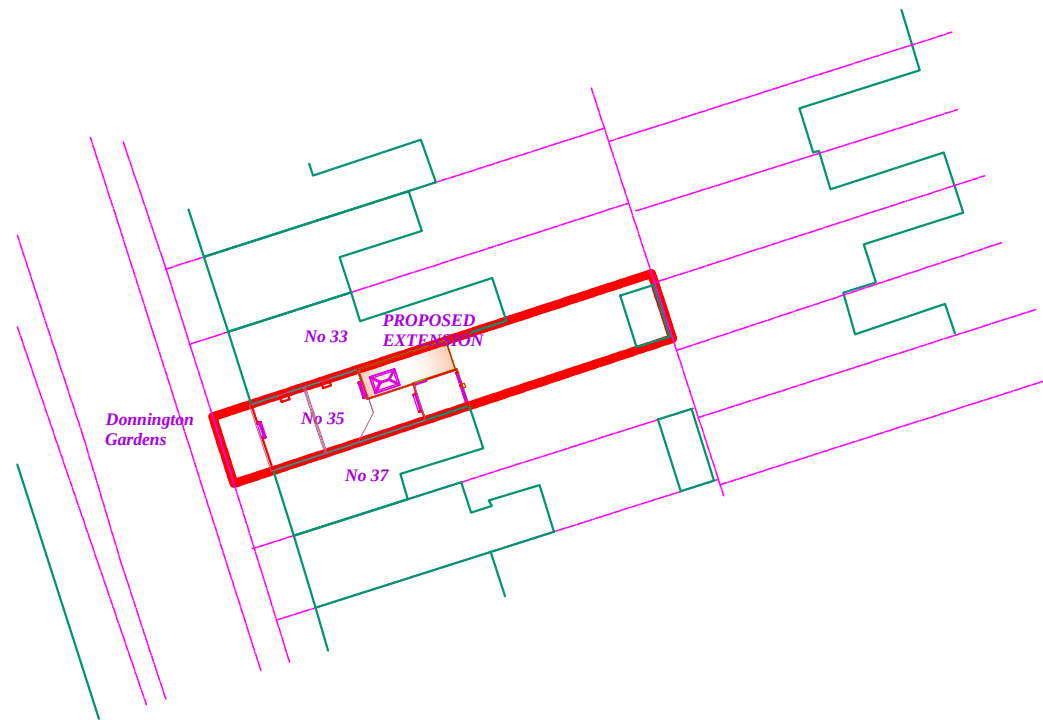

BLOCK PLAN SCALE 1:500

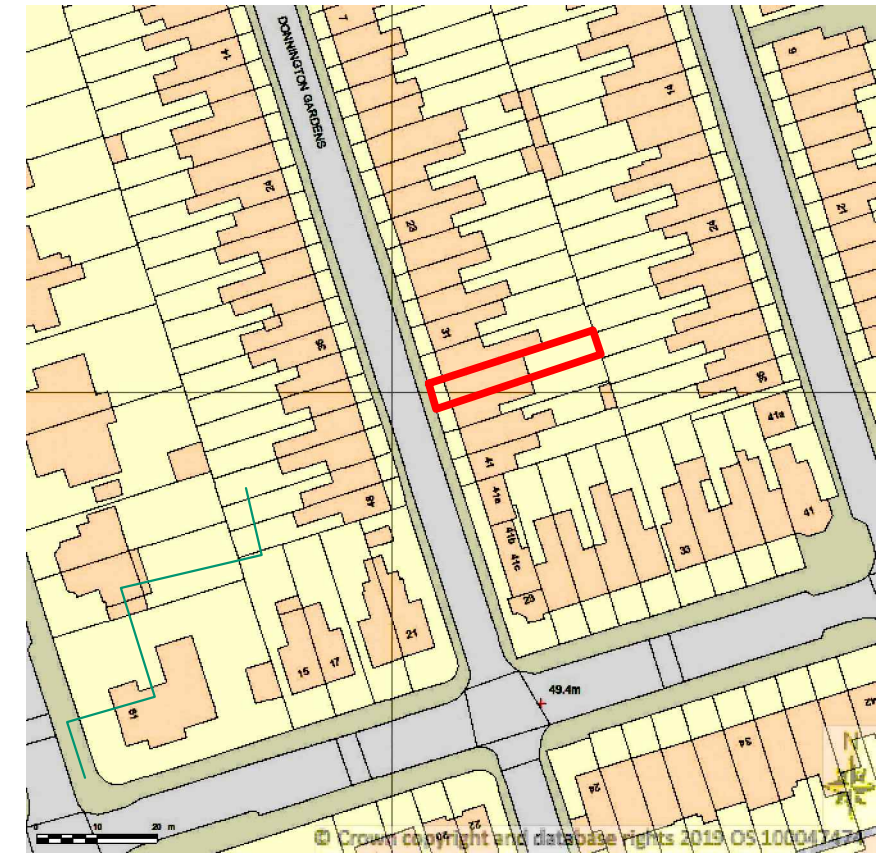

LOCATION PLAN SCALE 1:1250

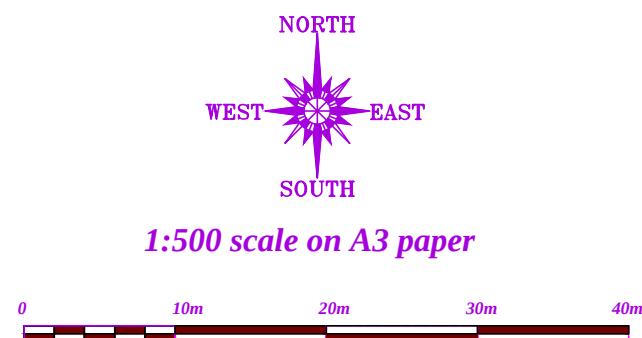

Location
35 Donnington Gardens, Reading, Berkshire RG1 5LY.

Project
Single Storey Rear Extension

Drawing
Planning Proposals -- Block and Location Plans

Date September 2019 Scale 1:500 & 1:1250 on A3 Paper Drawing No **D1312-03**

Colin Dawson Associates
 Architectural Design and Building Surveying

Malvern House,
 1 Malvern Way
 Twyford Reading Berkshire RG10 9PY

01189343322
 cdadesign@ntlworld.com