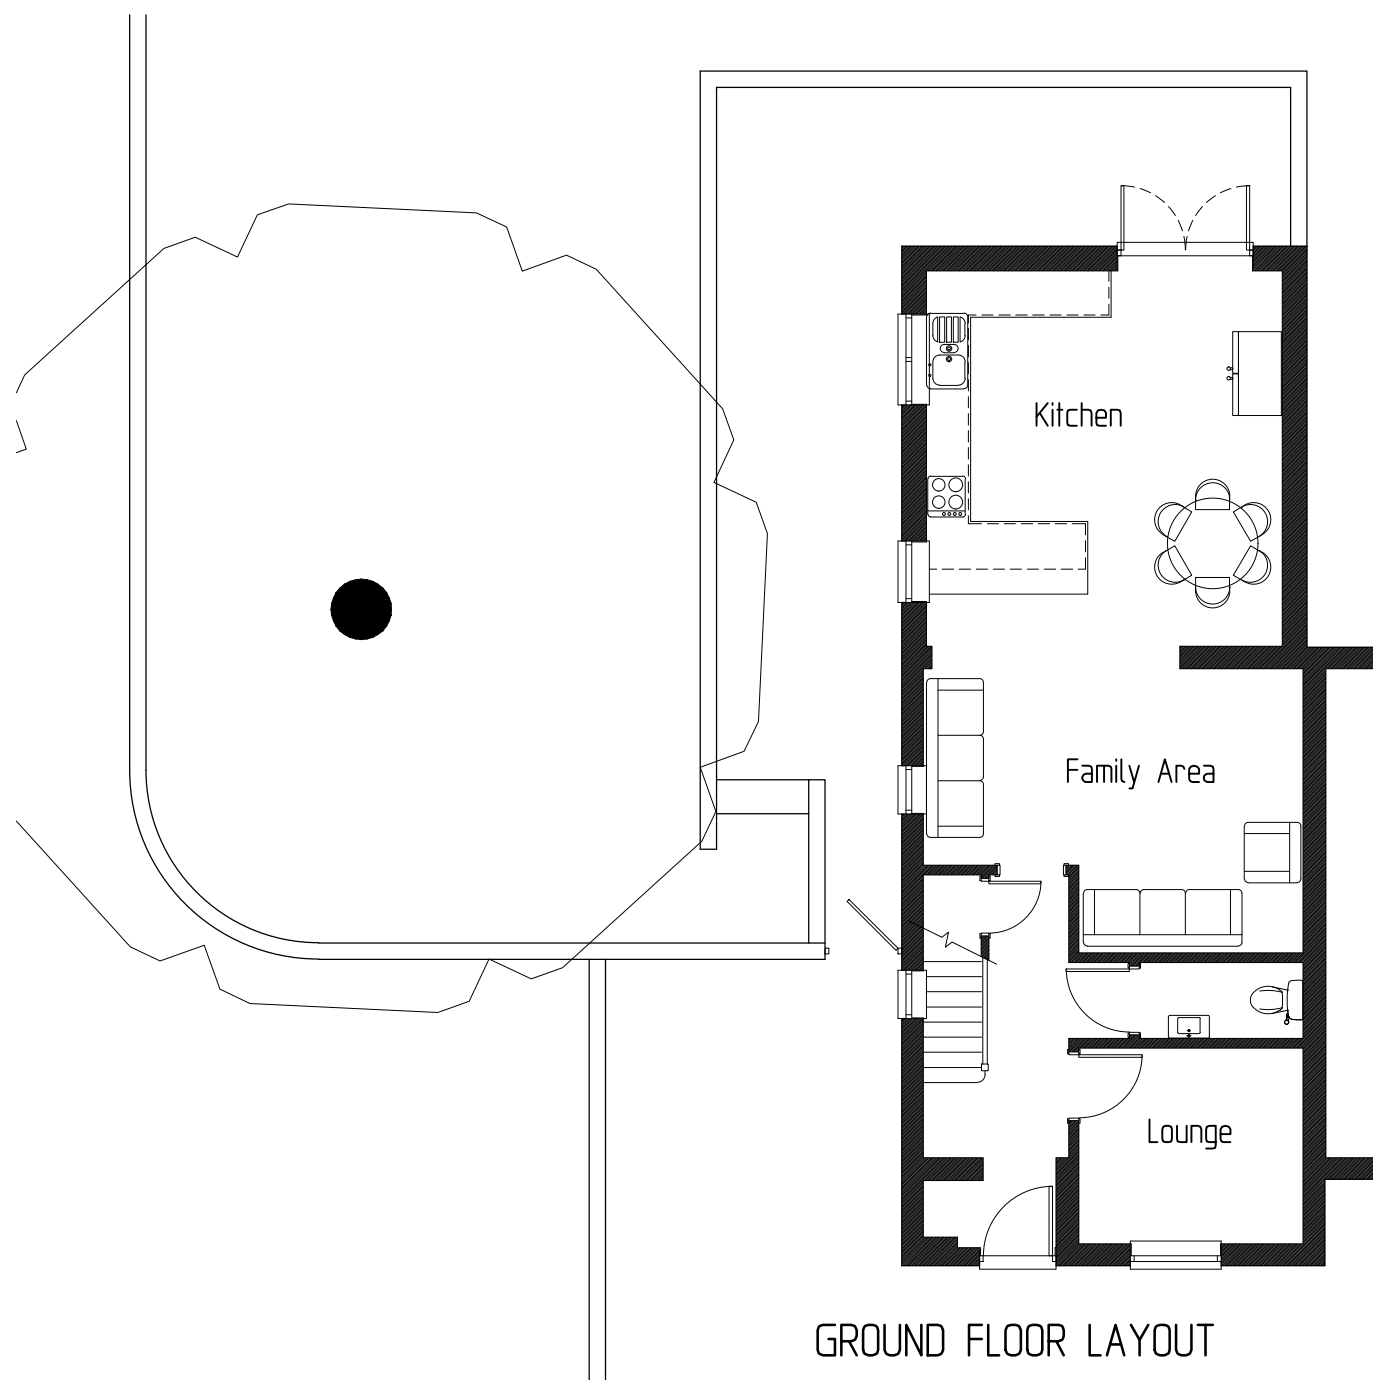


REV.	DATE	COMMENTS
PROJECT 1 Cherry Grove, Reading, Berkshire, RG2 7NF		
DRAWING TITLE Single storey side extension and porch		
EXISTING GROUND FLOOR LAYOUT		

SK-tec Ltd
Planning & Technical Solutions
91 Loddon Bridge Road, Woodley, Reading, Berkshire, RG5 4AE
tel: 01183 759987, mob: 07714 100537
e-mail: steve@sk-tec.co.uk

CLIENT Mr & Mrs Howlader	
SCALE 1:100 (A3)	DATE July '19
DRG. No. 19/747-02	REV.