



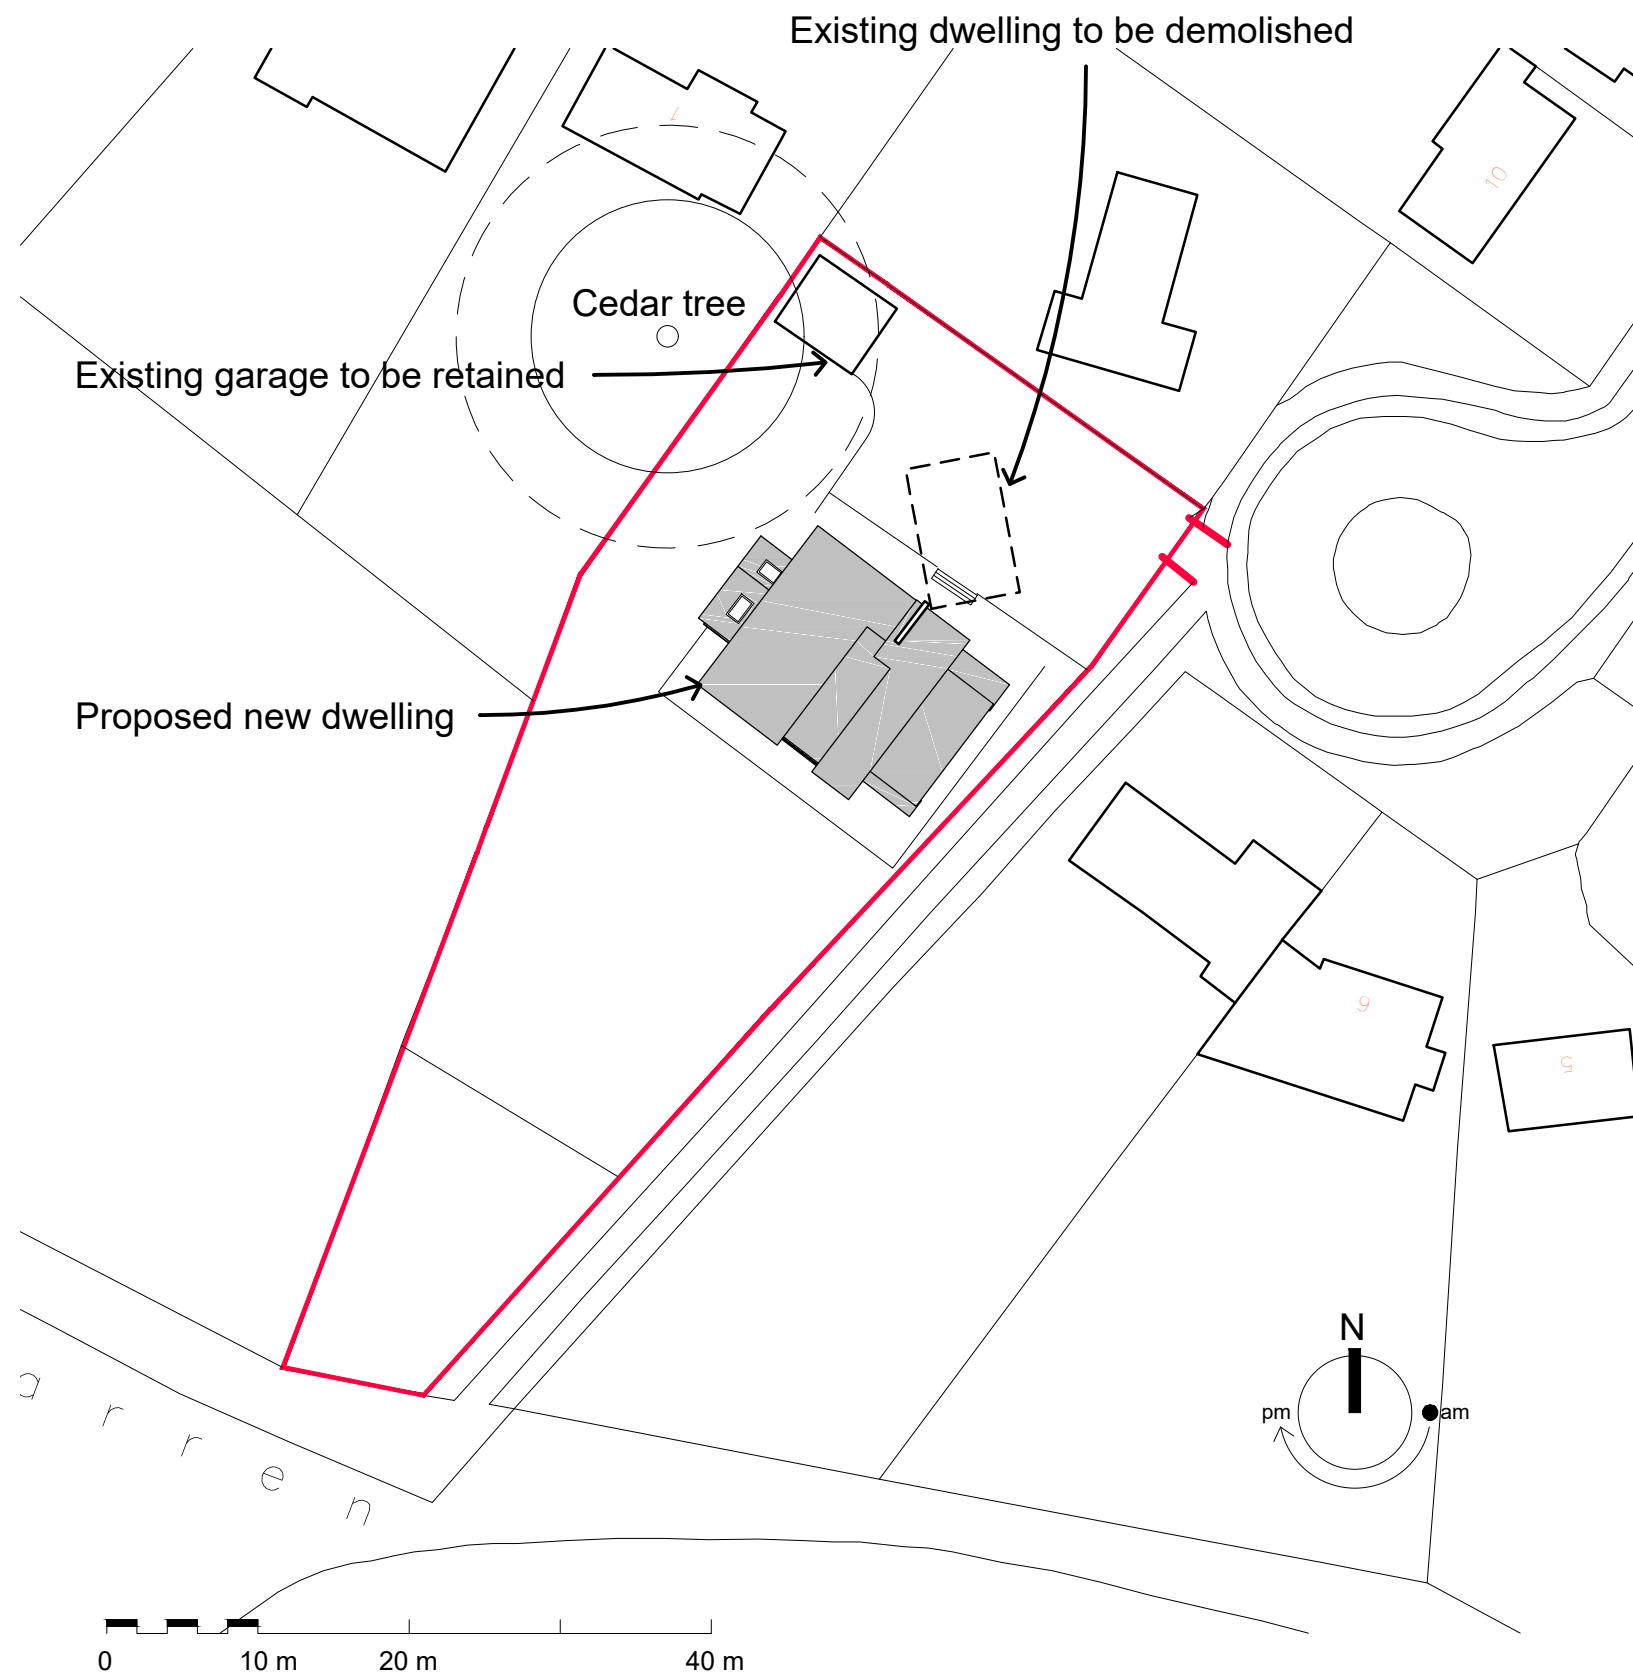

Block Plan
1 : 500

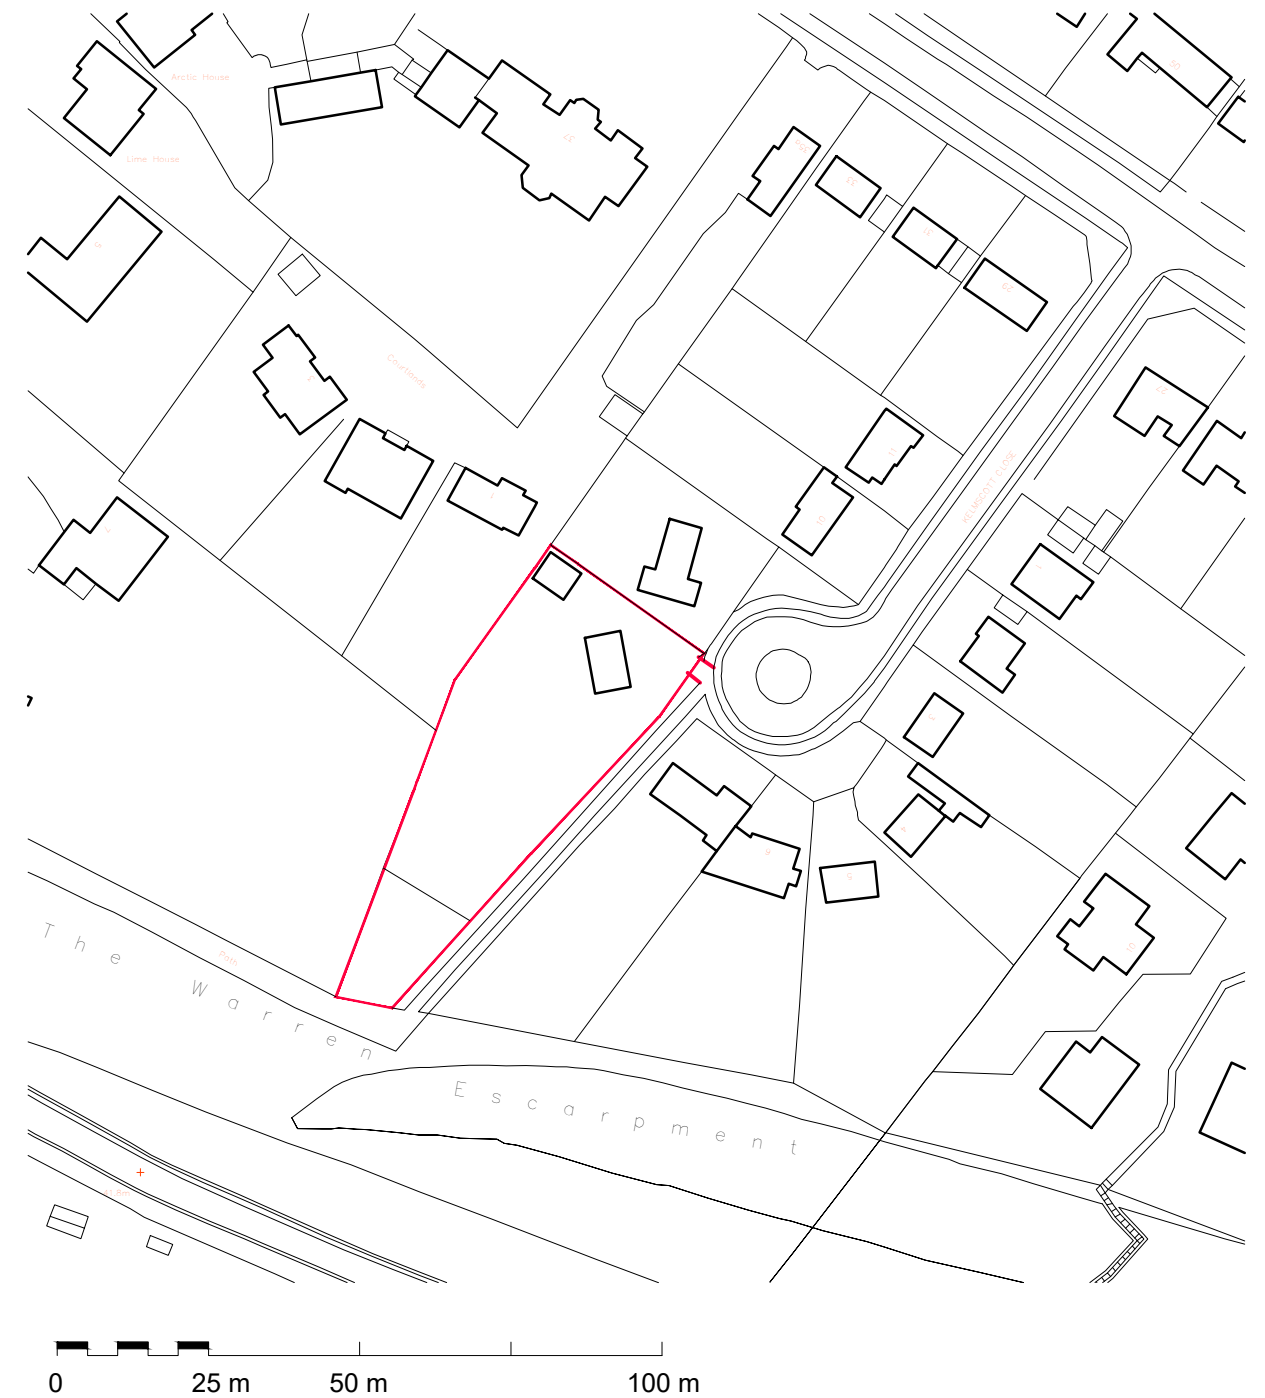

Location Plan
1 : 1250

A	Revised Block Plan	10/01/2020
REV	COMMENTS	DATE

stl **SHAUN TANNER**
ARCHITECTURE & PLANNING

www.stlarchitecture.co.uk studio@stlarchitecture.co.uk 0118 989 0808

CLIENT	Mr H. Moallemi			DATE	Issue Date
PROJECT	8 KELMSCOTT CLOSE				
	CAVERSHAM, READING, RG4 7DG				
DRAWING	Location and Block plan				
STATUS	Planning				
SCALE	As indicated	DRAWN DK	CHECKED	NO 3648/200	REV B

THIS DRAWING MUST NOT BE SCALED UNLESS ISSUED FOR PLANNING PURPOSES. ALL DIMENSIONS ARE TO BE VERIFIED PRIOR TO SETTING OUT, COMMENCING WORK, OR PRODUCTION OF FABRICATION DRAWINGS. REPORT ANY DISCREPANCIES TO THE SUPERVISING OFFICER IMMEDIATELY. ©