


Plot Boundary

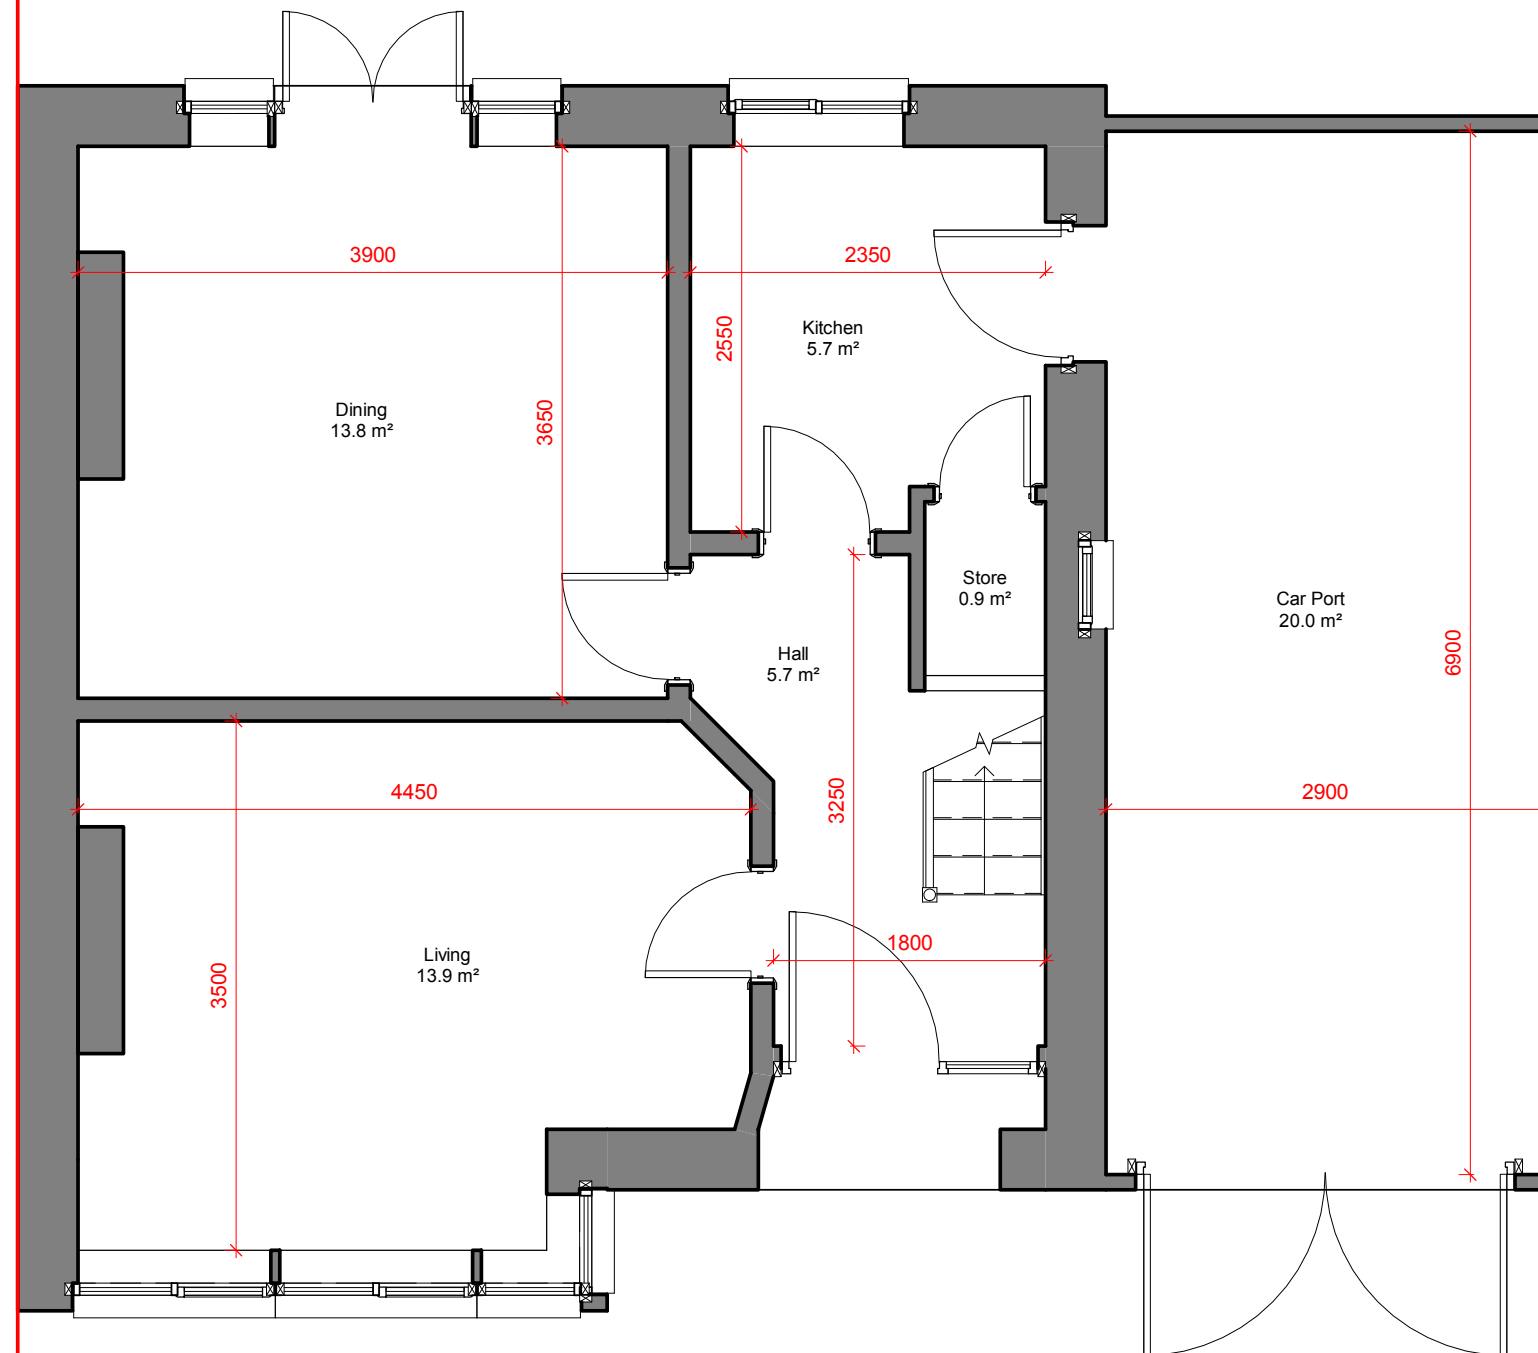

Designed with reference to the surveys, information and reports listed:
 XXXXXXXXXXXXXXXXXXXXXXXX, XXXXXXXXXXXXXXXXXXXXXXXX, XXXXXXXXXXXXXXXXXXXXXXXX, XXXXXXXXXXXXXXXX
 XXXXXXXXXXXXXXXX, XXXXXXXXXXXXXXXX, XXXXXXXXXXXXXXXX, XXXXXXXXXXXXXXXX, XXXXXXXXXXXXXXXX.

Rev	Date	Description
-----	------	-------------

Dwn	Ckd	Drawn	DM
		Checked	DM
		Date	27/09/19
		Scale @ A3	1 : 50

Ground Floor Plan
Existing

KA-00001