


Plot Boundary

Plot Boundary

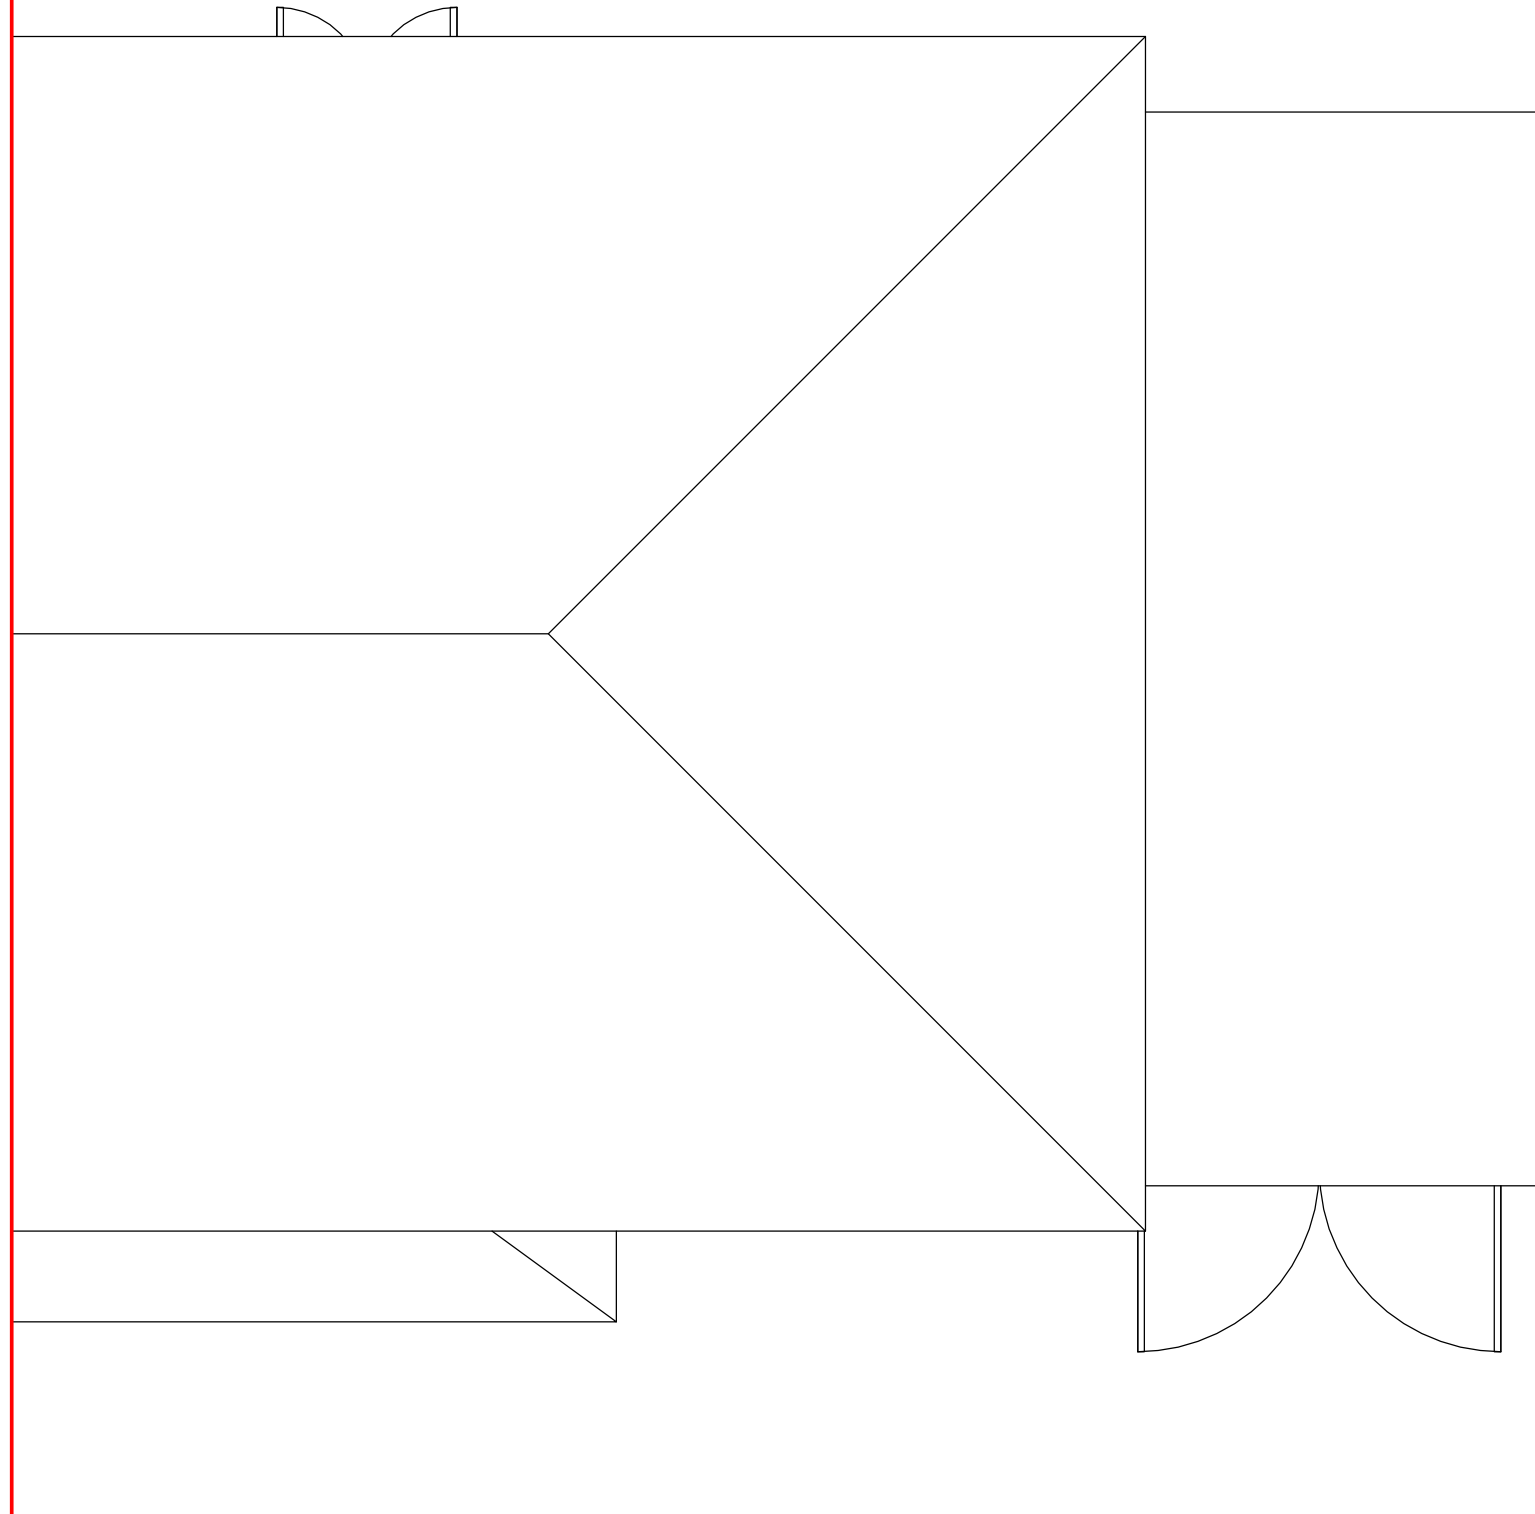

CDM REGULATIONS 2015. All current drawings and specifications for the project must be read in conjunction with the Designer's Hazard and Environment Assessment Record. All intellectual property rights reserved.

Designed with reference to the surveys, information and reports listed:
XXXXXXXXXXXX XXXXXXXXXXXXXX, XXXXXXXXXXXX XXXXXXXXXXXX, XXXXXXXXXXXX
XXXXXXXXXXXX, XXXXXXXXXXXX XXXXXXXXXXXX, XXXXXXXXXXXX XXXXXXXXXXXX.

Rev	Date	Description
-----	------	-------------

Dwn Ckd

Drawn
Checked
Date
Scale @ A3

DM
DM
27/09/19
1 : 50

108 Kenilworth Avenue

Roof Plan
Existing

KA-00003