



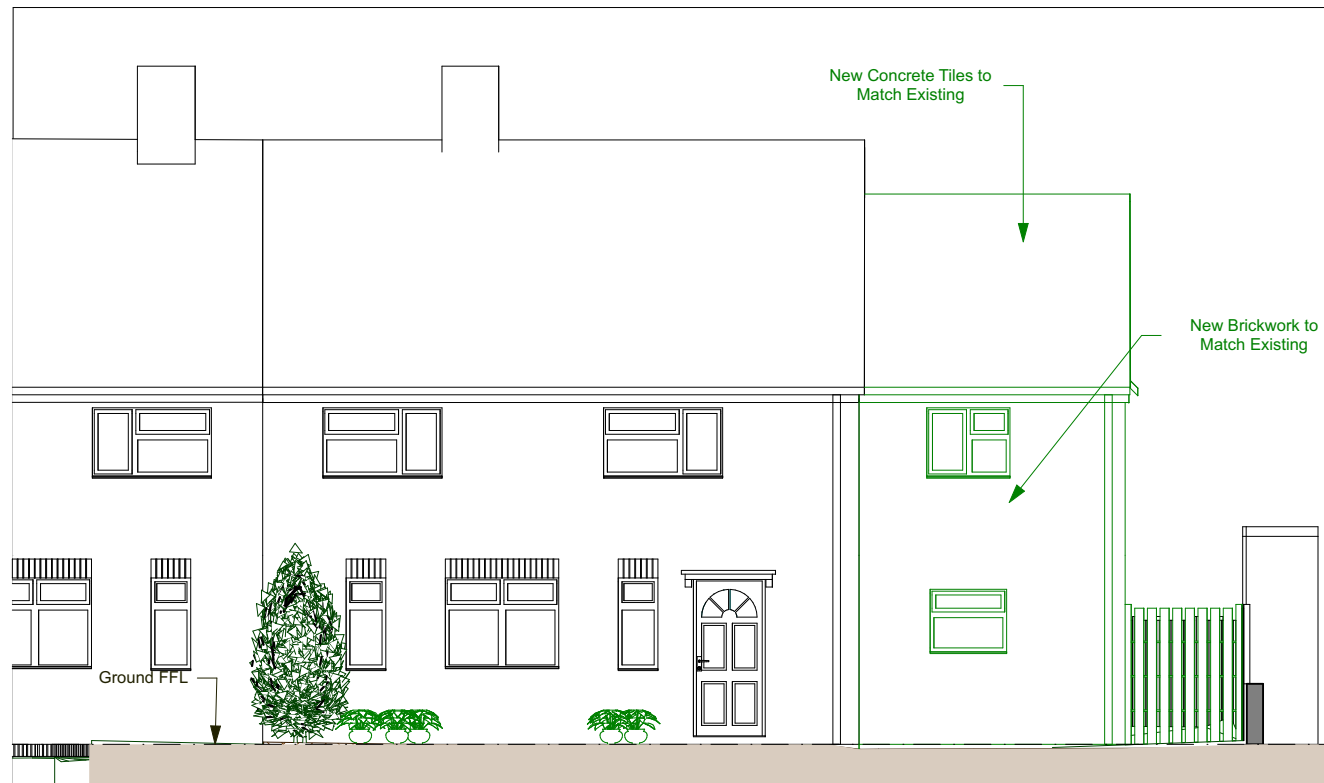


Proposed Elevation E01



Proposed Elevation E02

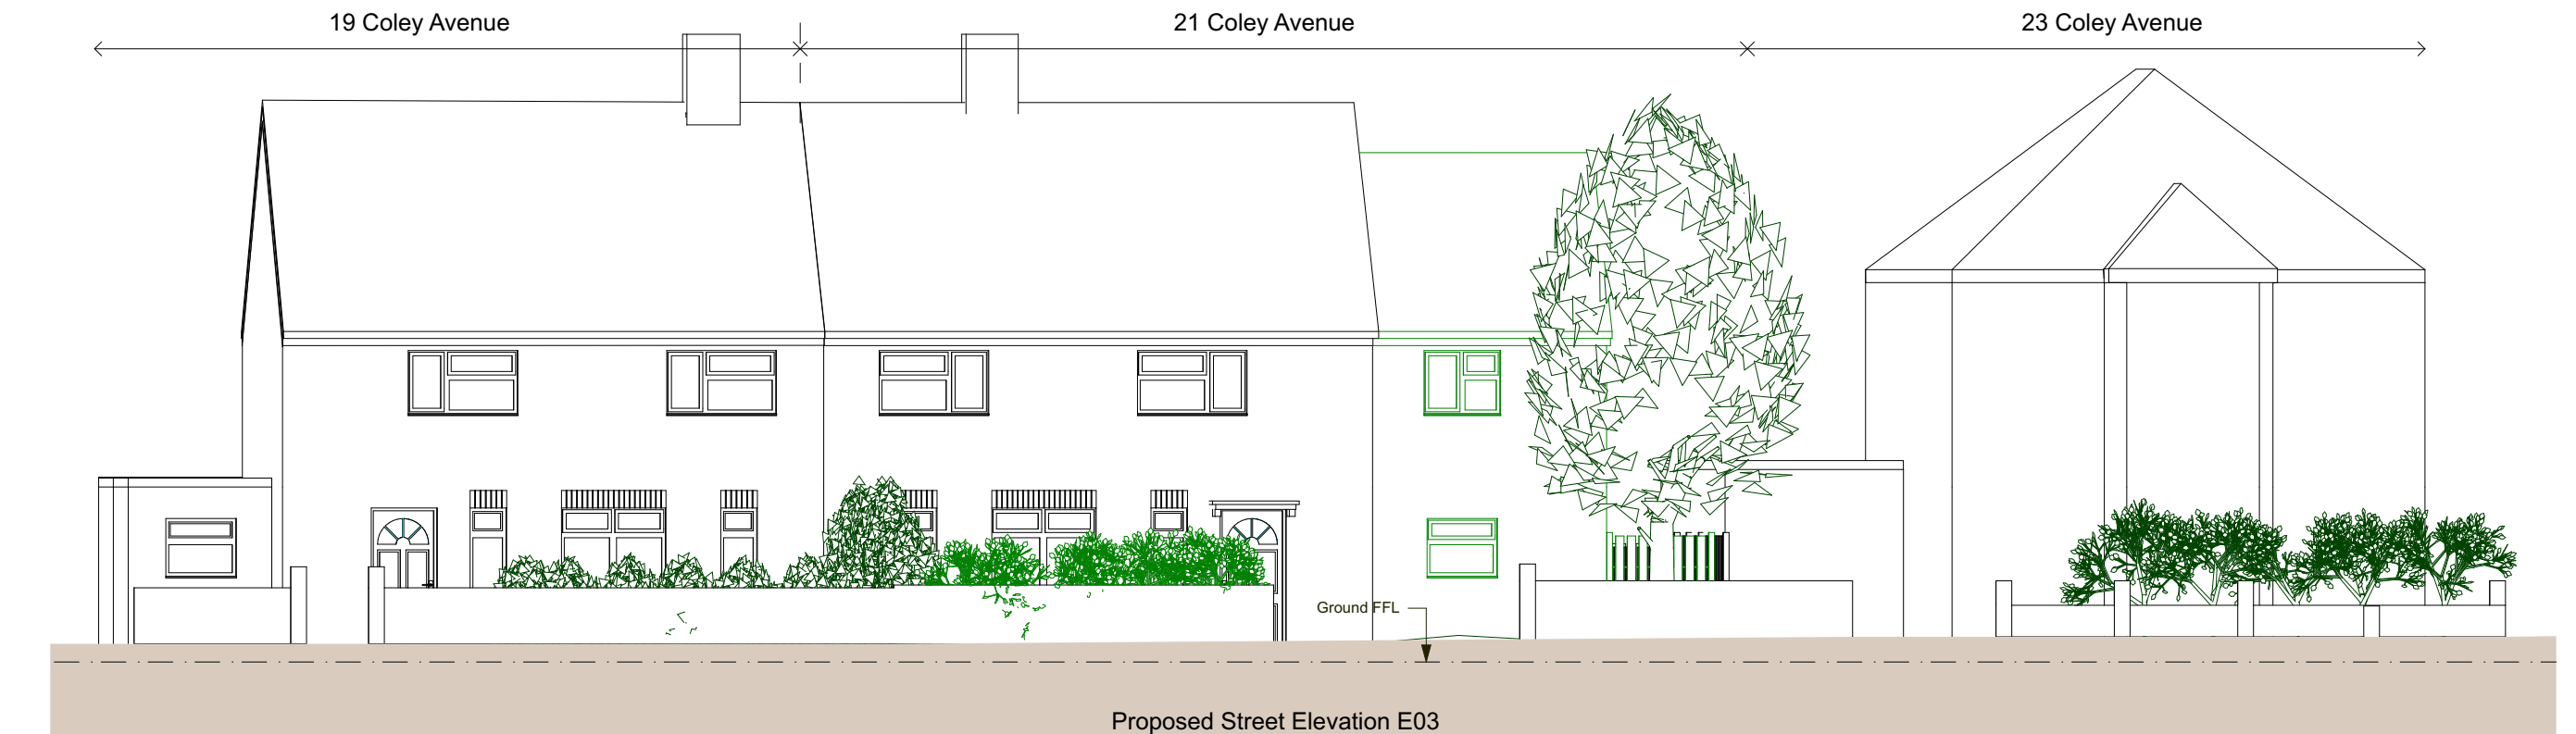

Proposed Street Elevation E03

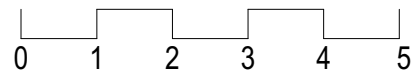

Client		Drawing Title		 Hives Architects LLP John Adams House 29 Castle Street Reading RG1 7SB 0118 958 7331 admin@hivesarchitects.co.uk hivesarchitects		
Mr&Mrs Ahmed						
Job title		1:100 @ A3				
21 Coley Avenue				03/19	CD	2760
		PRELIMINARY		Drawing		
				Revision		
				P4		