
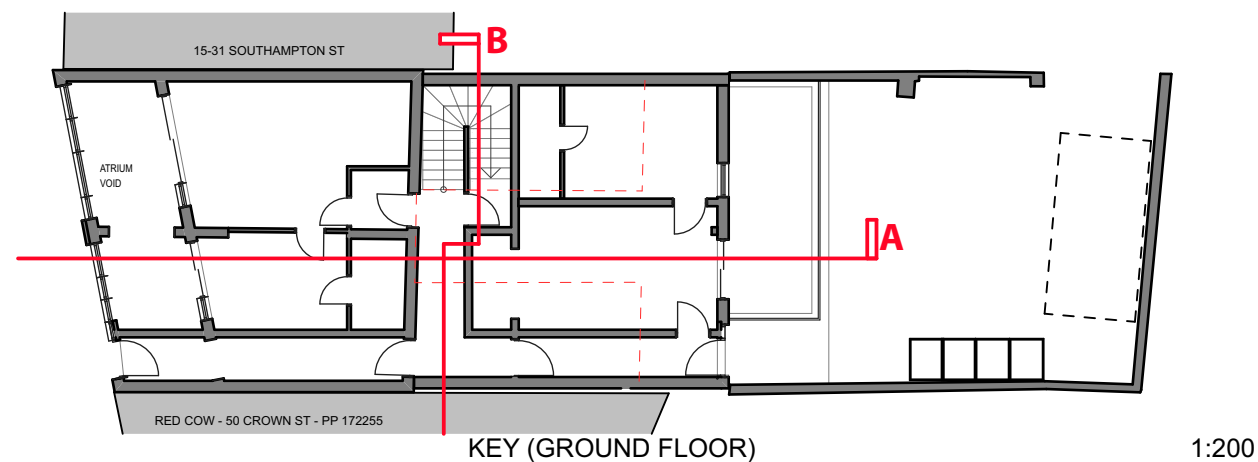
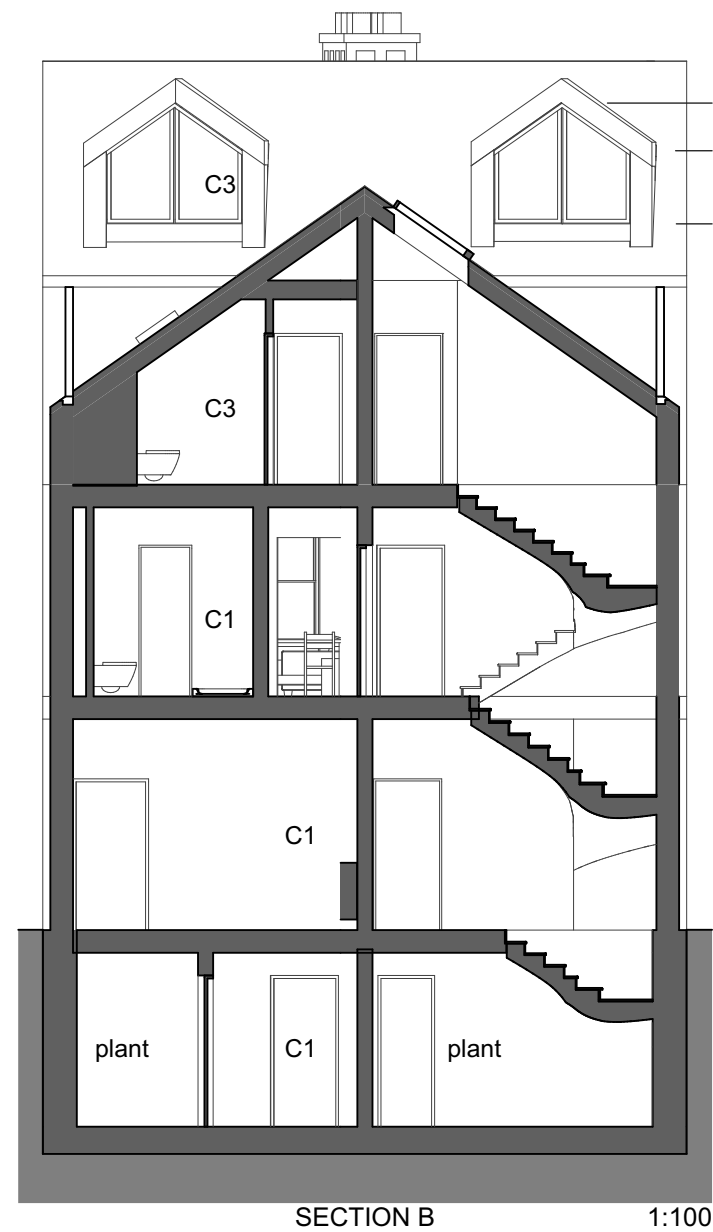


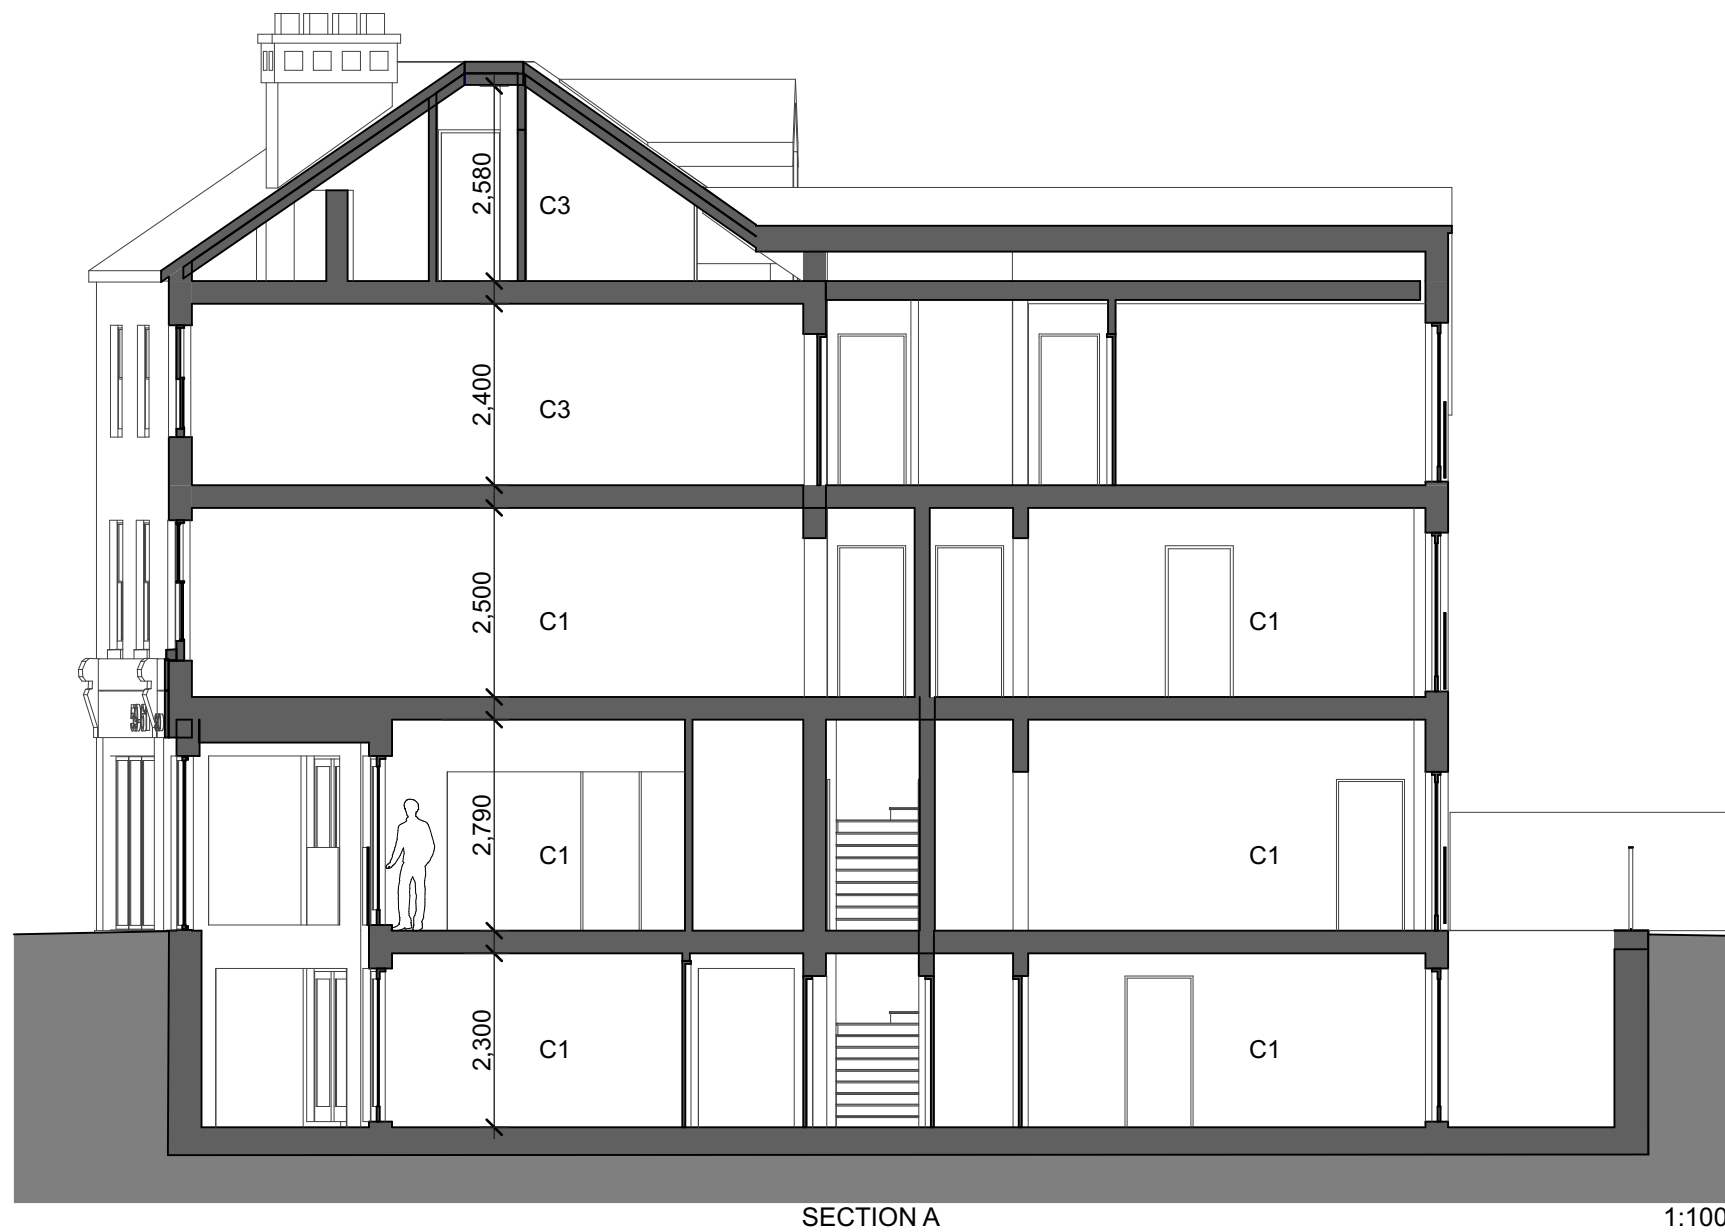

NOTES

NOT FOR CONSTRUCTION - THIS
DRAWING IS FOR PLANNING ONLY

MEASURED SURVEY BY TERRAIN
GEOMATICS

AREAS ARE INDICATIVE AND
SUBJECT TO DESIGN DEVELOPMENT

GIA AREAS MEASURED INCLUDE
STAIRS AND INTERNAL WALLS
BUT EXCLUDE AREAS
BELOW 1.5M HEAD HEIGHT

(C) COPYRIGHT HIVES ARCHITECTS LLP

P11 3103'20 PLANNING ISSUE

Client

FORBURY HOMES

Job title

**59-61 Southampton
Street, RG1 2QP**

Drawing title

Proposed Sections

Scale @ Drawing Date Drawn Checked
1:100, 1:200 12'18 FM HW
@ A3
Status
PLANNING

hivesarchitects

Hives Architects LLP
29 Castle Street
Reading RG1 7SB
0118 958 7331
admin@hivesarchitects.co.uk

Project Drawing Revision
2759 021 P11