


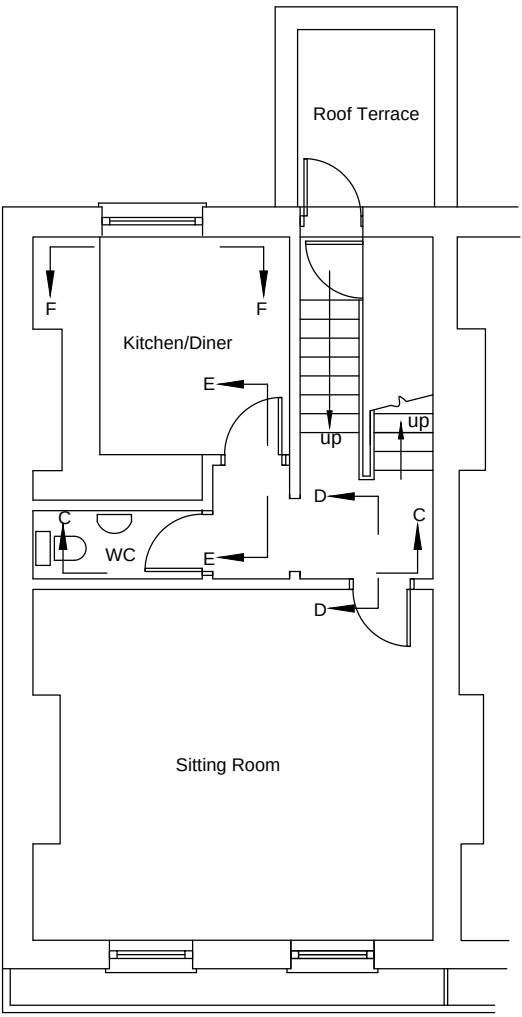
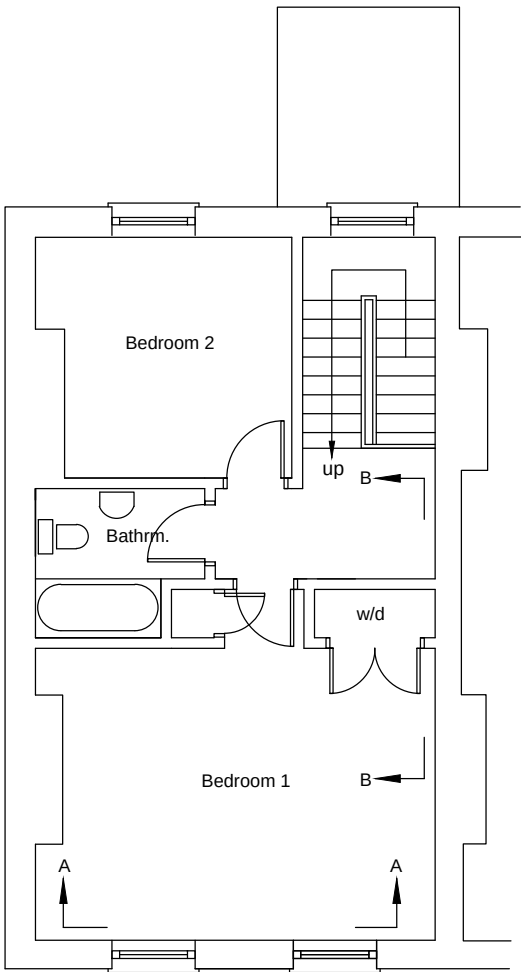


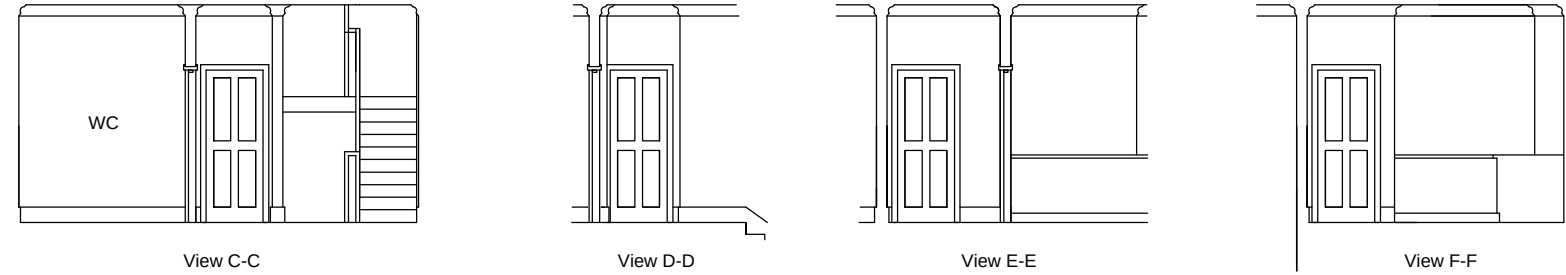

Existing First Floor

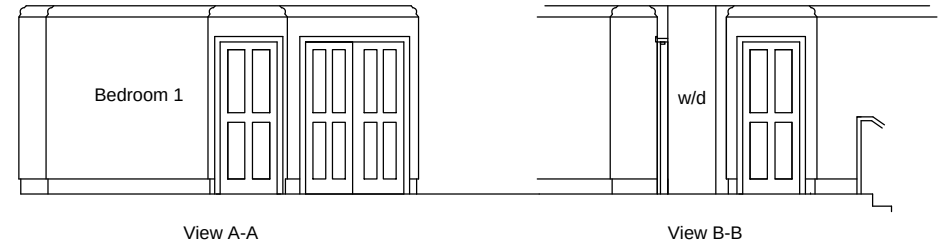

Existing Second Floor

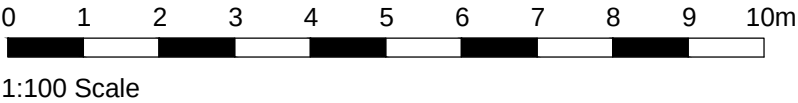

Existing Room Elevations



ARD CHARTERED ARCHITECT
PROSPECT COTTAGE
26 WINDMILL ROAD
MORTIMER COMMON
BERKSHIRE
RG7 3RN

Mob. 07950 311036

CLIENT Laird Evans	
PROJECT Internal alterations Flat 2, 12 Abbots Walk, Reading (Retrospective Listed Building Consent)	
DRAWING TITLE Plans and internal elevations before conversion	
DATE 03/10/19	SCALE 1:100 @ A3
DWG NO. 19/22/01	REVISION