


First Floor

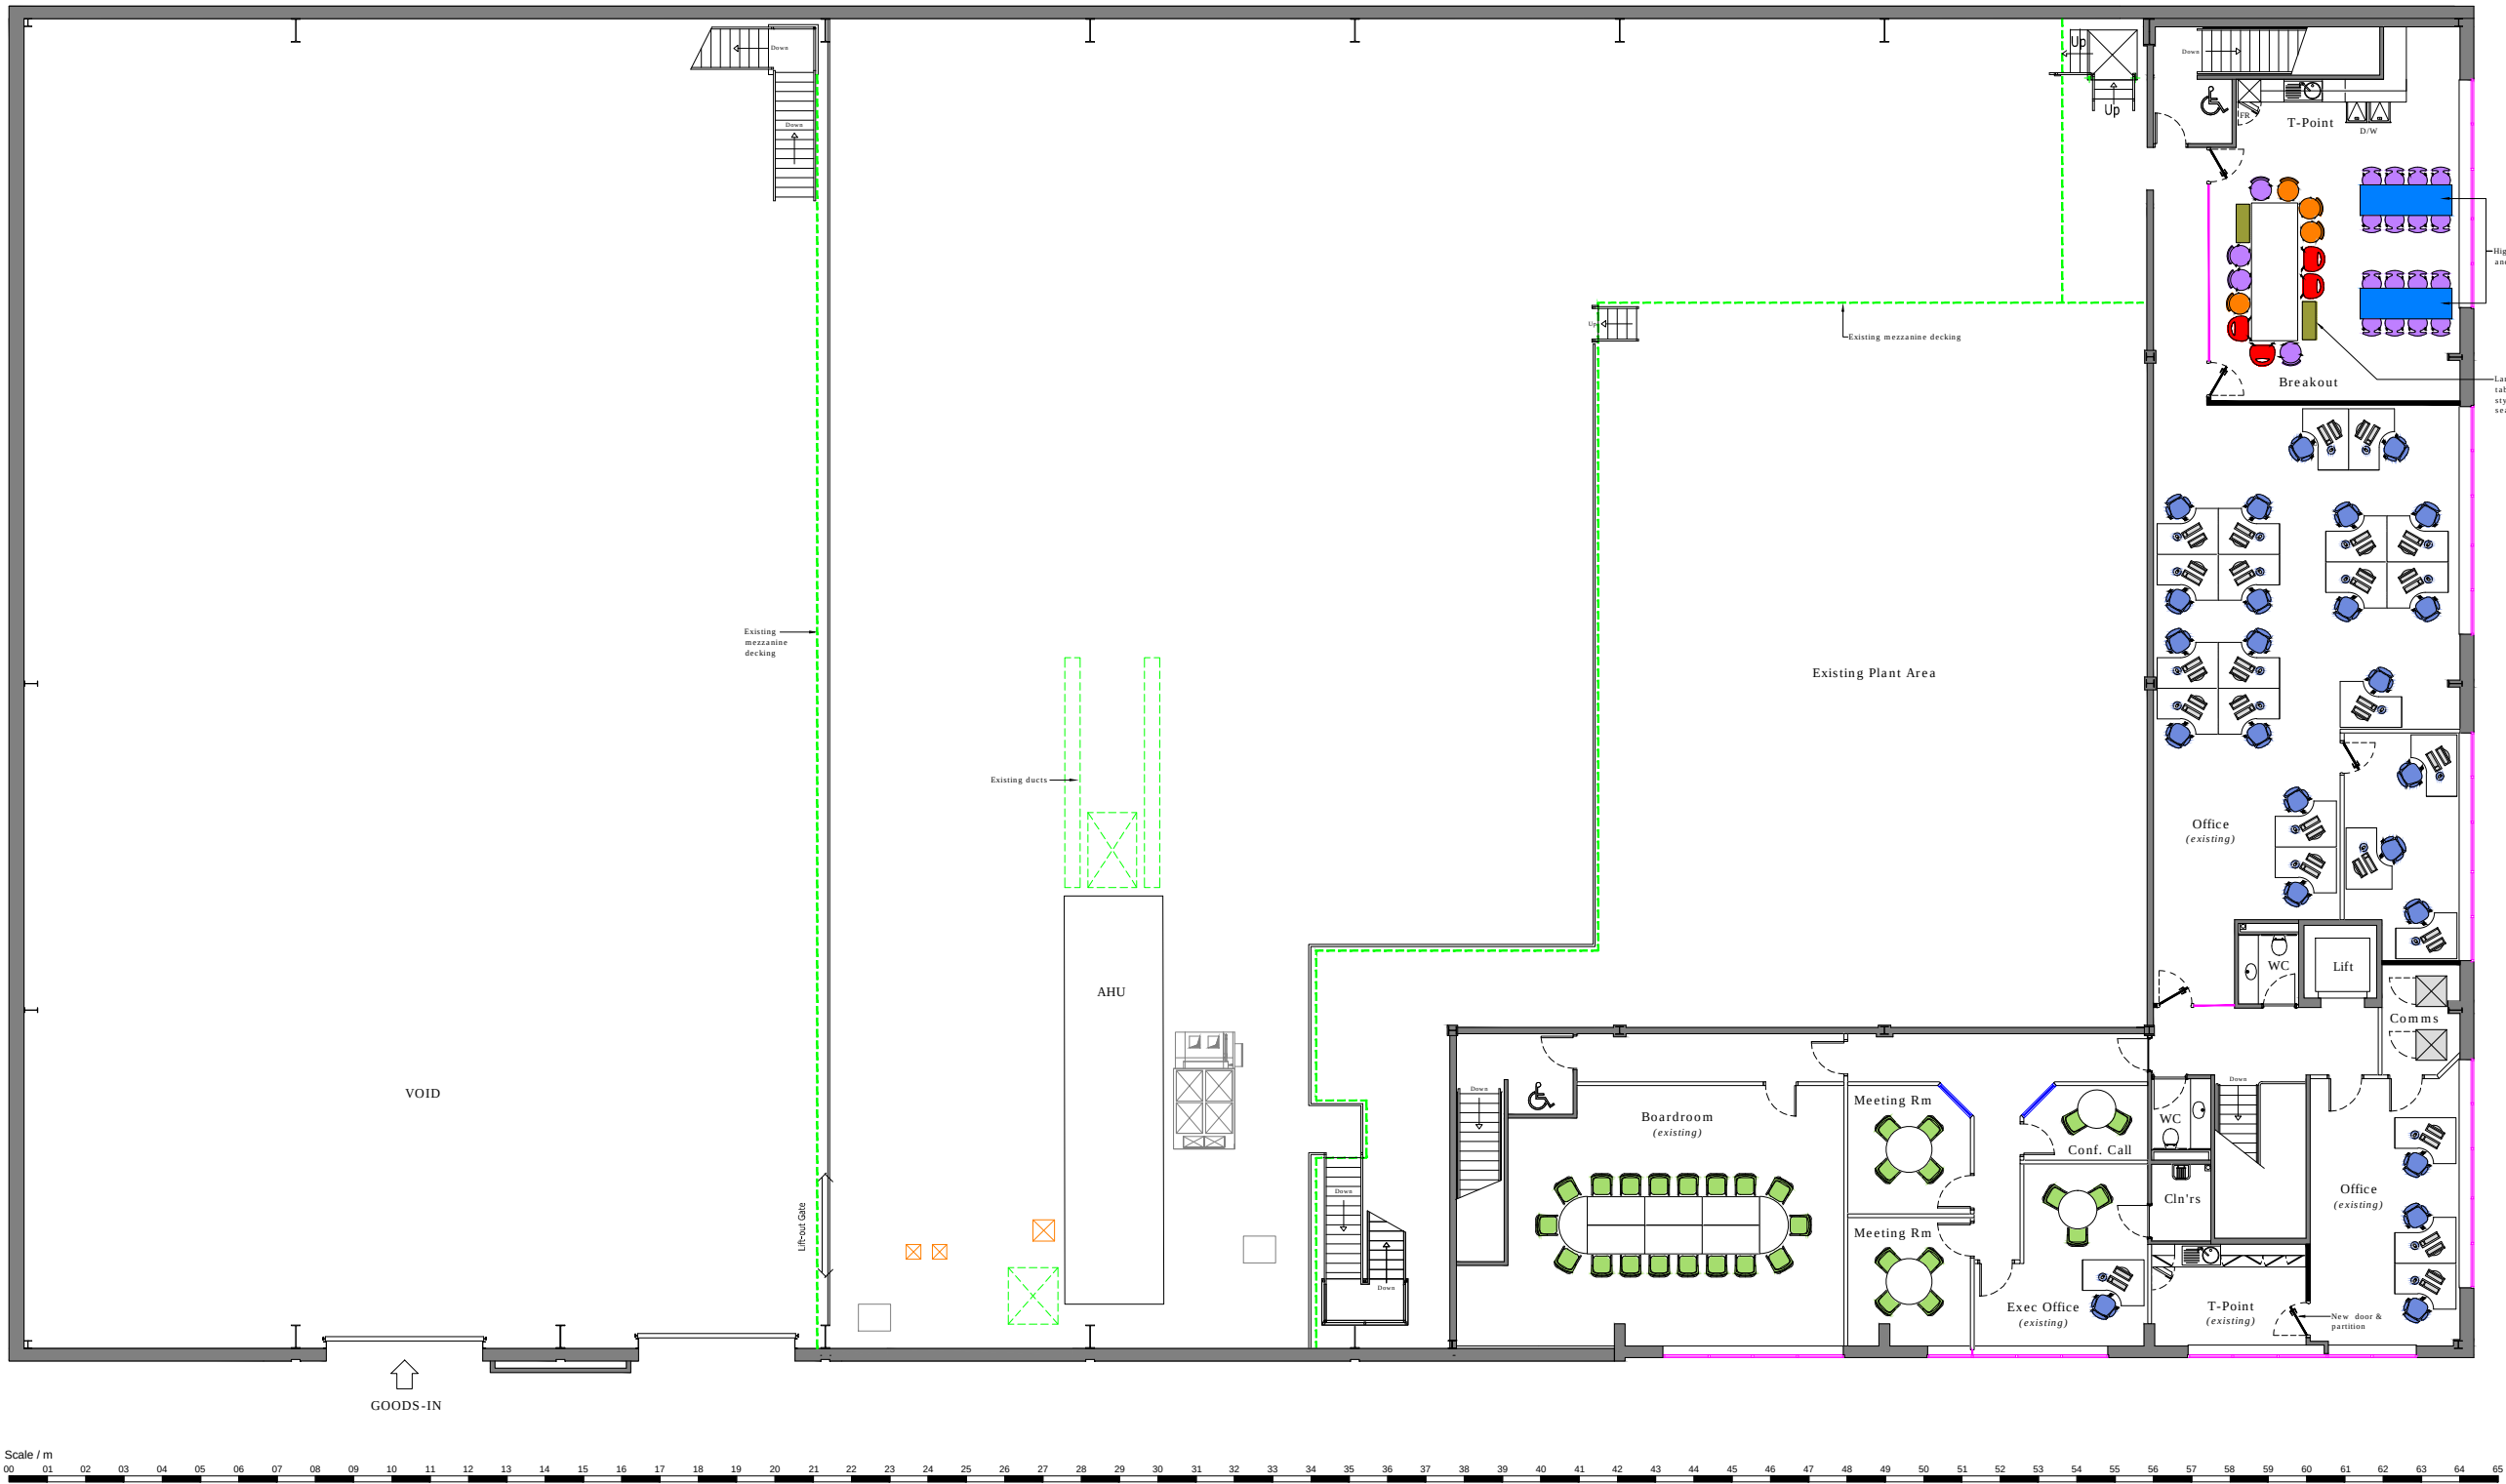

Design is protected under Copyright at no time must any portion of this drawing be reproduced or copied in any way without the permission of Bulb Interiors Ltd.

All dimensions must be checked on site

Rev	Revision	By	Date	Chk'd	Date
-----	----------	----	------	-------	------



BULB INTERIORS, PRIORY COURT, WOOD LANE
BEECH HILL, BERKSHIRE RG7 2BJ.
T:01189 889200 F:01189 889350
www.bulbinteriors.com

Client
QUOTIENT SCIENCES

Project
UNIT B
5 BOULTON ROAD
READING RG2 0NH

Title
FIRST FLOOR
EXISTING LAYOUT

Scale	Date	Designer/Drawn By	Checked By / Date
N.T.S.	08.05.19	GS / TT	

Drawing Number				
Project No.	Drawing Nos	Floor	Detail	Rev
P18106		1	EXIST	