



Tesco Ezzo Emmer Green Express Proposed Site Layout

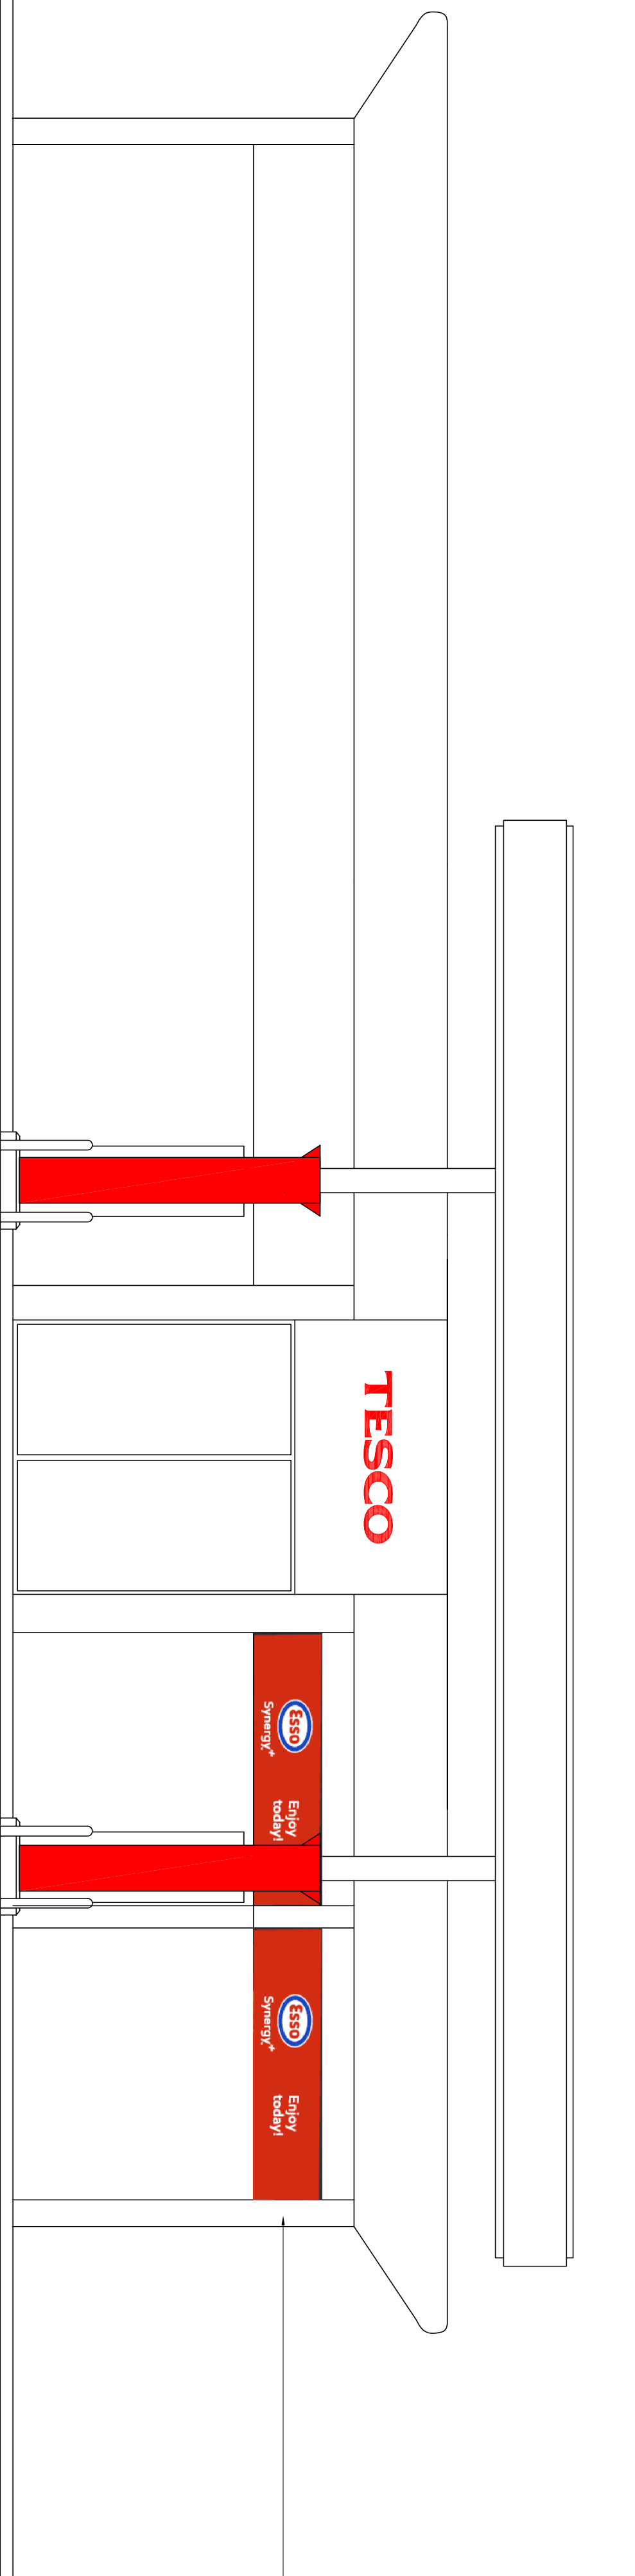


**PROPOSED C STORE
VINYL
AD4**

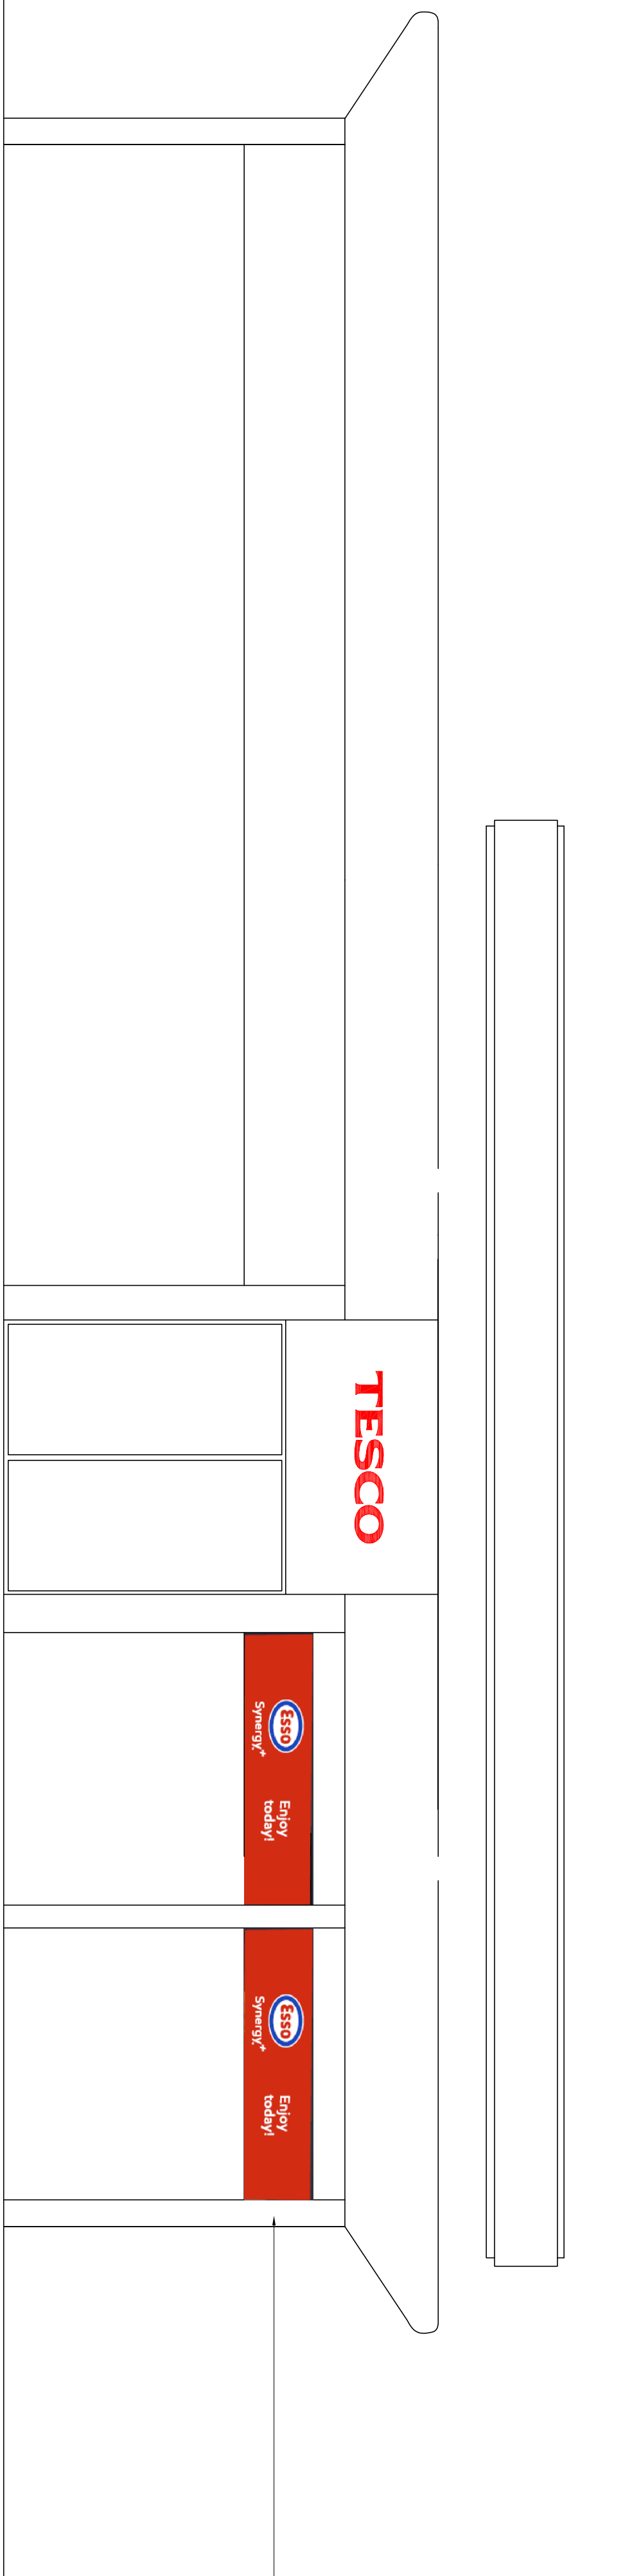

**PROPOSED C STORE
VINYL
AD4**

PROPOSED FRONT SIDE FACING ELEVATION WITHOUT PUMPS

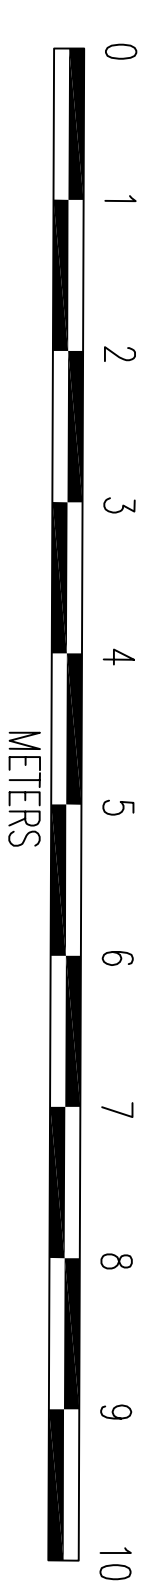

PROJECT: Tesco Esso Emmer Green Express Buckingham Drive Reading RG4 8RZ		
TITLE: Proposed Plan - Elevations		
CLIENT:		
DRAWN BY: CB	CHECKED BY:	
SCALE: 1:50 @ A1	DATE: 29/08/2019	
DWG NO.:		