



24
22
20
18
16
14
12
10
8
6
4
2
0
1:100 scale 8x3

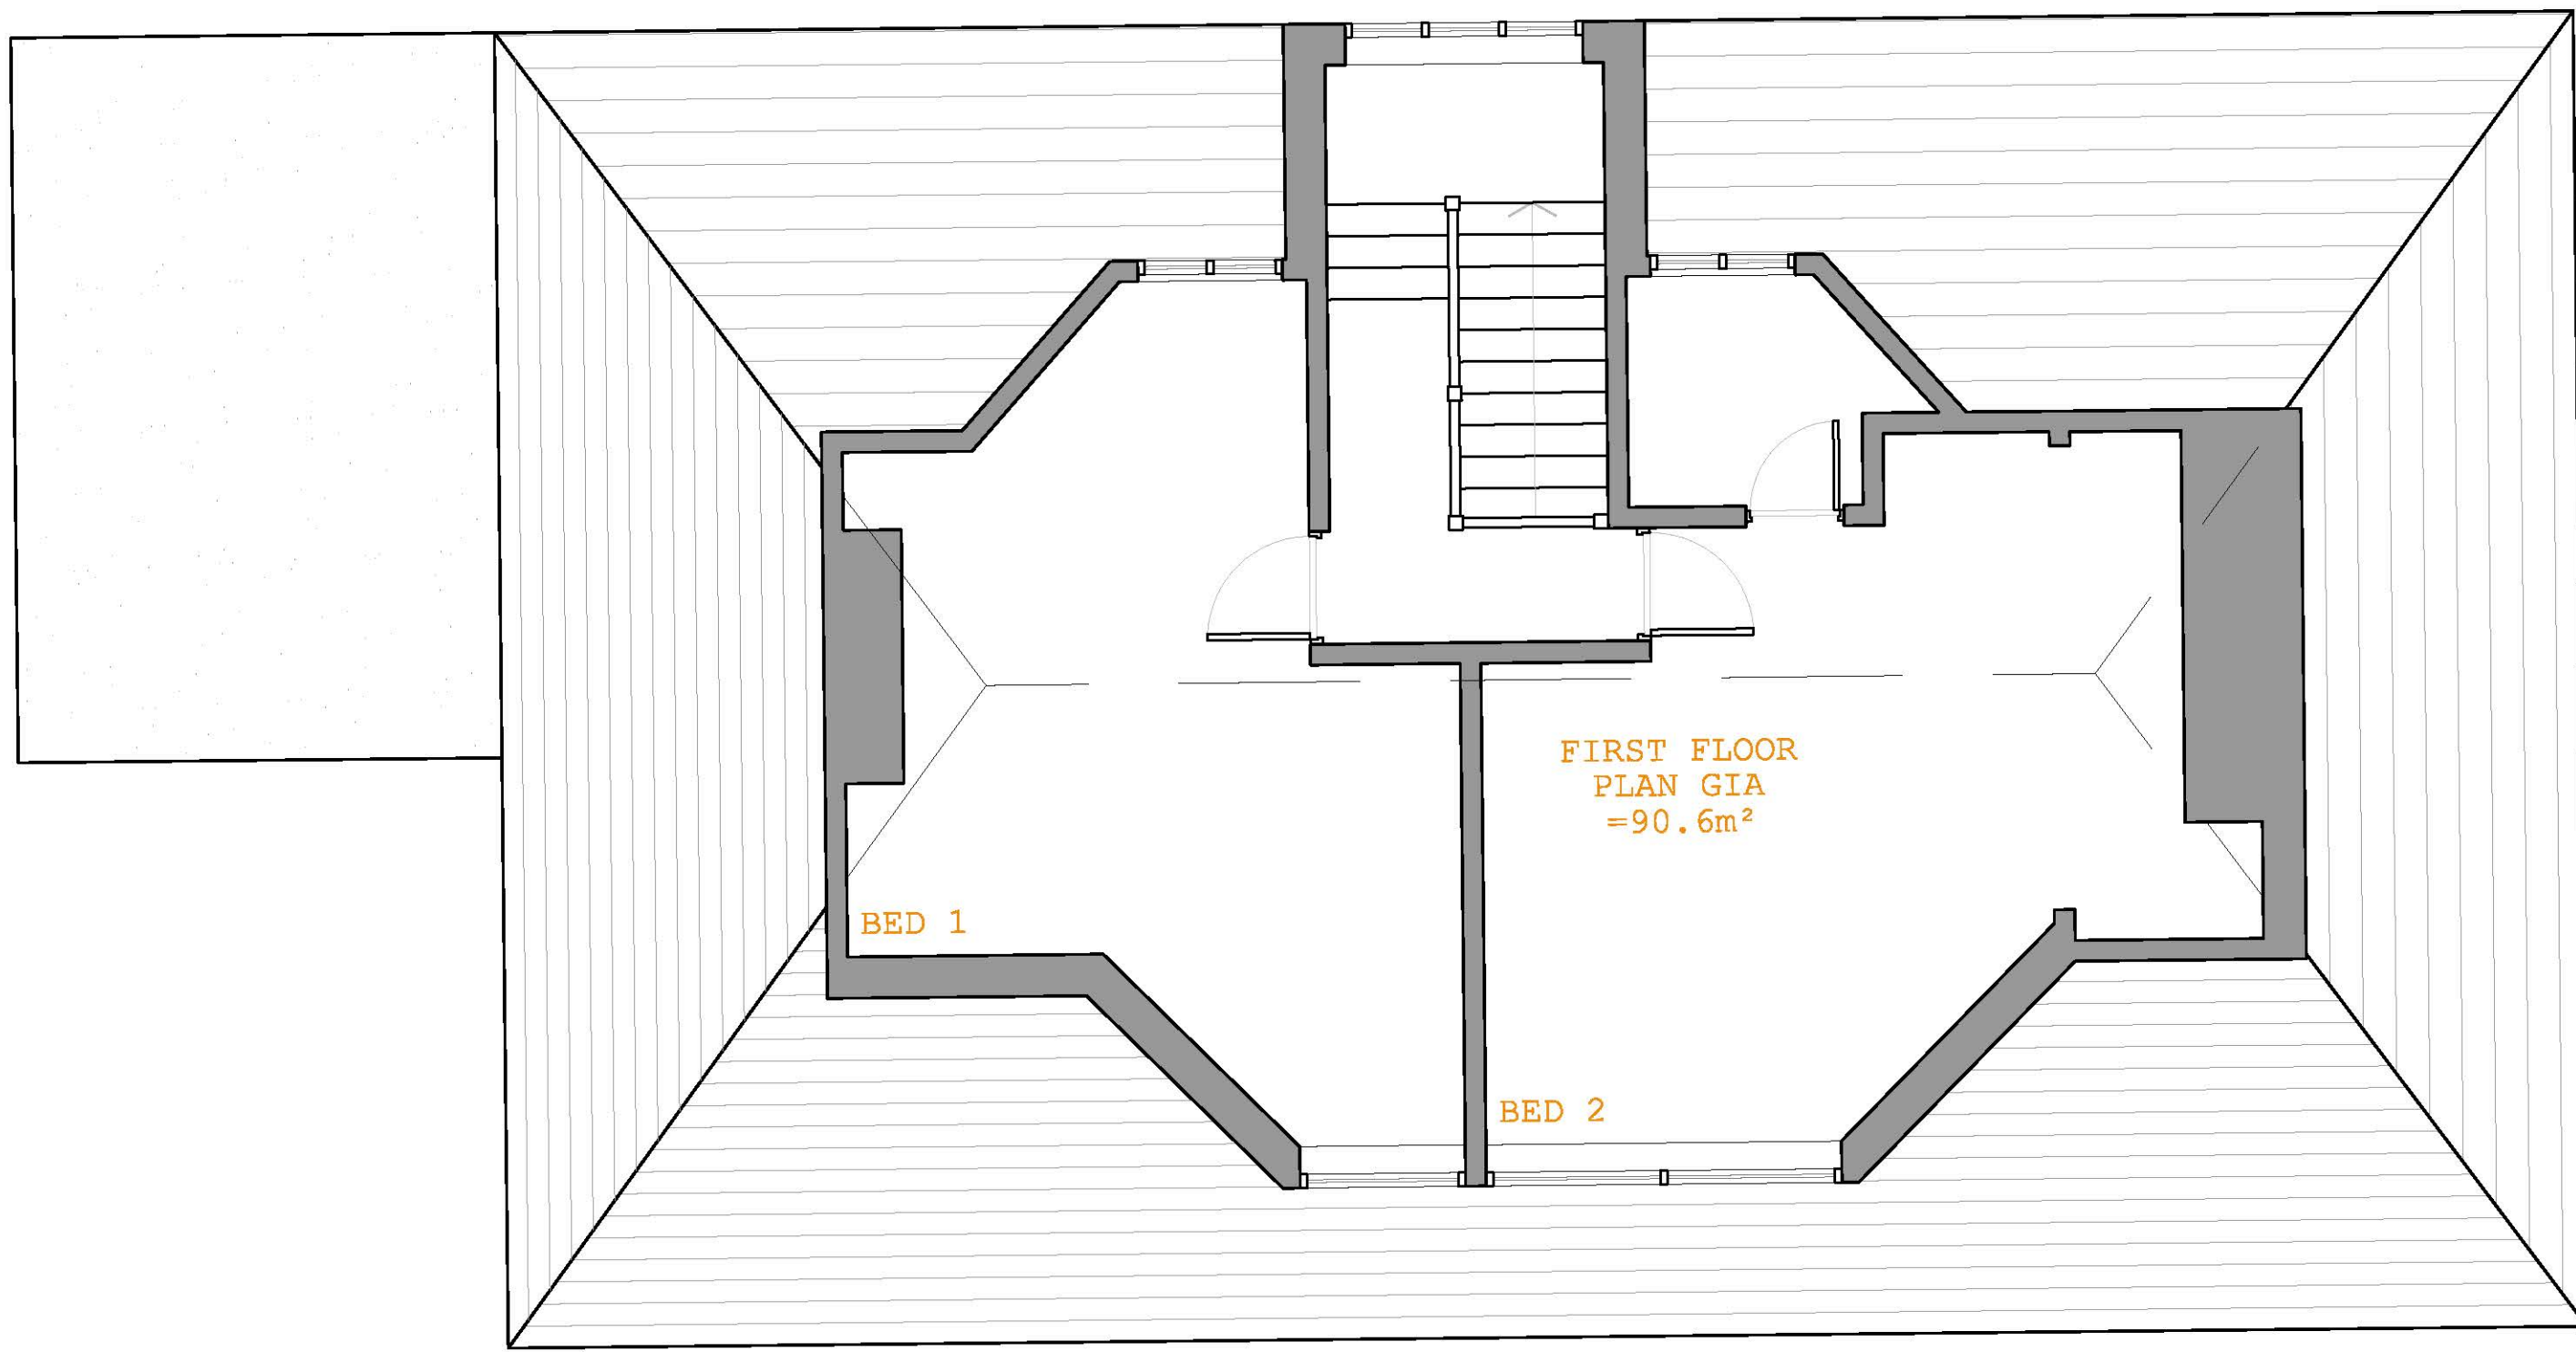

REVISIONS			
project	drawing number	revision	
430	03-01	-P	
date status			
June 19	Planning		
scale	size	author	checked
1:100	A3	JB	IB
© 2017 colony architects			

project			
4 Downshire Sq. Reading RG1 6NH			
client AJC			
drawing title Existing FF plan			

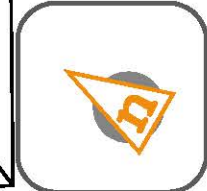

colony architects is a collaborative of architects and designers with an agenda to find out more visit our beautiful website
contact: design@colonyarchitects.com

colony architects is a collaborative of architects and designers with an agenda to find out more visit our beautiful website
contact: design@colonyarchitects.com
t: 07890 515972
e: 07779 283928
m: 0118 3868328
250 South Oak Way
Green Park, Reading
RG2 8JG