




## LOCATION PLAN

SCALE 1:1250




Crown Copyright and database rights 2018 OS 100019980

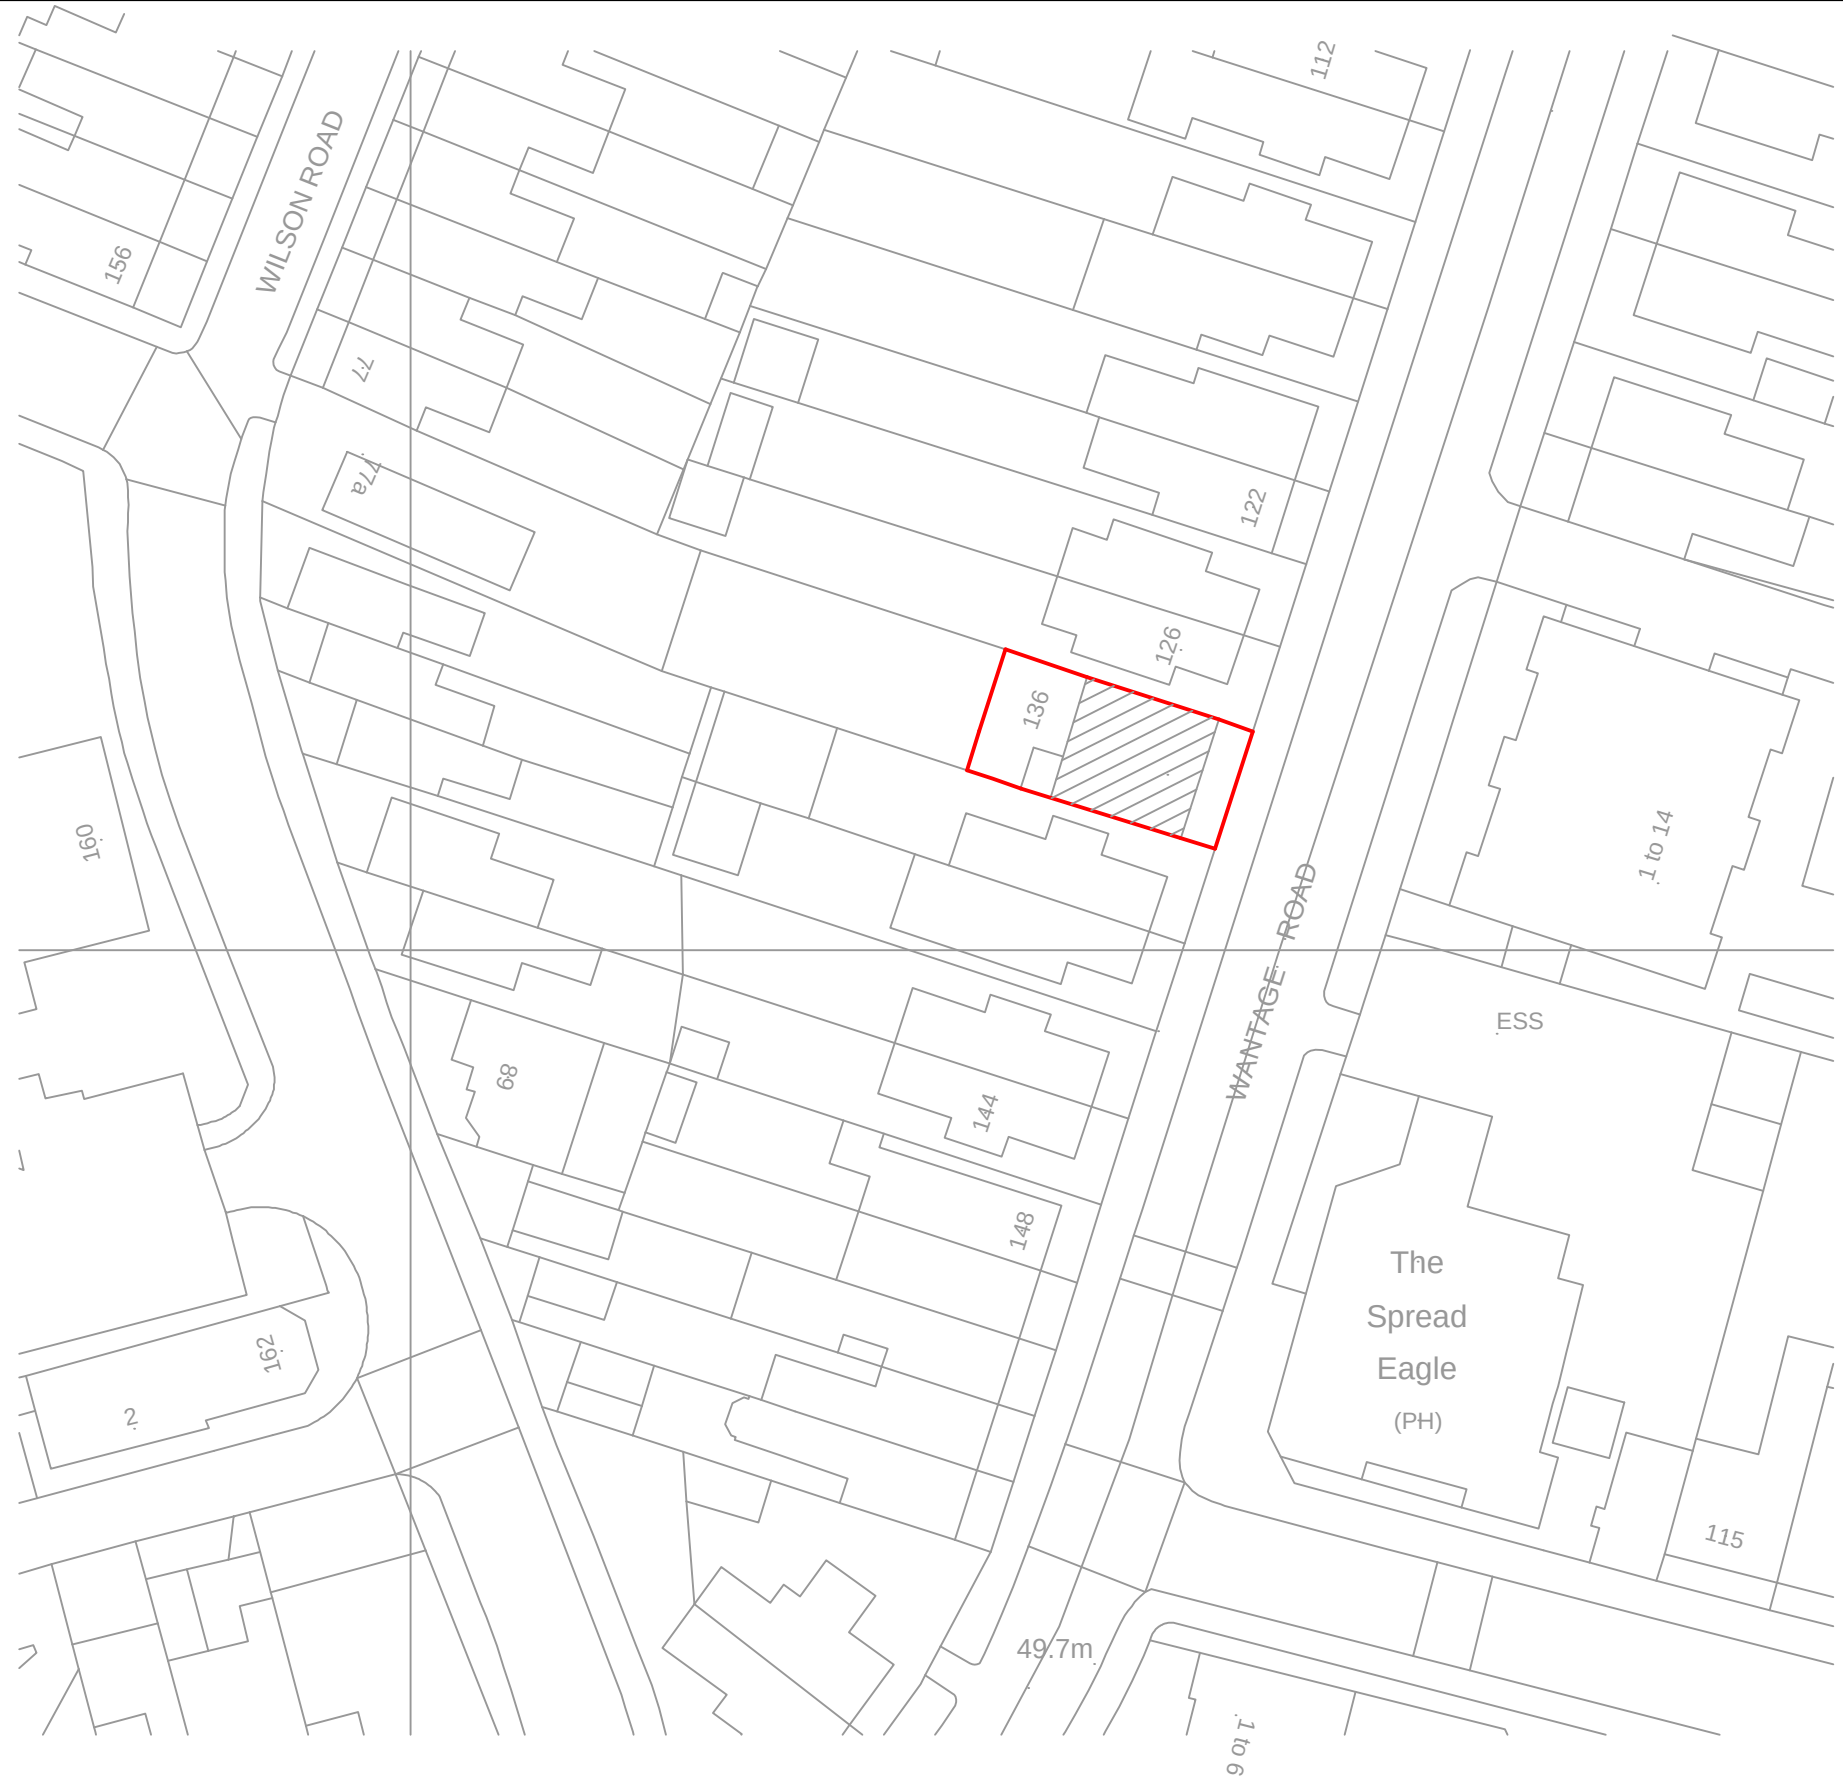

## BLOCK PLAN

SCALE 1:500

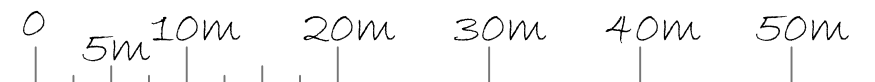

|                                                  |                                              |  |                                                                                  |  |      |
|--------------------------------------------------|----------------------------------------------|--|----------------------------------------------------------------------------------|--|------|
| PROJECT: 136 WANTAGE ROAD<br>READING<br>RG30 2SF | DRAWING TITLE<br>BLOCK AND LOCATION<br>PLANS |  | CREATIVE DESIGN<br>HENLEY-ON-THAMES RG9 1HG<br>AND STRUCTURE<br>Tel 01491 411922 |  | REV. |
|                                                  | DRAWING NO.                                  |  | 34619-11                                                                         |  |      |
|                                                  | SCALE: AS STATED<br>DATE: OCT. 2019          |  |                                                                                  |  |      |