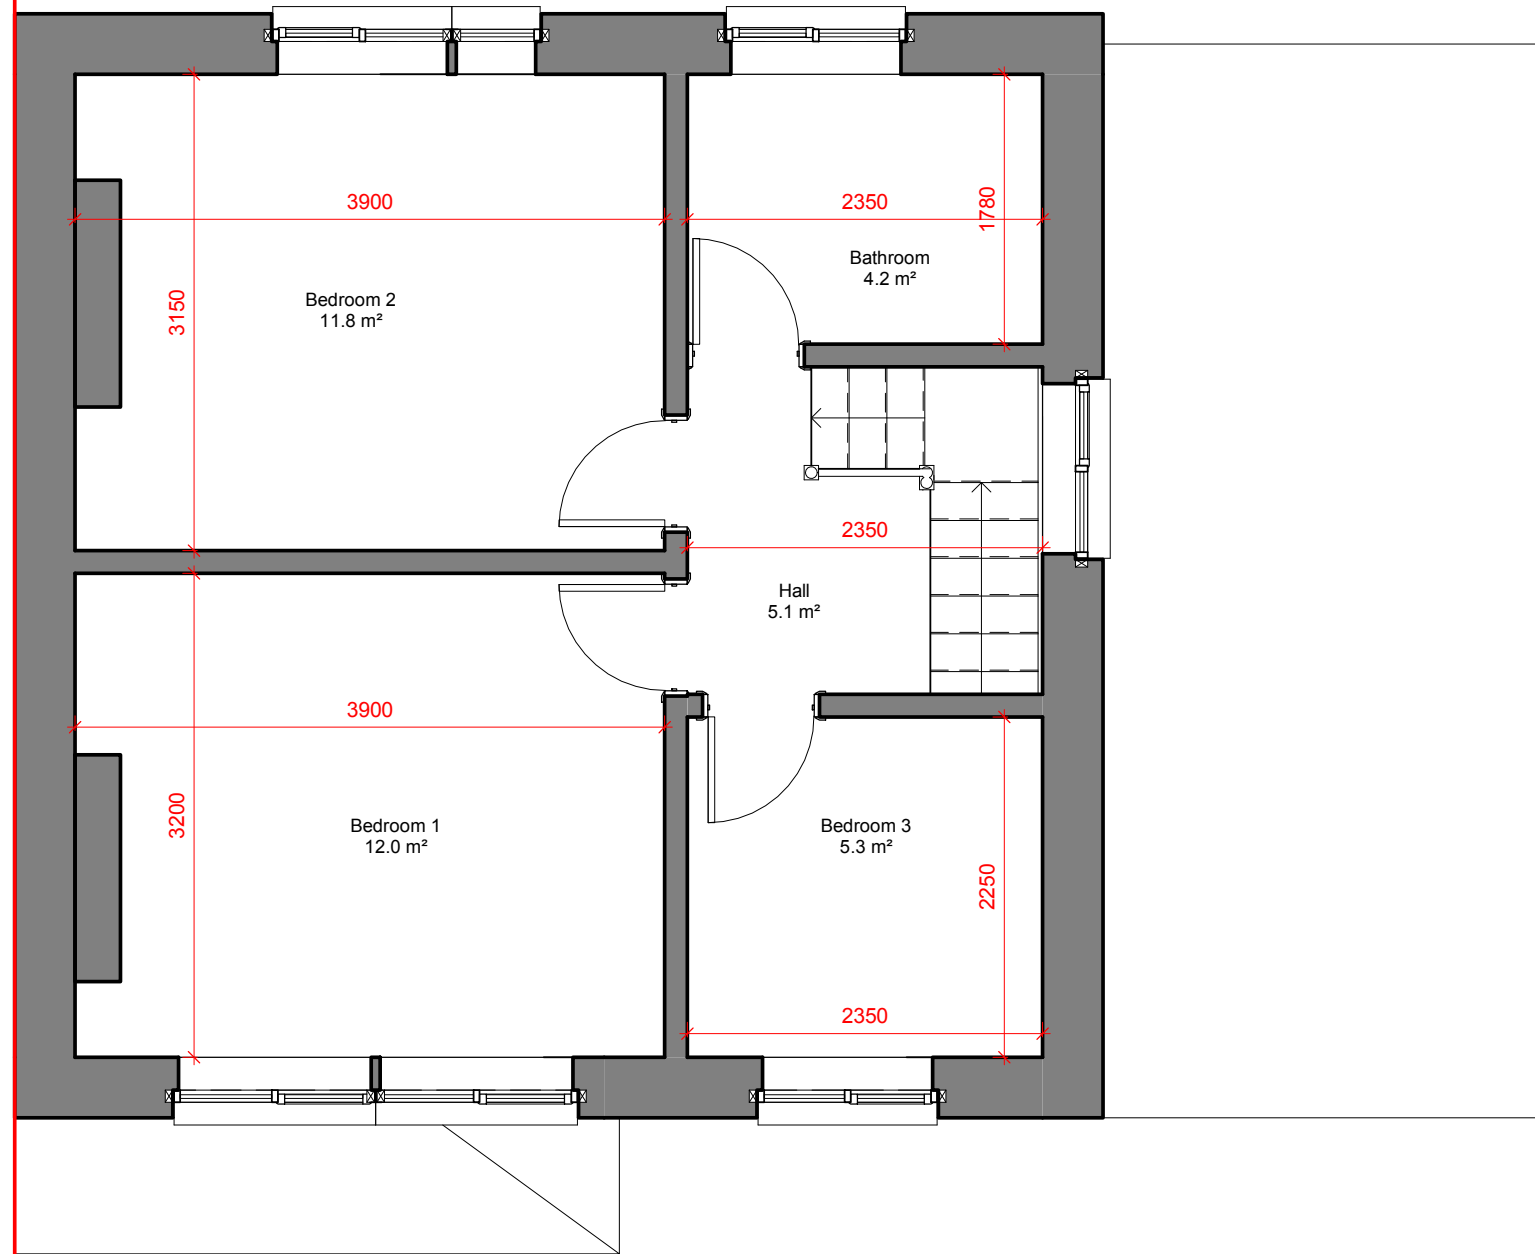


Designed with reference to the surveys, information and reports listed:
XXXXXXXXXXXX XXXXXXXXXXXXXXXX, XXXXXXXXXXXXXX XXXXXXXXXXXXXX, XXXXXXXXXXXXXXX
XXXXXXXXXXXXX, XXXXXXXXXXXXXXX XXXXXXXXXXXXXXX, XXXXXXXXXXXXXXX XXXXXXXXXXXXXXX.

Rev	Date	Description
-----	------	-------------

Dwn	Ckd	Drawn	DM
		Checked	DM
		Date	18/03/19
		Scale @ A3	1 : 50

108 Kenilworth Avenue

First Floor Plan
Existing

KA-00002