


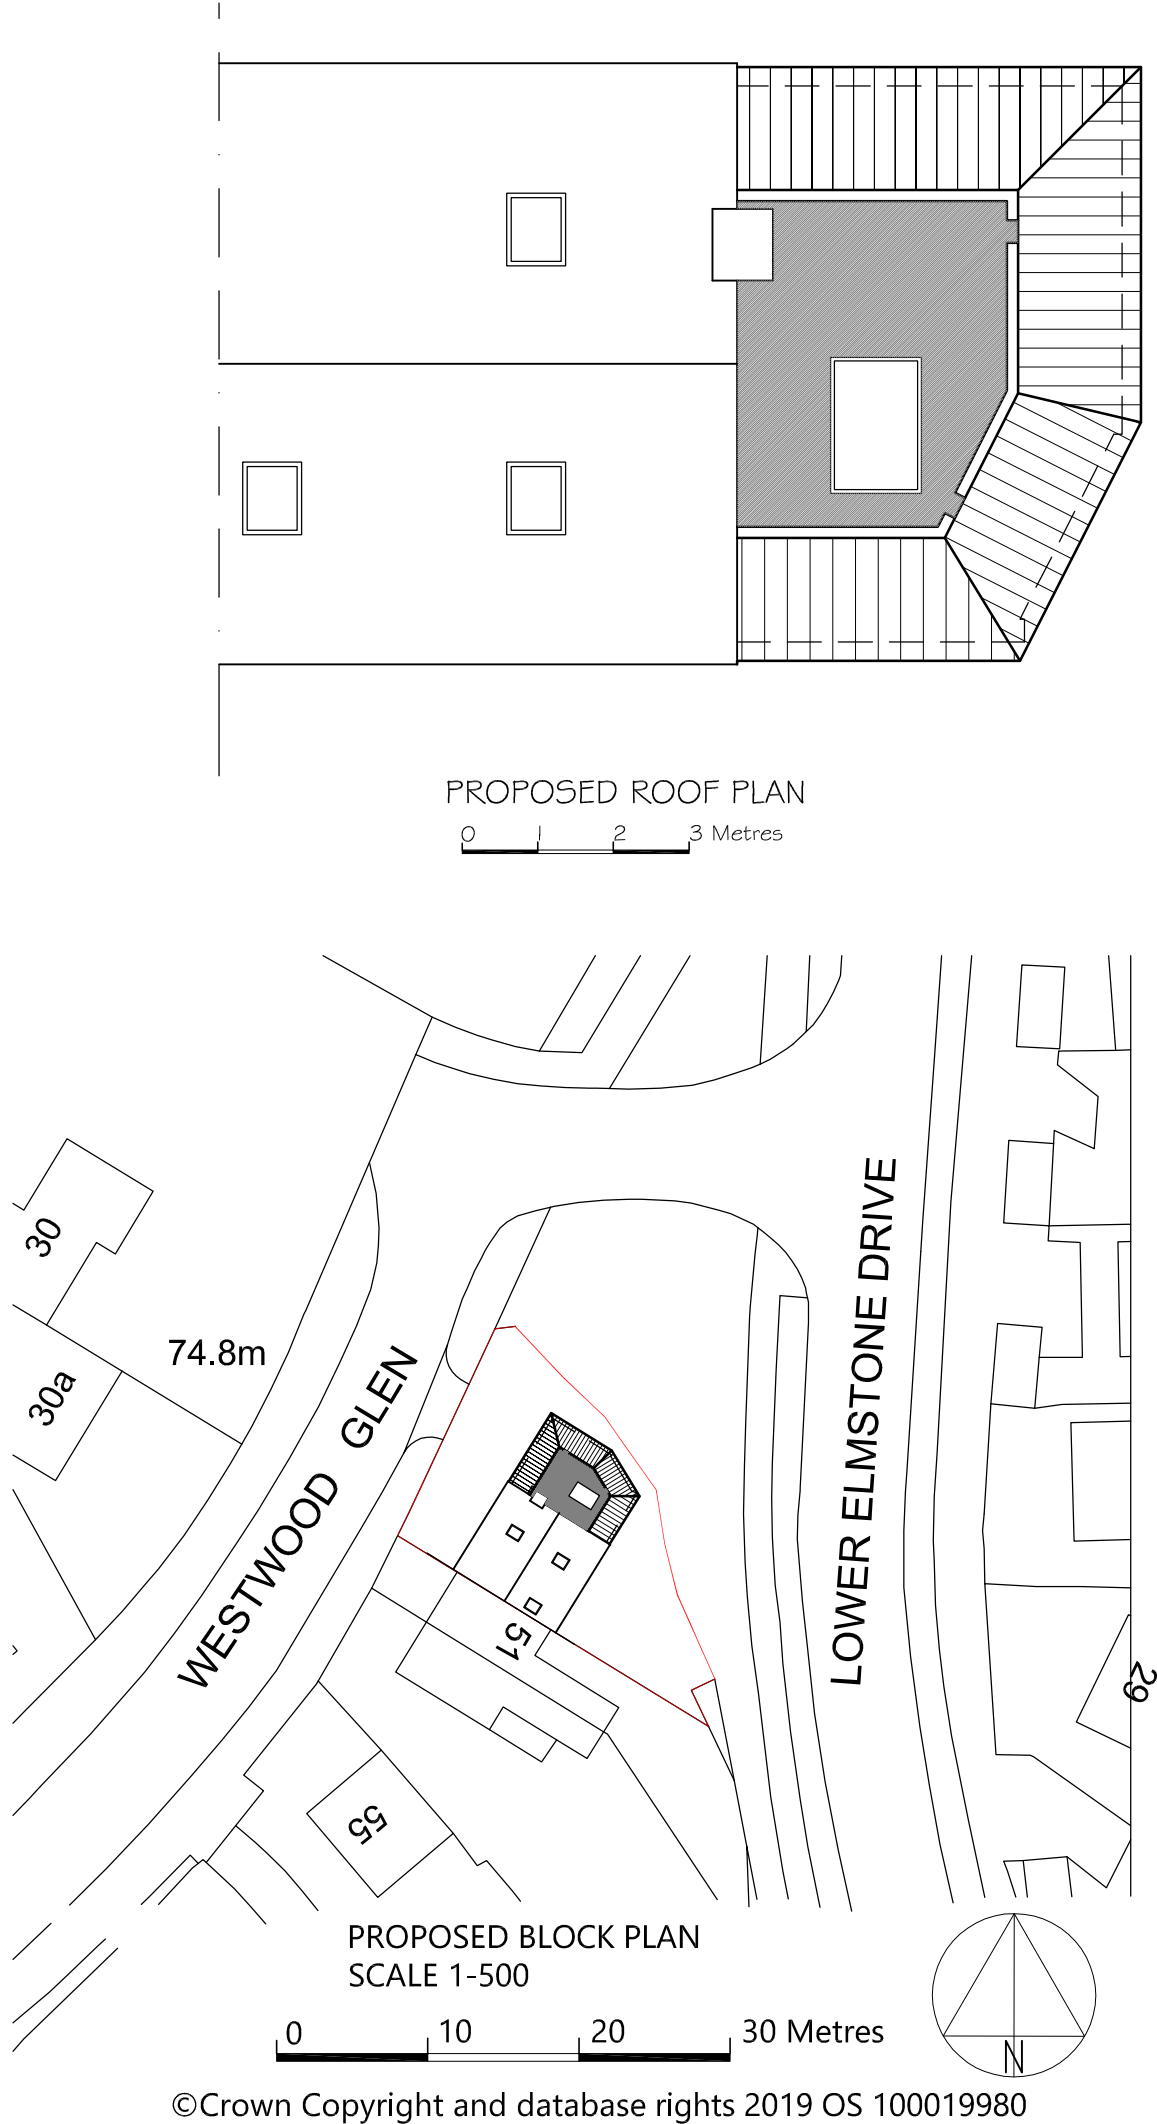

DATE	MODIFICATION	ISSUE	TITLE:-			SCALE:-	
			51 WESTWOOD GLEN, TILEHURST READING BERKS RG31 5NW FOR MR DANNY WHITE			1:100 UOS @A3	
						DRAWN BY:-	DATE:-
						CVS Designs Ltd	JUNE 2019
						DRAWING No:-	REV:-
						03	