



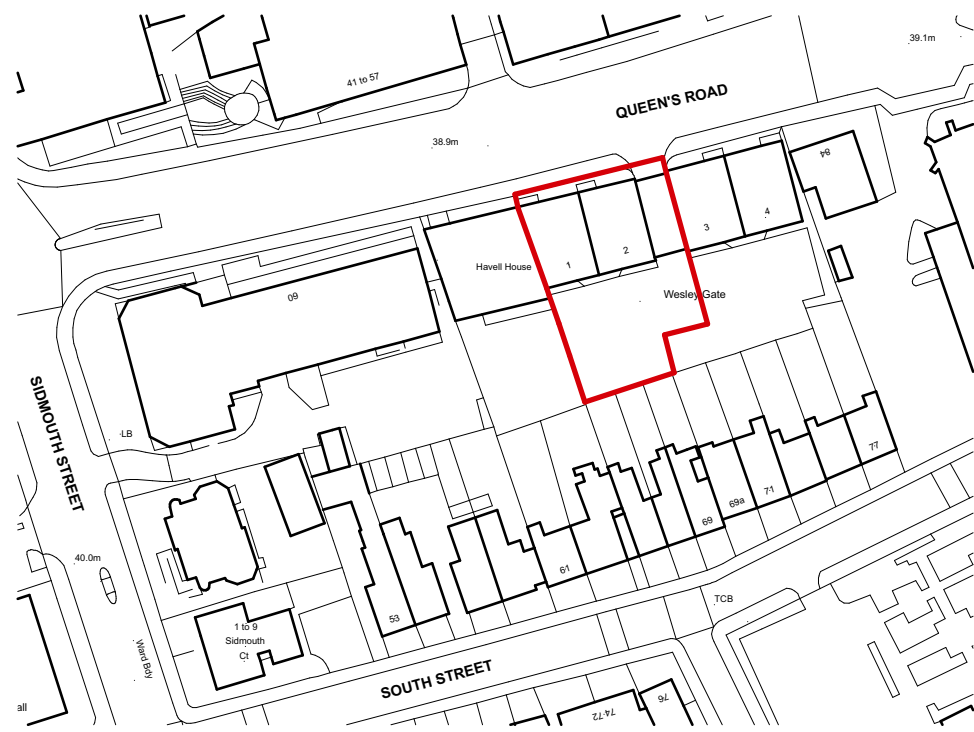

©Crown Copyright and database rights 2019 OS 100019980

SITE LOCATION PLAN

1:1250

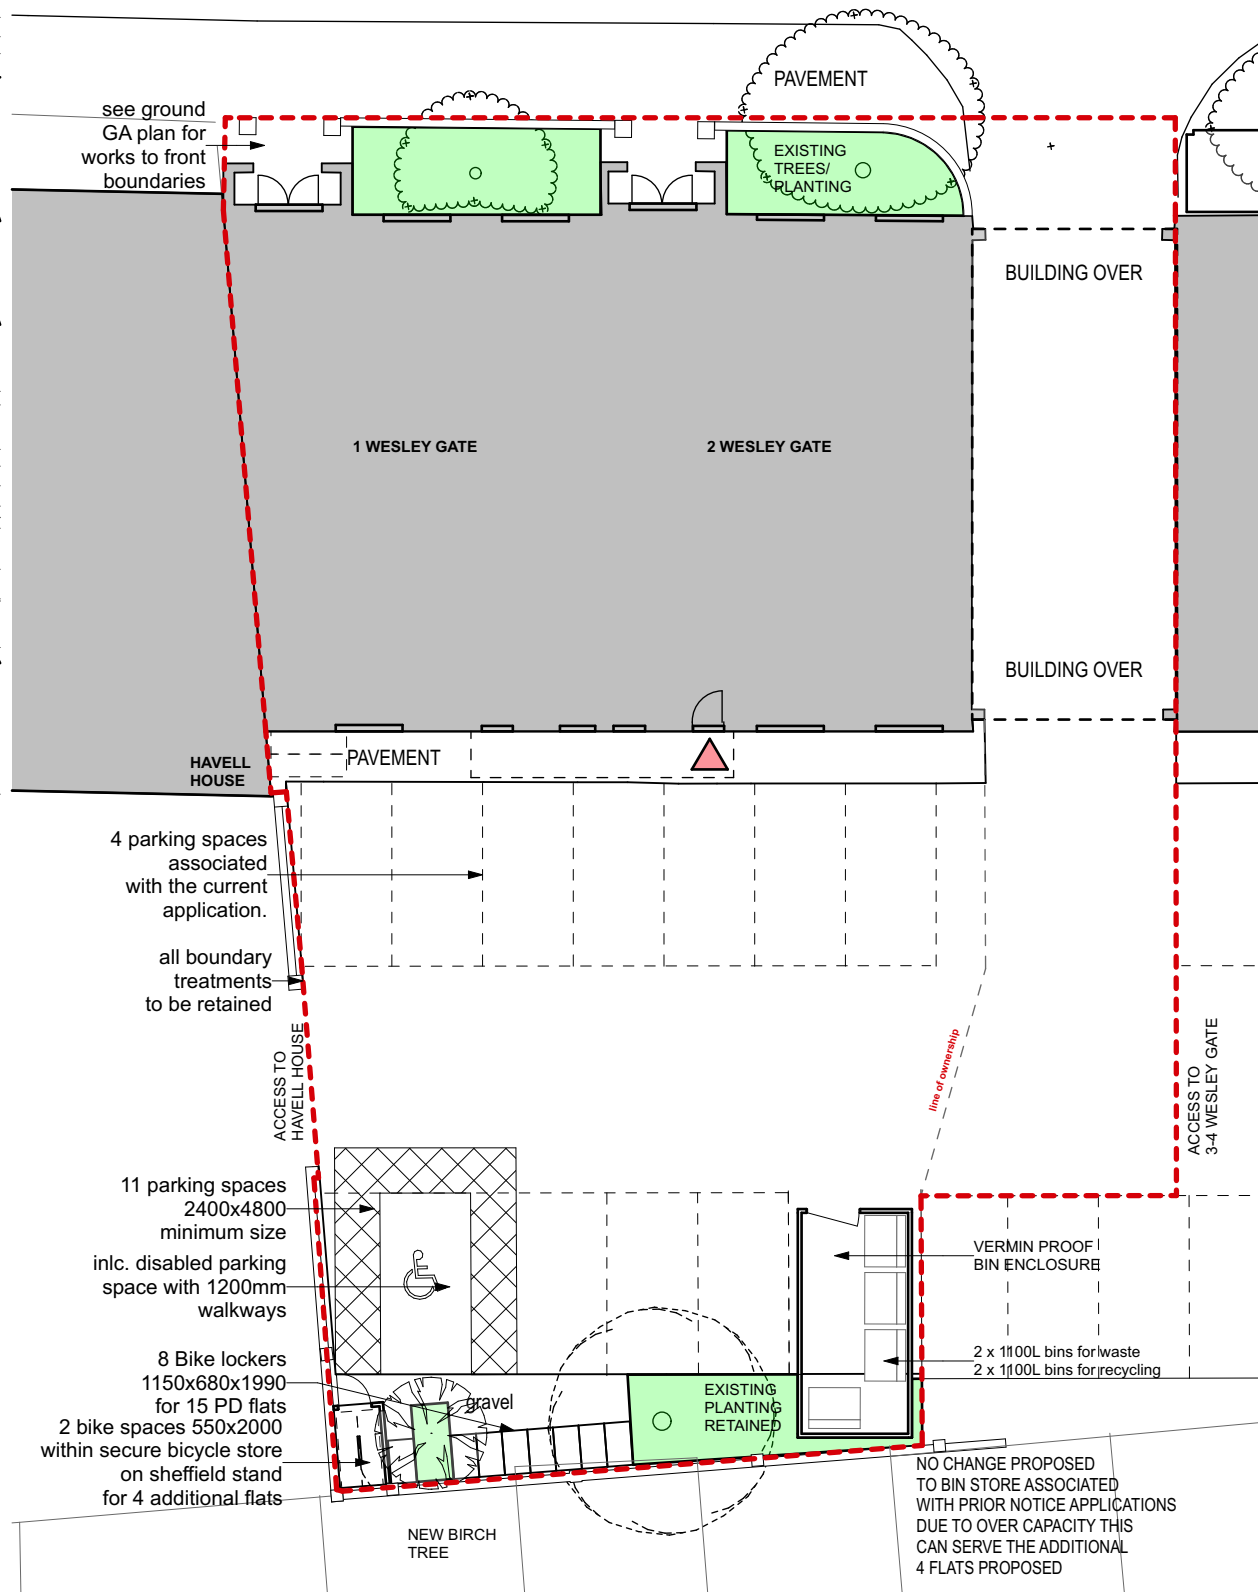

BLOCK PLAN

1:200



PROPOSED BICYCLE LOCKERS FOR INDIVIDUAL UPRIGHT STORAGE MEASURING 1150 X 680 X 1990H TO BE POSITIONED AGAINST EXISTING BRICK BOUNDARY WALL

PROPOSED BIKE LOCKERS



1:1250



1:200

NOT FOR CONSTRUCTION - PLANNING ISSUE ONLY
BASED ON SURVEY BY CENTRE LINE LONDON.
THIS DRAWING IS SUBJECT TO DETAILED DESIGN,
DESIGN COORDINATION WITH OTHERS AND
PLANNING AND BUILDING CONTROL APPROVAL

(C) COPYRIGHT HIVES ARCHITECTS LLP

P8 2901'20 PLANNING ISSUE

BICYCLE STORE WITH SHEFFIELD STAND ADDED

Client

WESLEY GATE LIMITED

Job title

**1-2 WESLEY GATE,
QUEENS ROAD,
READING, RG1 4AP**

Drawing title

**SITE LOCATION / BLOCK
PLAN**

Scale @ Drawing Size Date Drawn Checked

1:1250, 1:200 JUN'19 FM HW

@ A3

Status

PLANNING



hivesarchitects

Project

Drawing

Revision

2737 001P8

Hives Architects LLP

29 Castle Street
Reading
RG1 7SB

0118 958 7331

admin@hivesarchitects.co.uk