


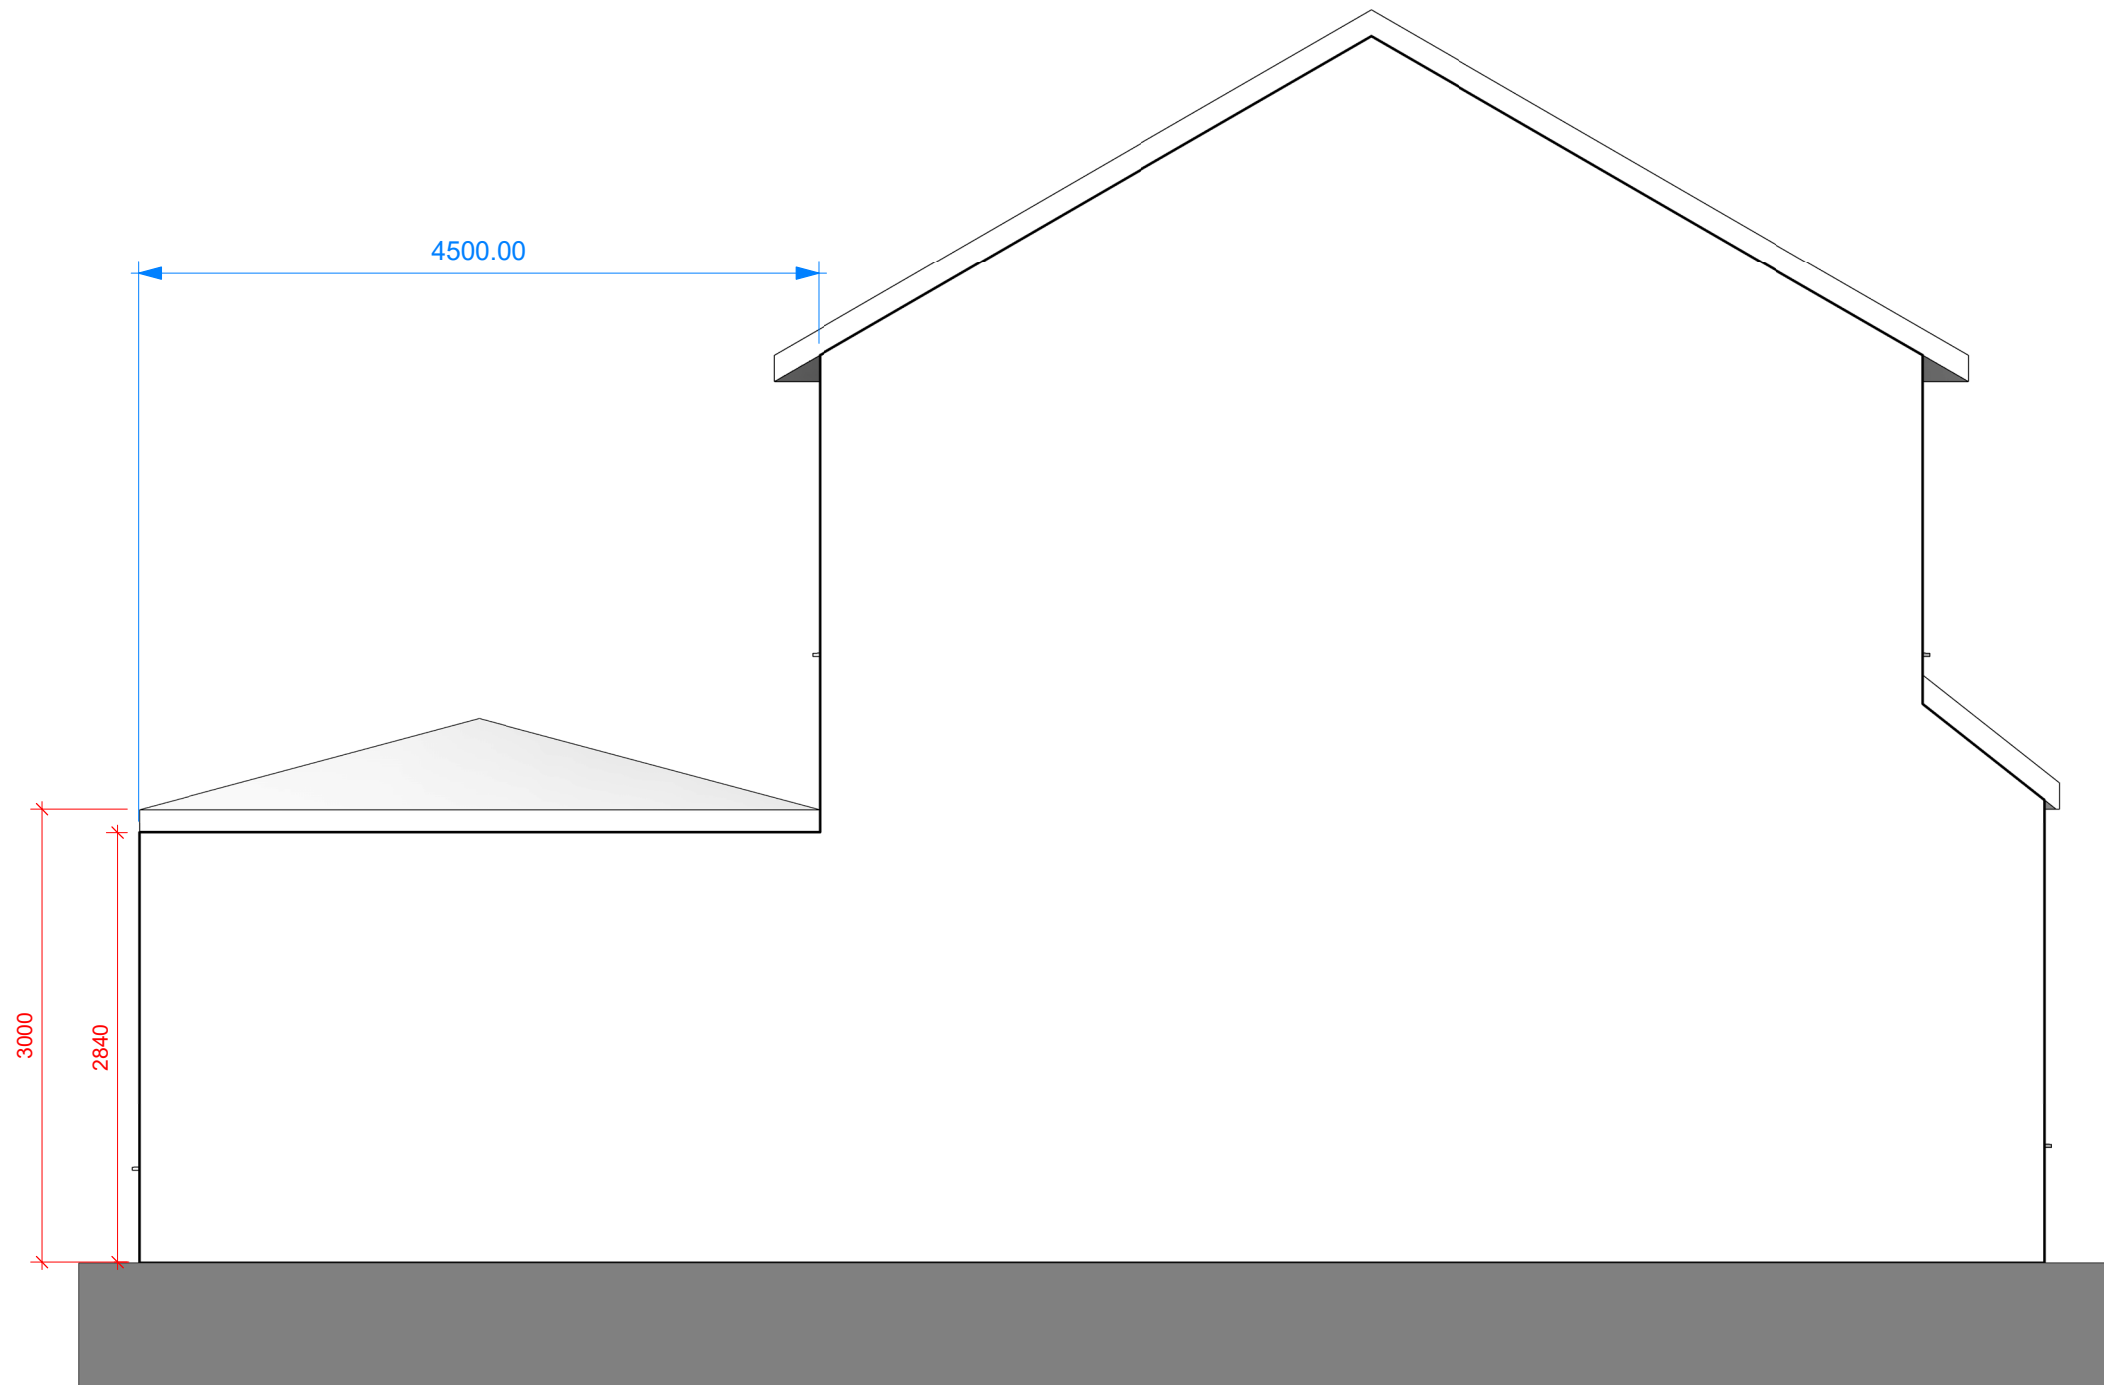

CDM REGULATIONS 2015. All current drawings and specifications for the project must be read in conjunction with the Designer's Hazard and Environment Assessment Record. All intellectual property rights reserved.

Designed with reference to the surveys, information and reports listed:
XXXXXXXXXXXX XXXXXXXXXXXXXXX, XXXXXXXXXXX XXXXXXXXXXX, XXXXXXXXXXX
XXXXXXXXXXXX, XXXXXXXXXXX XXXXXXXXXXX, XXXXXXXXXXX XXXXXXXXXXX.

Rev	Date	Description
-----	------	-------------

Dwn	Ckd	Drawn	DM
		Checked	DM
		Date	27/09/19
		Scale @ A3	1 : 50

108 Kenilworth Avenue

Elevations - Side 1
Proposed

KA-00013