


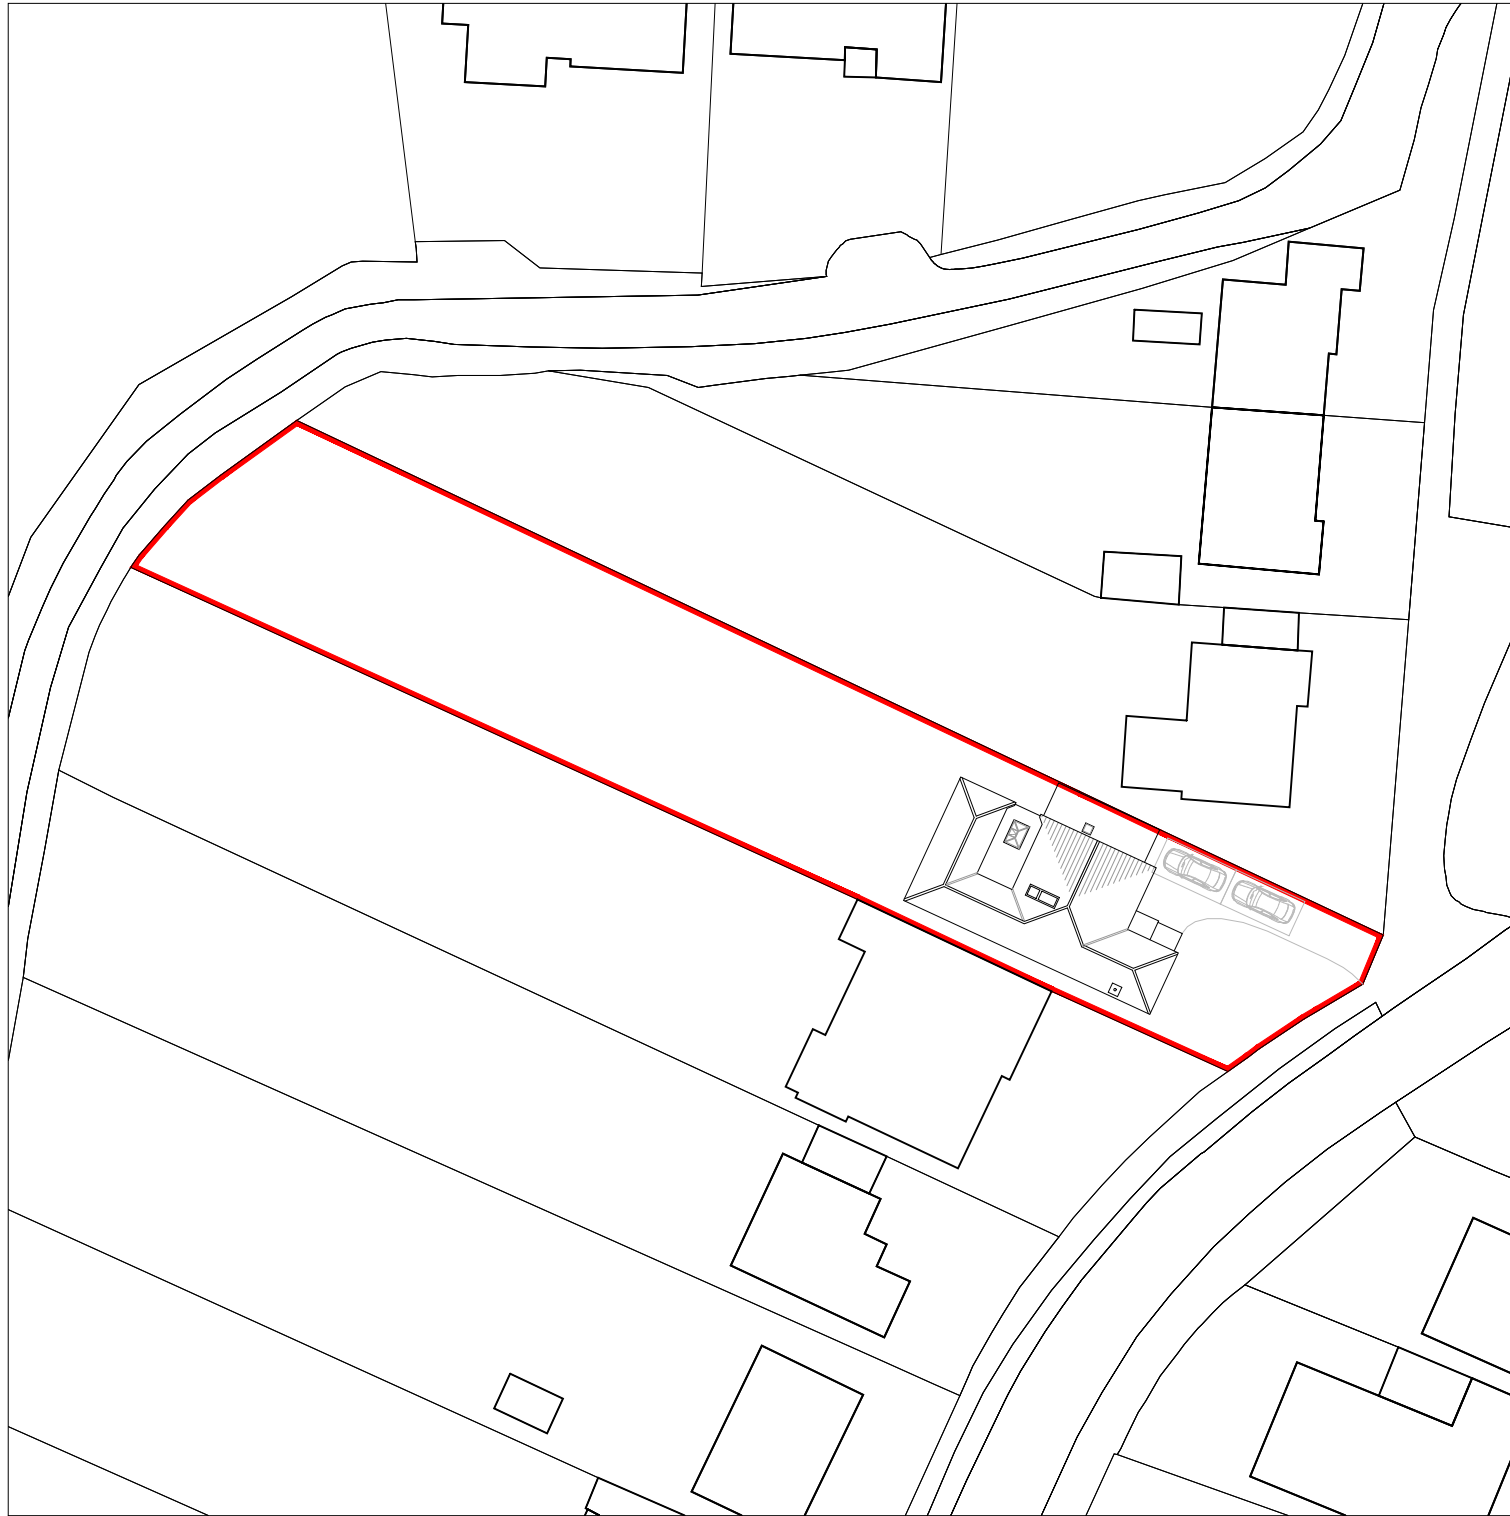

BLOCK PLAN
SCALE 1 : 500


NOTES

© *SpaceOffice* - THIS DRAWING AND DESIGN REMAINS THE COPYRIGHT AND INTELLECTUAL PROPERTY OF OF SPACE OFFICE LIMITED (*SpaceOffice*) AND SHALL NOT BE COPIED IN ANY FORMAT WITHOUT APPROVAL.

THIS DRAWING IS TO BE READ IN CONJUNCTION WITH ALL OTHER DRAWINGS AND DOCUMENTS PROVIDED. THE CONTRACTOR MUST CHECK ALL DIMENSIONS ON SITE BEFORE PLACING ORDERS FOR MATERIALS OR SHOP FABRICATIONS OR COMMENCING WORKS ON SITE. ANY DISCREPANCIES SHOULD BE NOTIFIED BEFORE PROCEEDING.



LOCATION PLAN
SCALE 1 : 1250

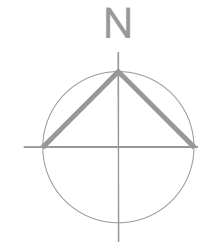

Space Office

ARCHITECTURE ■ PLANNING ■ BUILDING DESIGN

104 Westfield Road, Caversham, Reading RG4 8HJ

Phone: 0118 328 2777 Mobile: 07974 707832

Email: mail@spaceoffice.com

Client:
MR MARTIN ROGERS

Project:
**HIP TO GABLE ROOF EXTENSION
UNDER PERMITTED DEVELOPMENT**

Location:
**3 HEWETT AVENUE
CAVERSHAM, READING RG4 7EA**

Drawing Title:
LOCATION PLAN & BLOCK PLAN

Date:
JAN 2020

Sheet Size:
A3

Drawn:
MC

Drawing No:

P1804-01

Revision: