


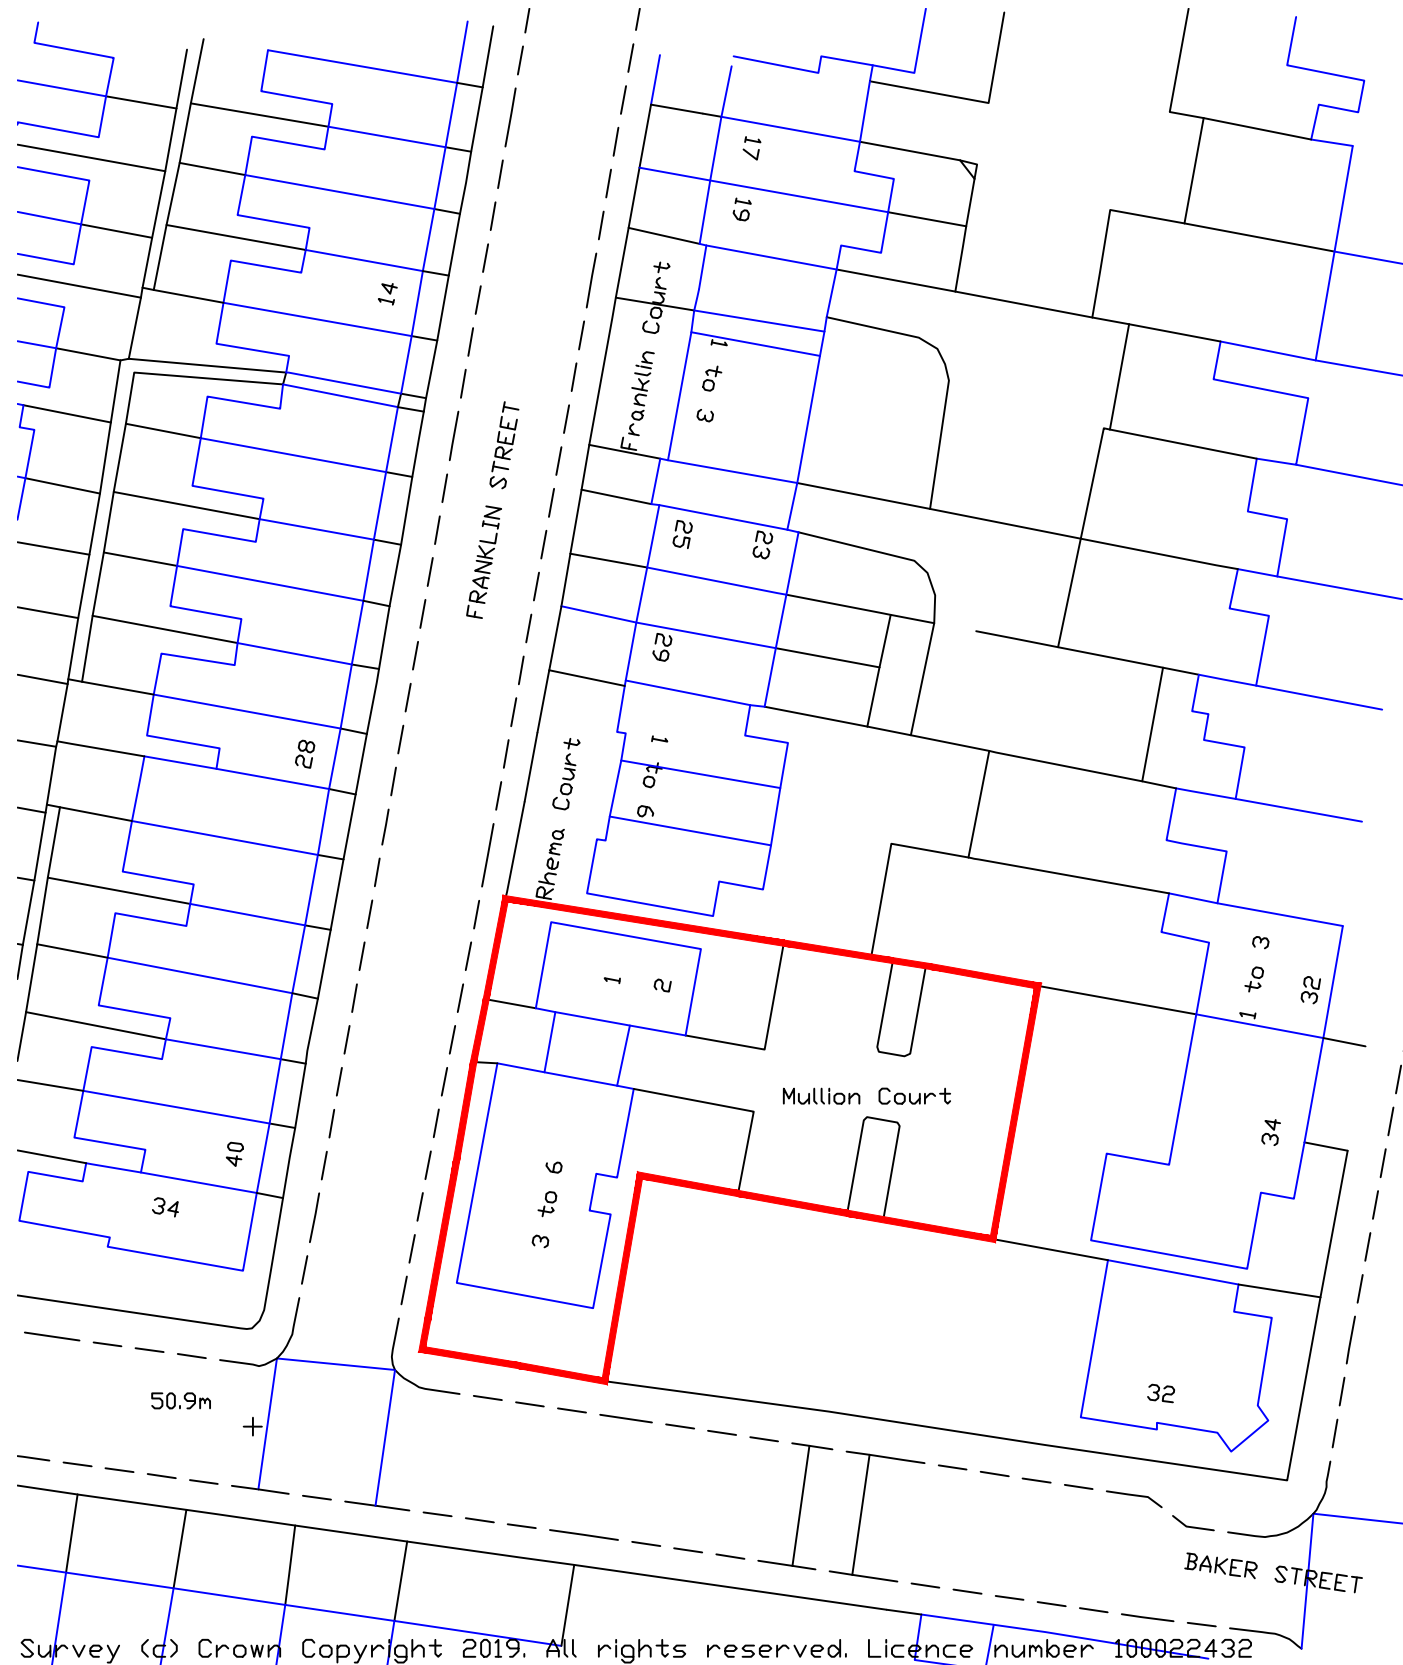


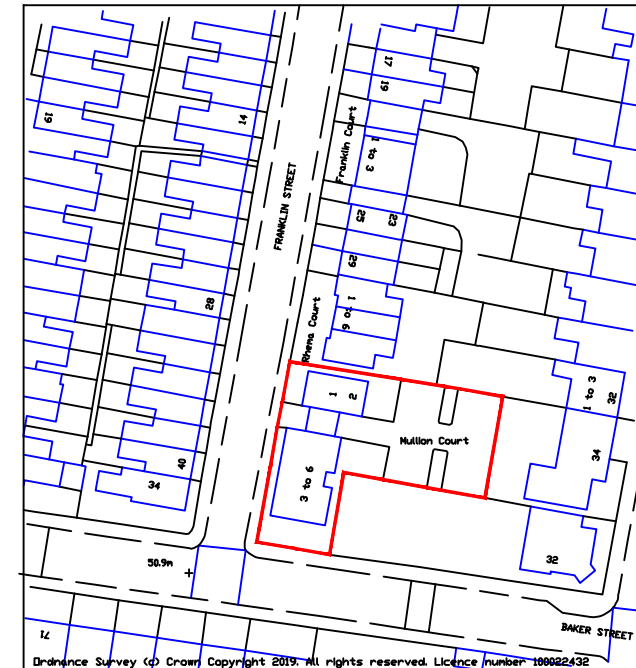

BLOCK PLAN
Scale 1:500

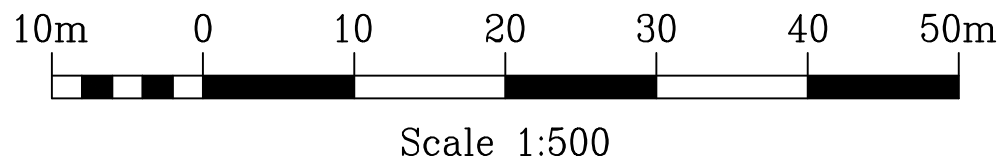

LOCATION PLAN
Scale 1:1250

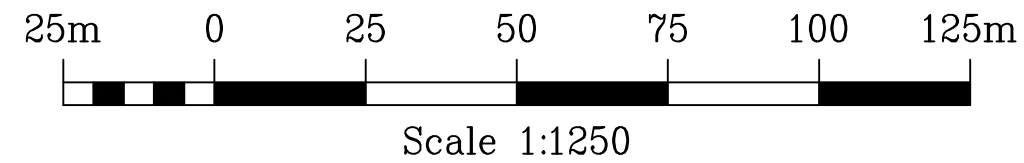

Rev.	Date

Do not scale from this drawing. Dimensions to be verified on site by contractor prior to commencement of work.
This drawing is the copyright of the practice and may not be reproduced in part or in whole without the prior written consent of the practice.
©2019 Faithorn Farrell Timms LLP



Faithorn Farrell Timms
Central Court
1 Knoll Rise
Orpington
Kent BR6 0JA
T 01689 885080
F 01689 885081

Client
**METROPOLITAN
THAMES VALLEY**

Project
**1-6 MULLION COURT
READING
RG1 7YF**

Drawing Title
**LOCATION AND
BLOCK PLAN**

Date 30/19/19	Scale AS STATED @ A3
Drawn By EK	Checked By GB
Project No. T1-5161	Drawing No. Rev. 1