


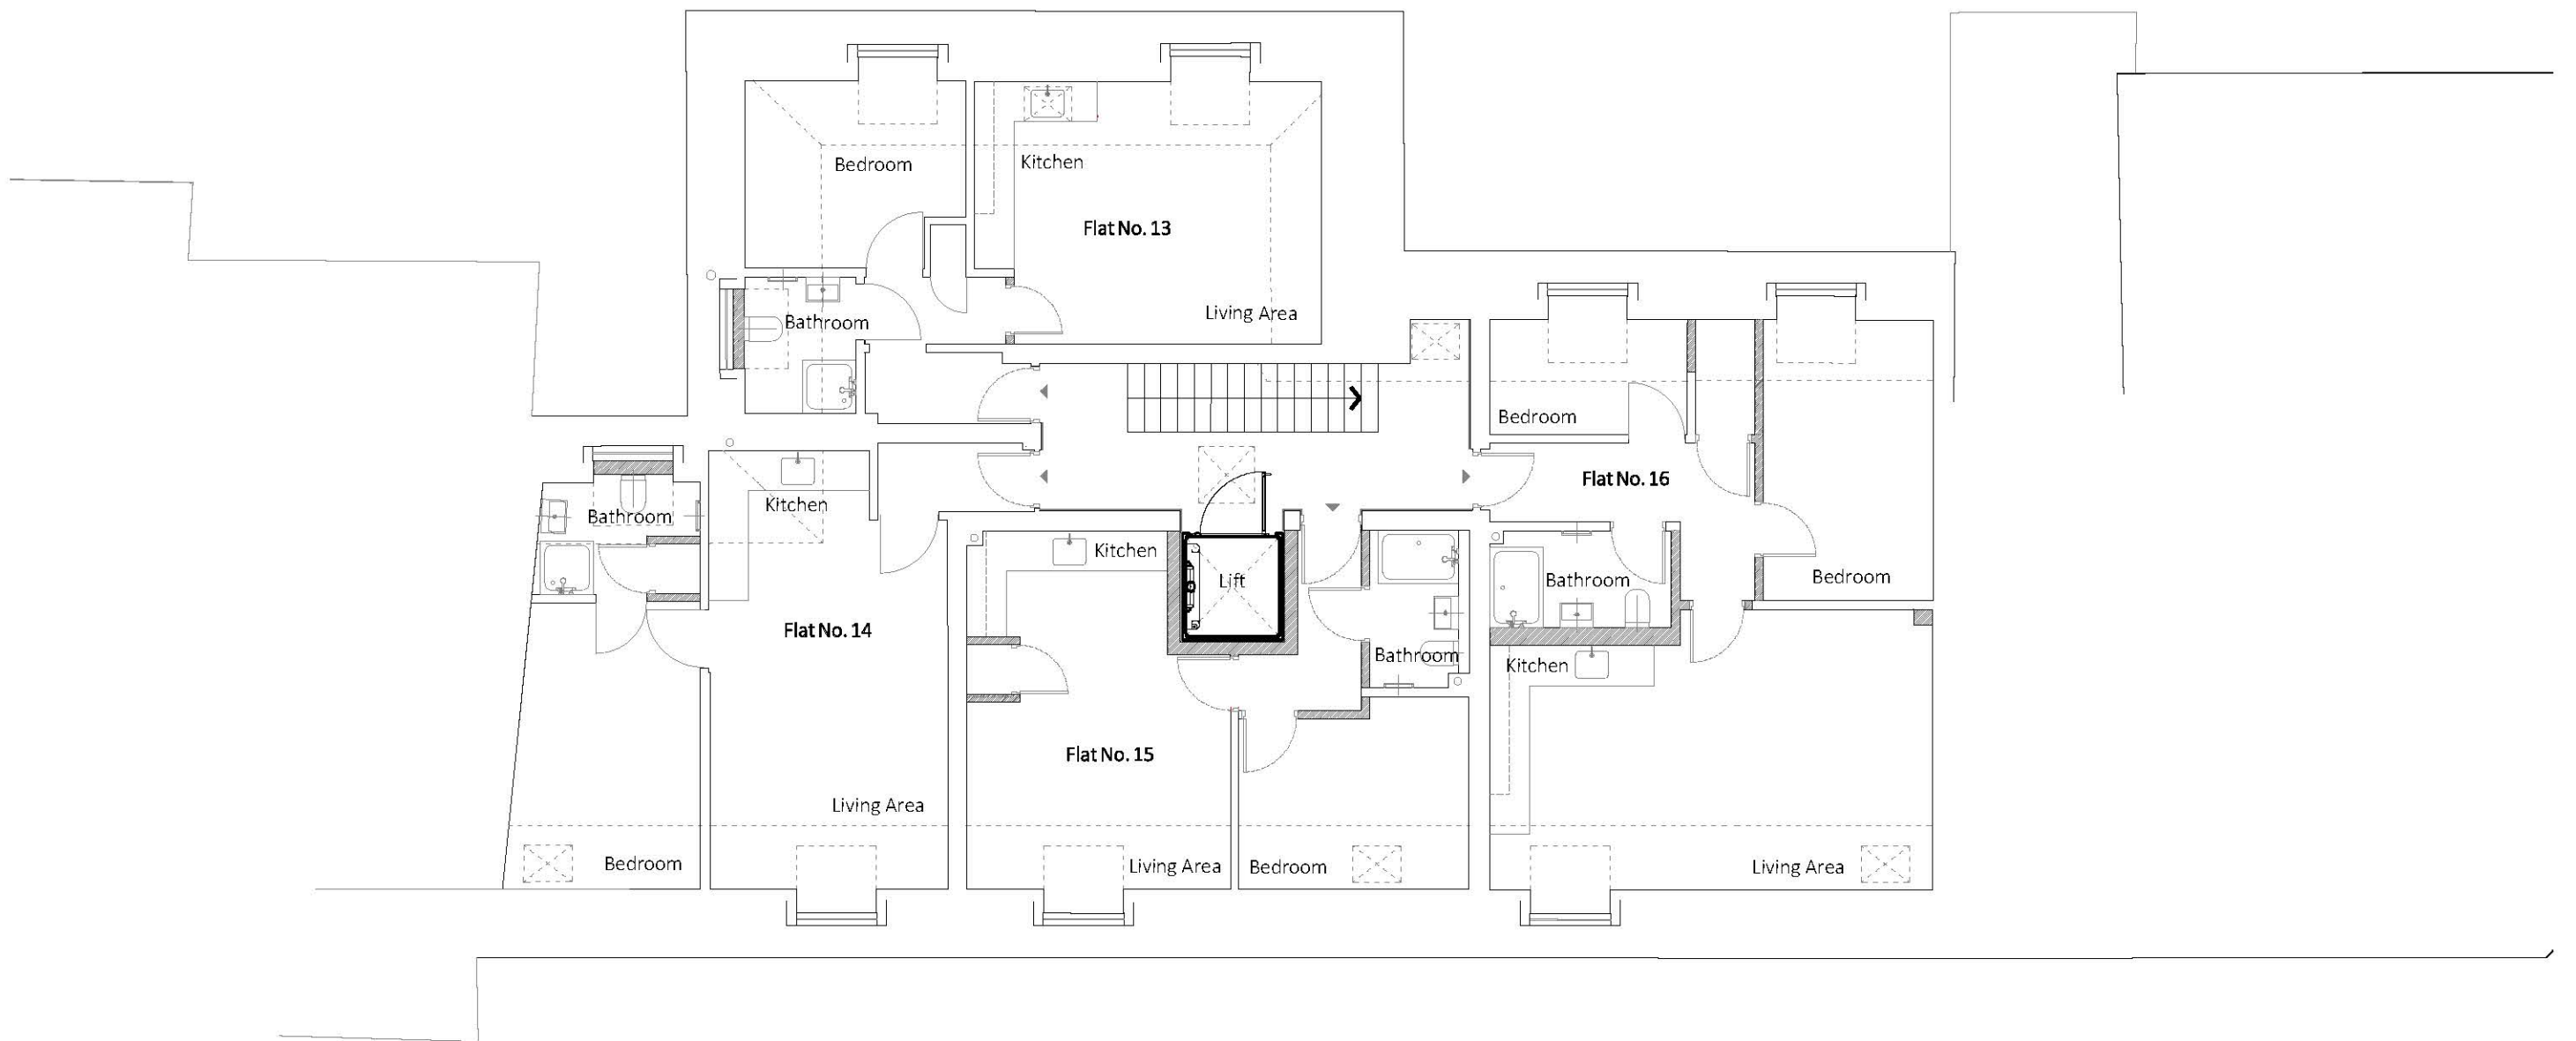

Existing Third Floor 1:100

