


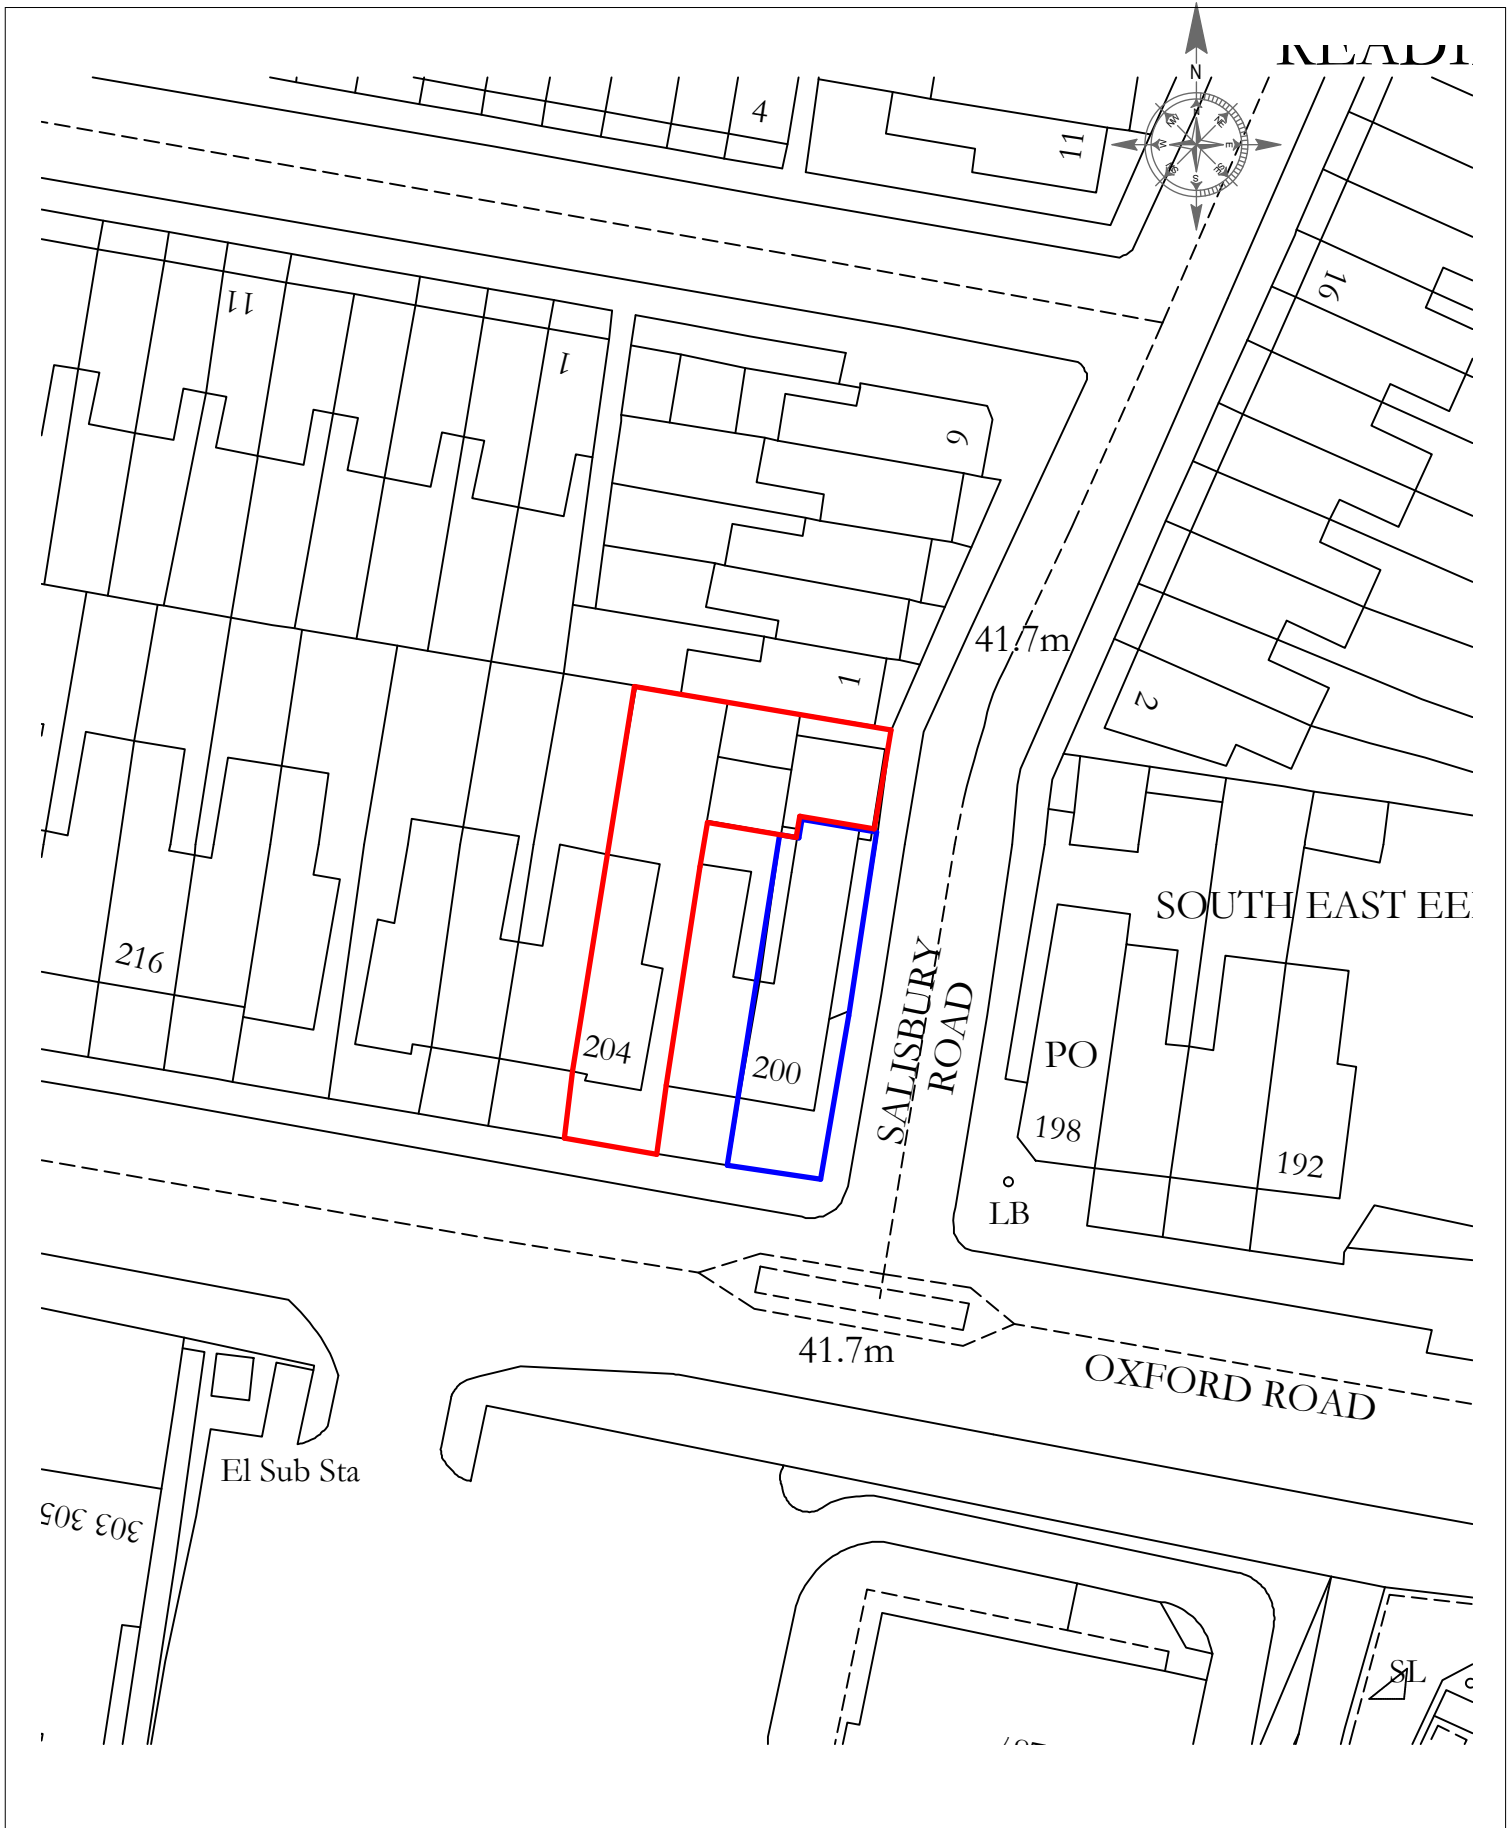

1:1250		THE KEEN PARTNERSHIP The Courtyard, Edinburgh Road, Reading, RG30 2UA Tel: 0118 9510 855 Fax: 0118 9510 866 Email: info@keenpartnership.co.uk		Client: Atlantis Group Ltd		Status: Planning		
012.52537.55062.5 m				Job Title: Land adjoining 200 Oxford Road, Reading		Date Drawn: 05-10-2017	Drawn By: KB	Scale: 1:500
- - - - - -				Drawing Title: Location Plan		Job No: 7787	Drg No: 7787-01	Rev: -
Rev	Comment	By	Date					