




North East Elevation



South West Elevation

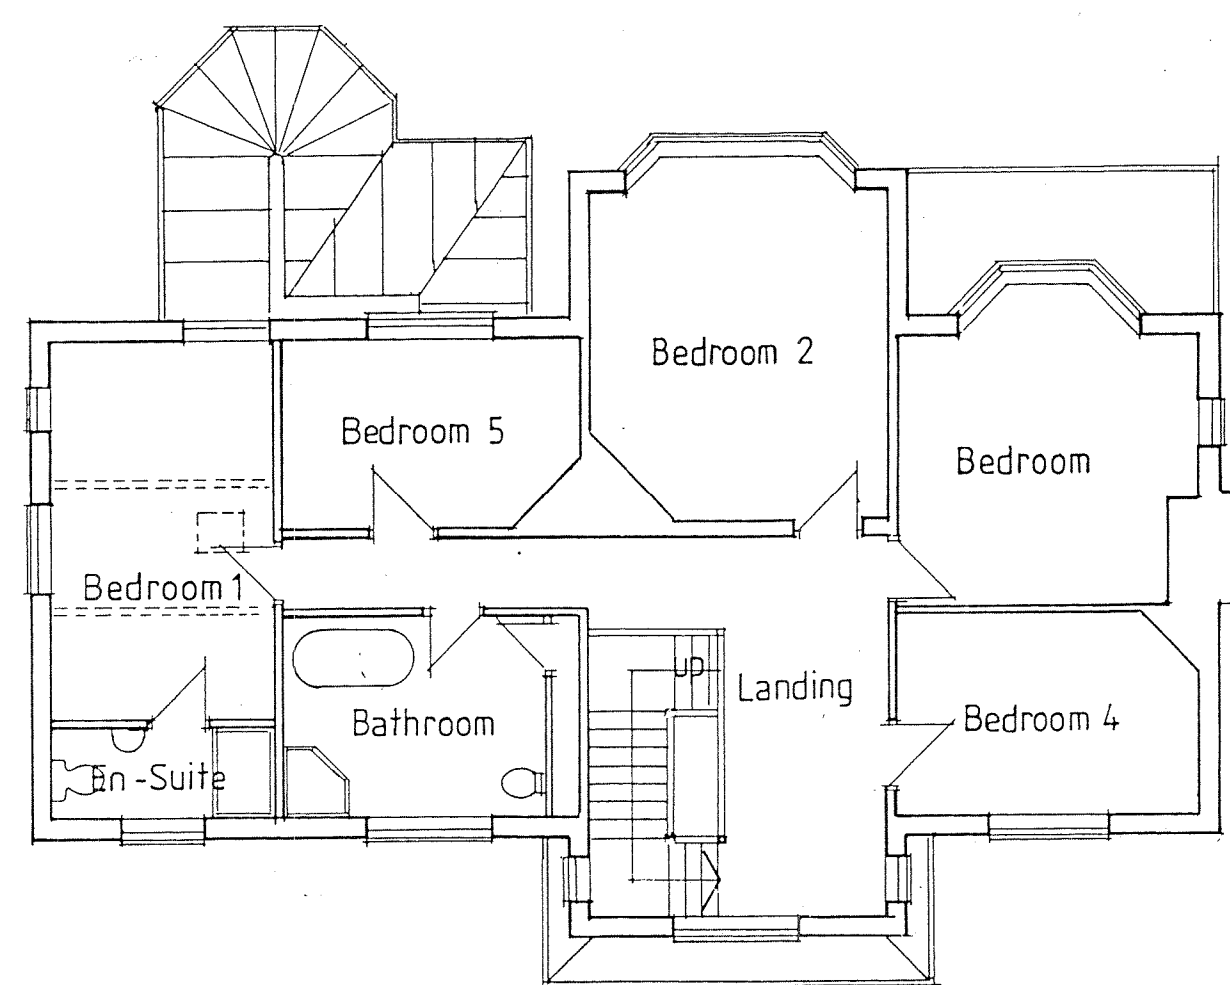

First Floor Plan




Garage in the foreground

South East Elevation




Garage in the background

North West Elevation

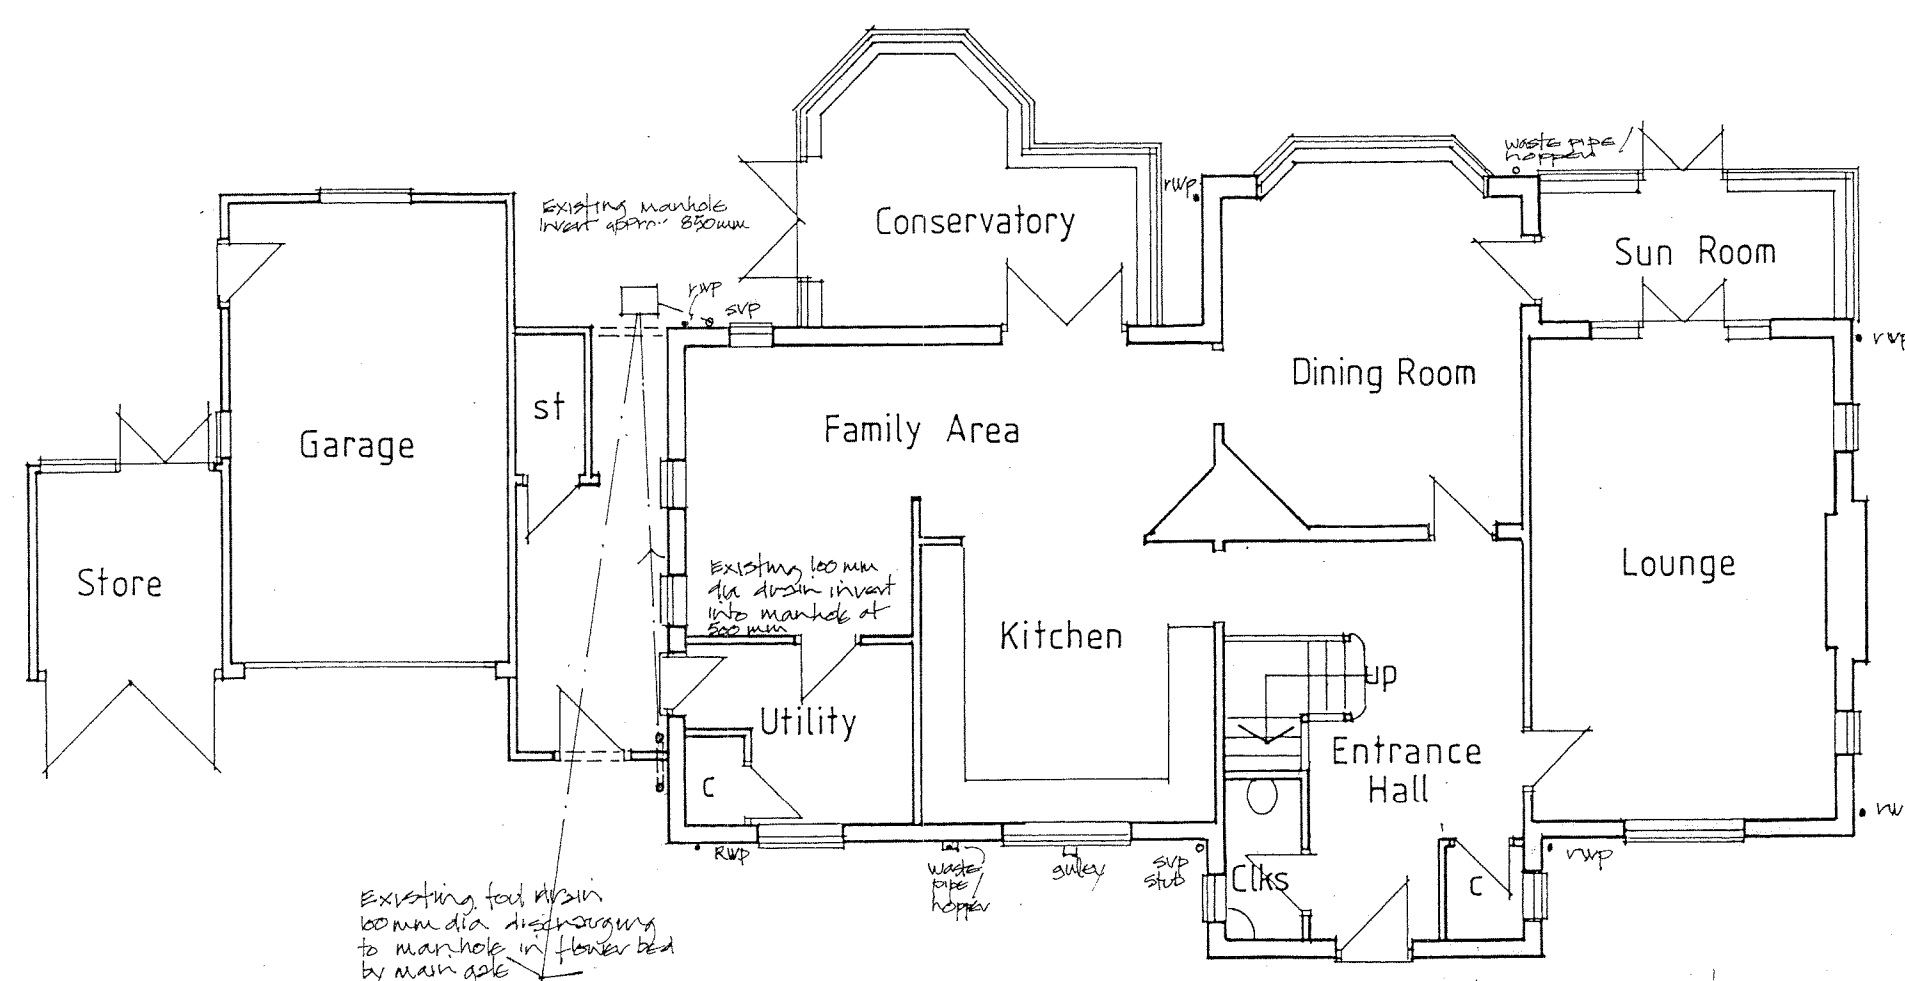


Ground Floor Plan

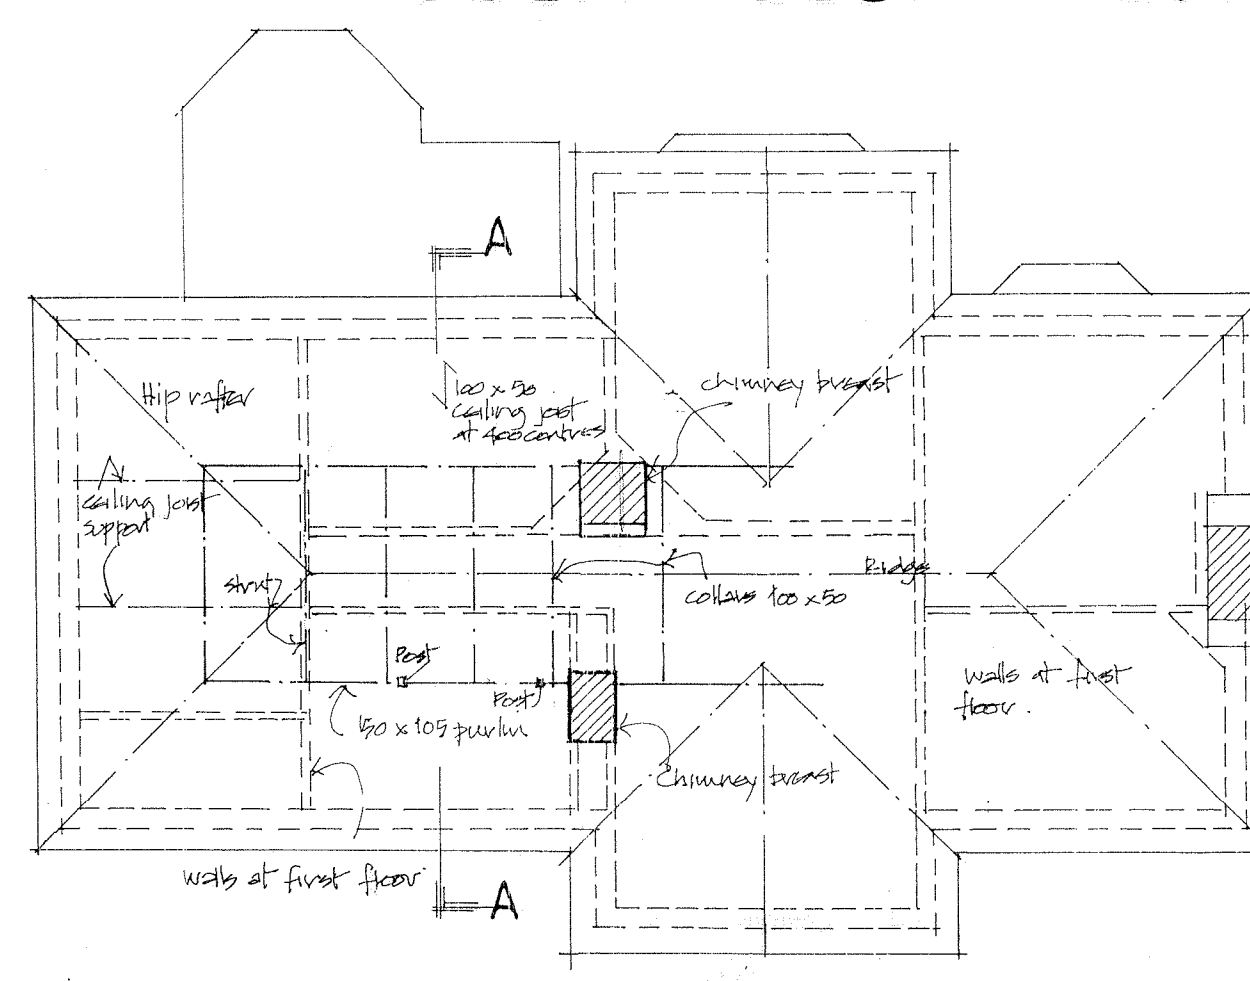

Loft Plan

0 1 2 3 4 5 6
1:100 at A1 scale

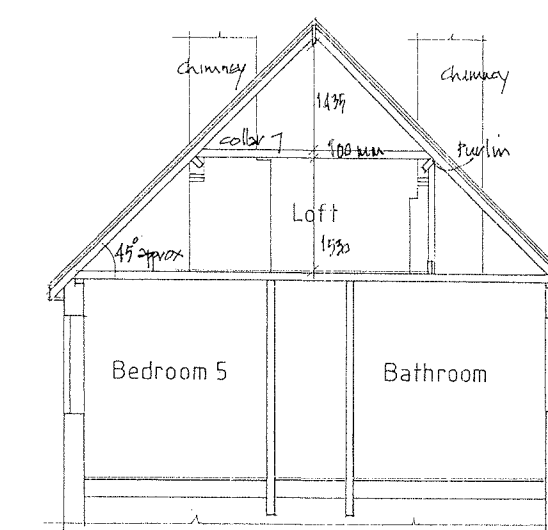

Section A-A

REV. D: Loft plan, section & drainage added.
18.7.18
REV. A: Scale bar added.
21.2.18

Proposed Extension and Alterations to 19 St. Peter's Hill, Caversham

Client: Mr and Mrs Sandell
19 St. Peter's Hill
Caversham
Berkshire
RG4 7AX

Description: Existing Plans and Elevations

All dimensions to be checked on site. Any discrepancy between this drawing and other information is to be referred to the Planning Consultant. This drawing is copyright.

MARTIN BUTLER PARTNERSHIP LIMITED

Scale	Project	drawing	revision
28 Broad Street Wokingham Berkshire RG40 1AB Tel/Fax: 0118 989 0990	date 05/10/17 drawn MB	1:100 21710-1	01 2