


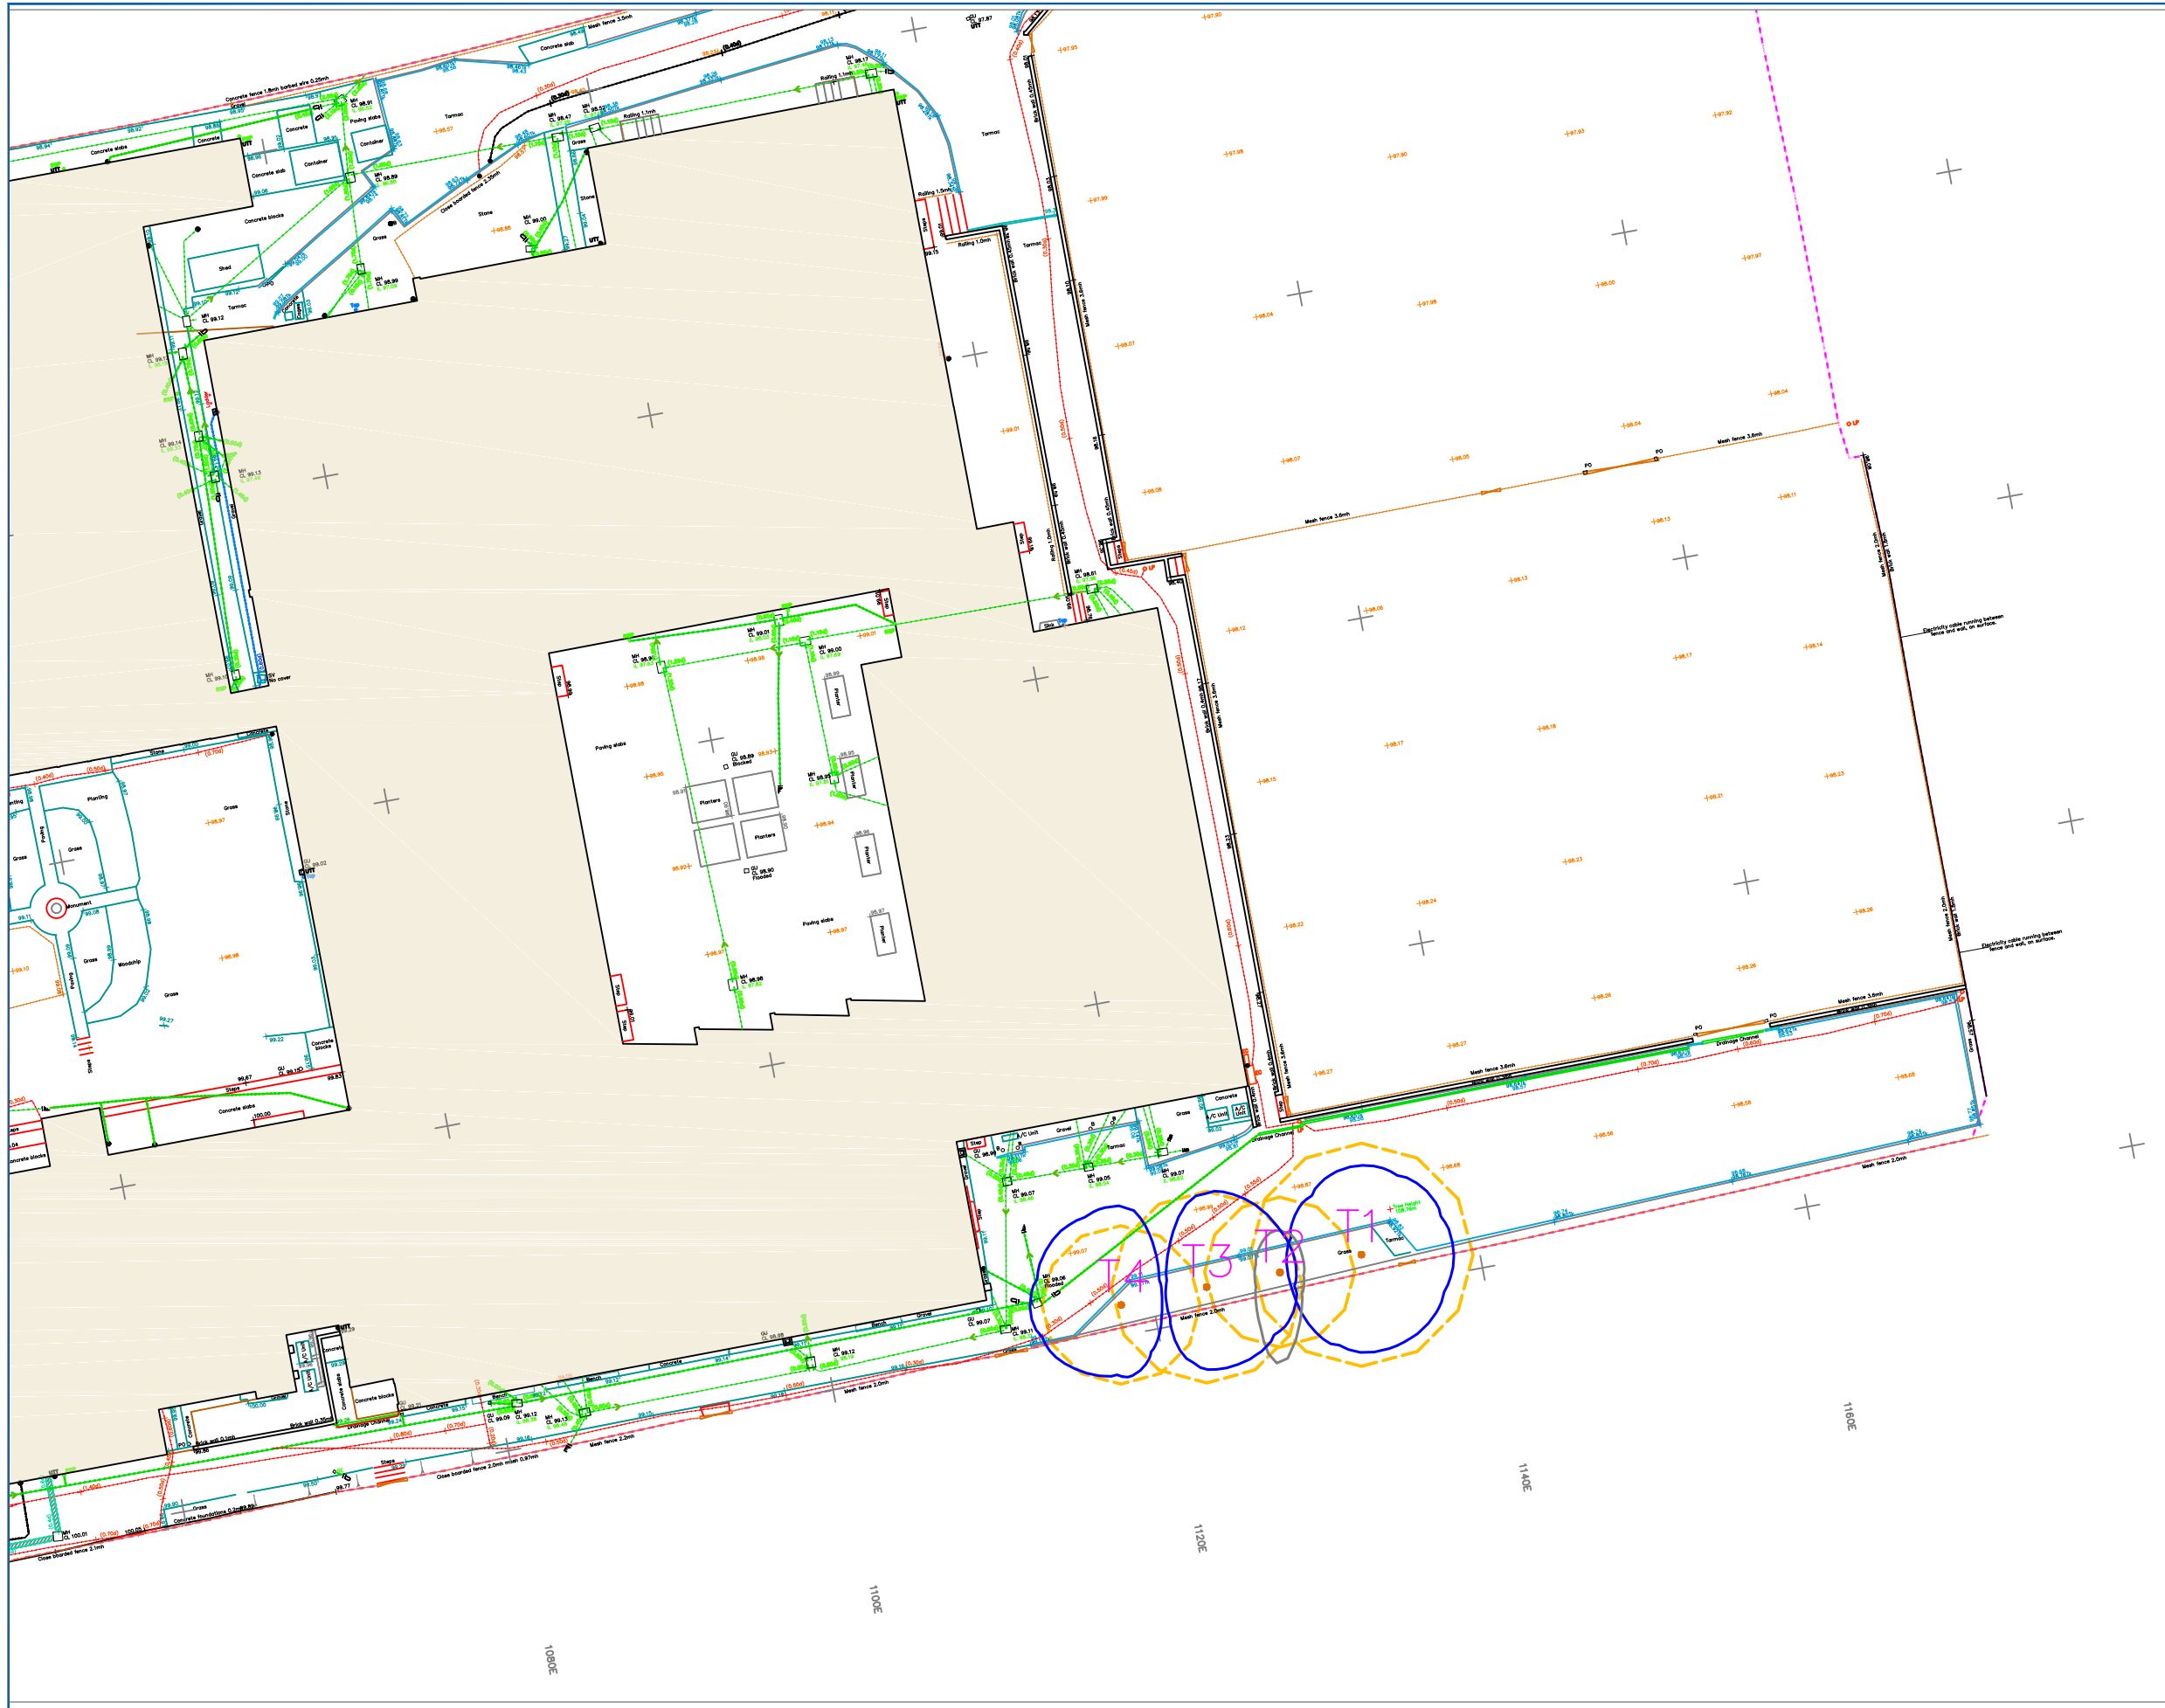

KEY:

T1 Tree (T)/ Group (G)
Hedge (H) number.

Category A trees

Category B trees

Category C trees

Category U trees

Root Protection Area
Individual Tree:

Root Protection Area
Groups of trees:

This drawing to be viewed in
colour. Do not scale from this
drawing.



REV	DESCRIPTION	BY	DATE



Writtle Forest
Consultancy Ltd
01277355970
www.writtleforest.co.uk

CLIENT:
Eight Associates

SITE:
New Build/ Refurb
The Abbey School
Reading

DRAWING TREE CONSTRAINTS PLAN			
NAME:	DATE:	DRAWN:	
SCALE:	27/11/19	JM	
PROJECT NO:	DRAWING NO:	REVISION:	
191006	191006/01	A	