


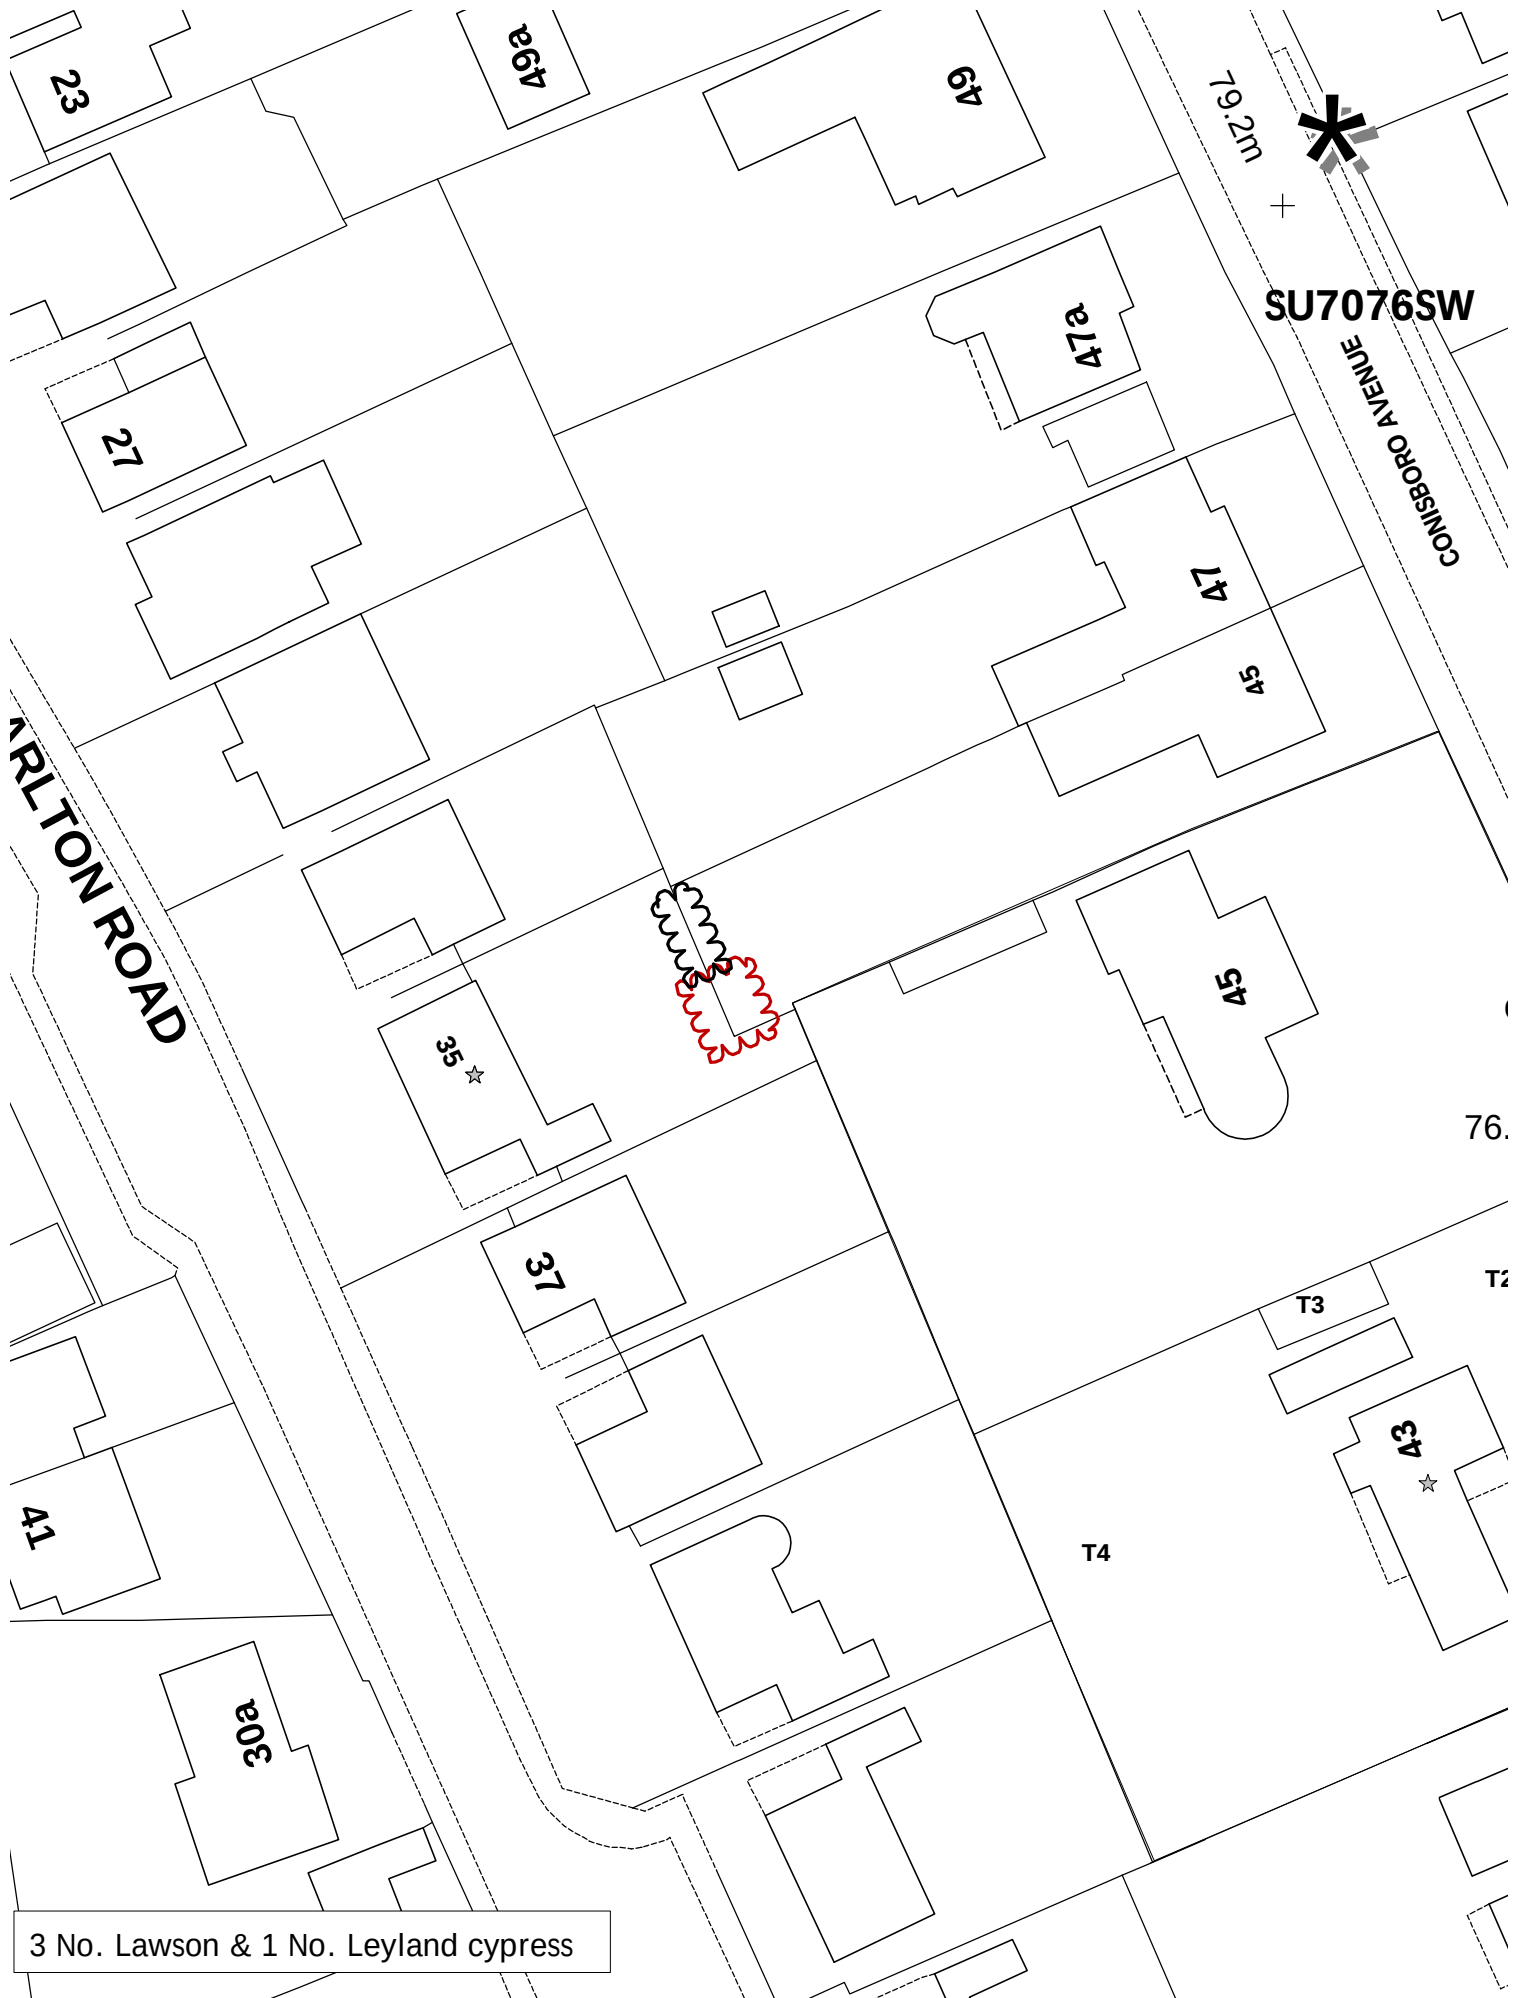

3 No. Lawson & 1 No. Leyland cypress

TITLE High Hedge at 35 Carlton Road, Reading, RG4 7NT

DRG NO 19/01/HH

DATE April 2019

DRAWN BY SH

SCALE 1:500 (A4)

© Crown Copyright. All Rights Reserved. Reading Borough Council. Account No 100019672. 2018

NATURAL ENVIRONMENT TEAM



Reading
Borough Council

Working better with you