



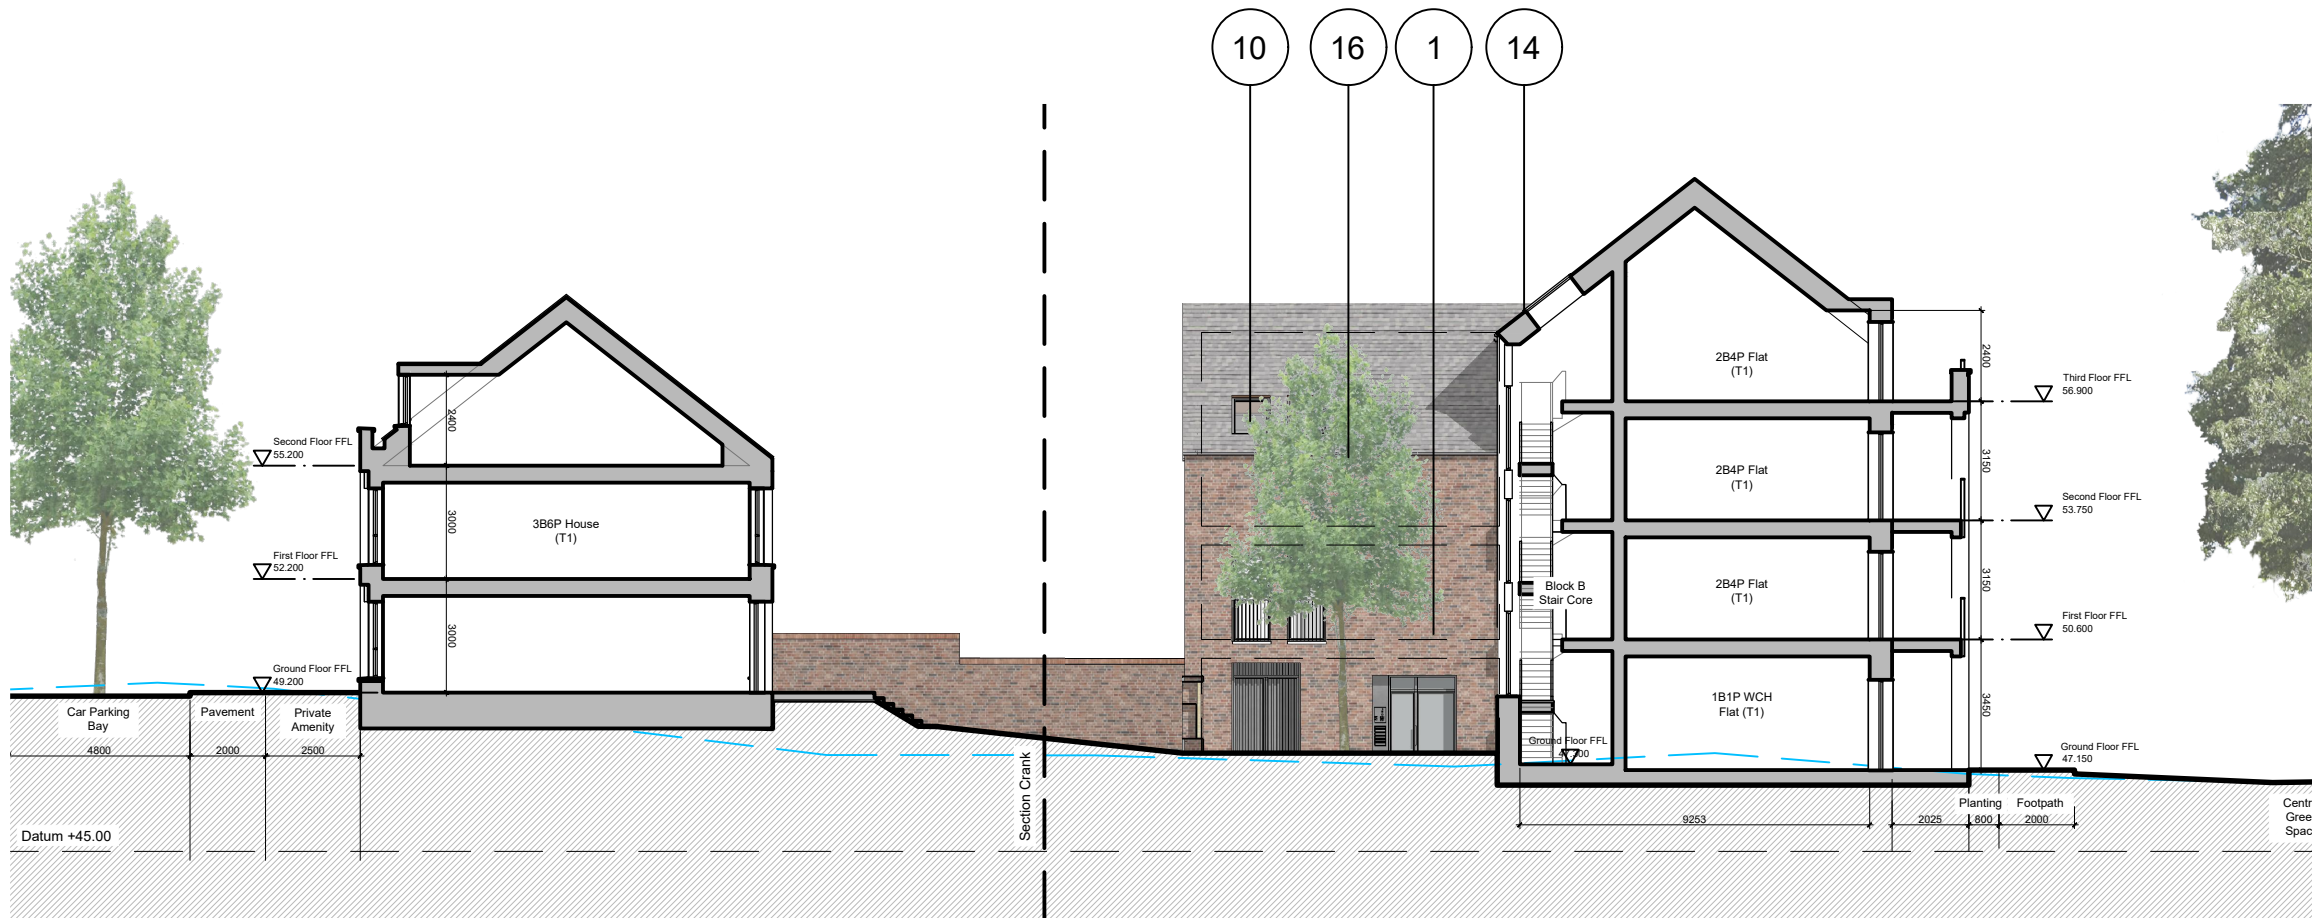

Block B, North South Section
1:200 @ A3

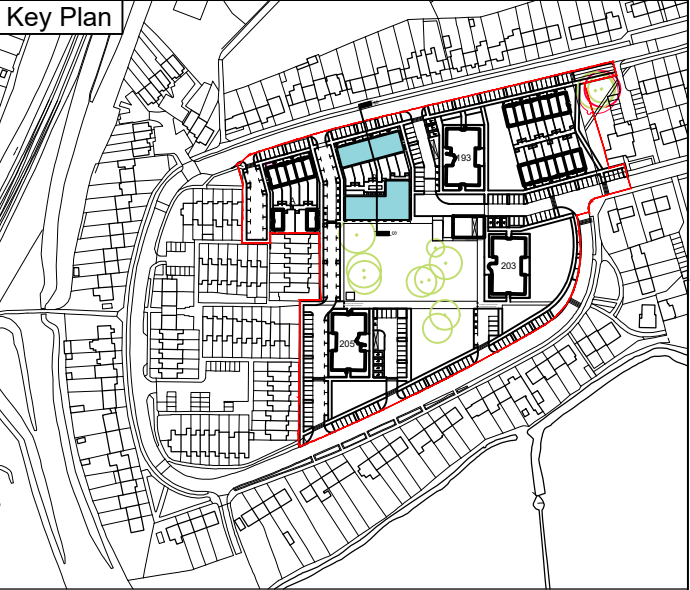

MATERIALS LEGEND

- | | | | |
|---|---|----|--|
| 1 | Brick Type 1 - Red multi primary facing brick, with coloured mortar and bucket handle mortar joints. | 9 | Refuse/Service Doors - SBD compliant. RAL tbc. |
| 2 | Brick Type 2 - Red secondary brick, with coloured mortar to quoins. | 10 | Windows and Glazed External Doors - Metal frame, colour: light grey RAL tbc. |
| 3 | Refuse Enclosure - Brick enclosure to match brick type 1. | 11 | Balustrades & Privacy Screens - Sealed cross-laminated timber. |
| 4 | Garden Wall - Aluminium railing mounted on a dwarf brick wall to match brick type 1. | 12 | Parapet Coping - Pre-cast concrete coping, smooth finish, colour white/beige. |
| 5 | Brick Lintel - Angled brick window header, to match brick type 2. | 13 | Dormer Window - Zinc standing seam, colour light grey, RAL tbc. |
| 6 | Private Entrance Porch/Canopy - Double leaf of projecting brick reveal (brick type 2) with pre-cast concrete canopy. | 14 | Slate Roof - 38 degree pitch hung slate, light grey. Colour tbc. |
| 7 | Private Entrance Doors - Painted timber SBD compliant, with fan light above RAL tbc. | 15 | Photovoltaic Panels - Integrated system. Specification tbc. |
| 8 | Glazed Communal Entrance Door - Metal frame doors with integrated access control entry system. | 16 | Rainwater Goods - Aluminium polyester powder coated - Colour: Grey RAL tbc. |

Existing Ground Line