



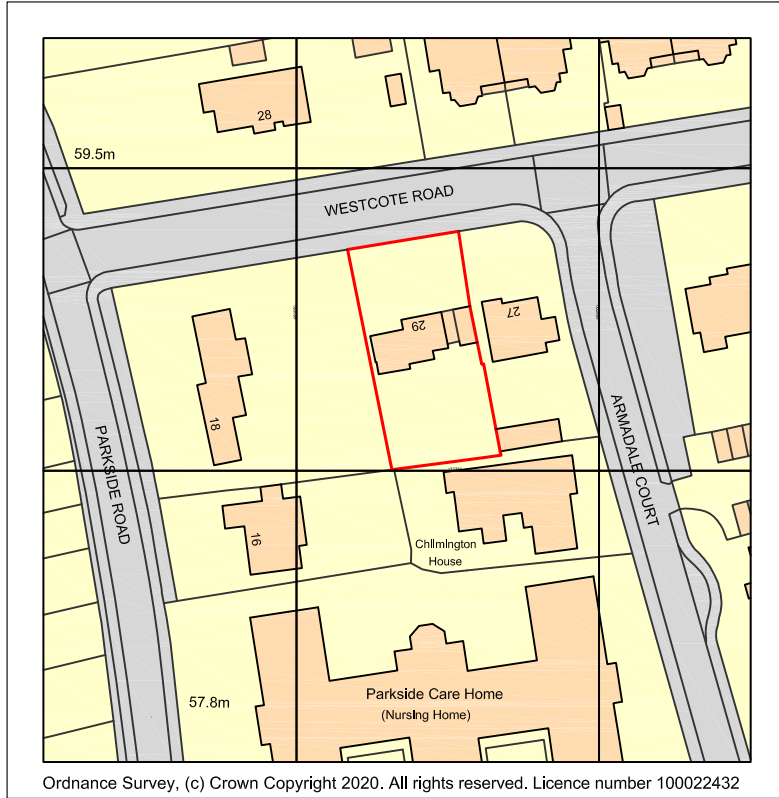

LOCATION PLAN SCALE 1:1250

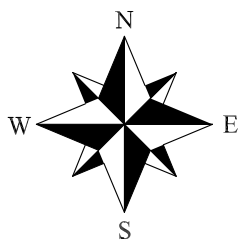

**PHILIP WADGE
ARCHITECTURE**



www.philipwadge.co.uk
info@philipwadge.co.uk
07919 161912

PROJECT
Garden Building for incidental use

CLIENT
Mr C Dodson and Ms S Magee

AT
29 Westcote Road
Reading
RG30 2DL

TITLE
LOCATION PLAN

DATE
23/05/20

SCALE
1:1250 @ A4

DRAWING NUMBER
2036/PL/01

Rev
A

All Rights Reserved © Philip Wadge Associates Ltd 2020