


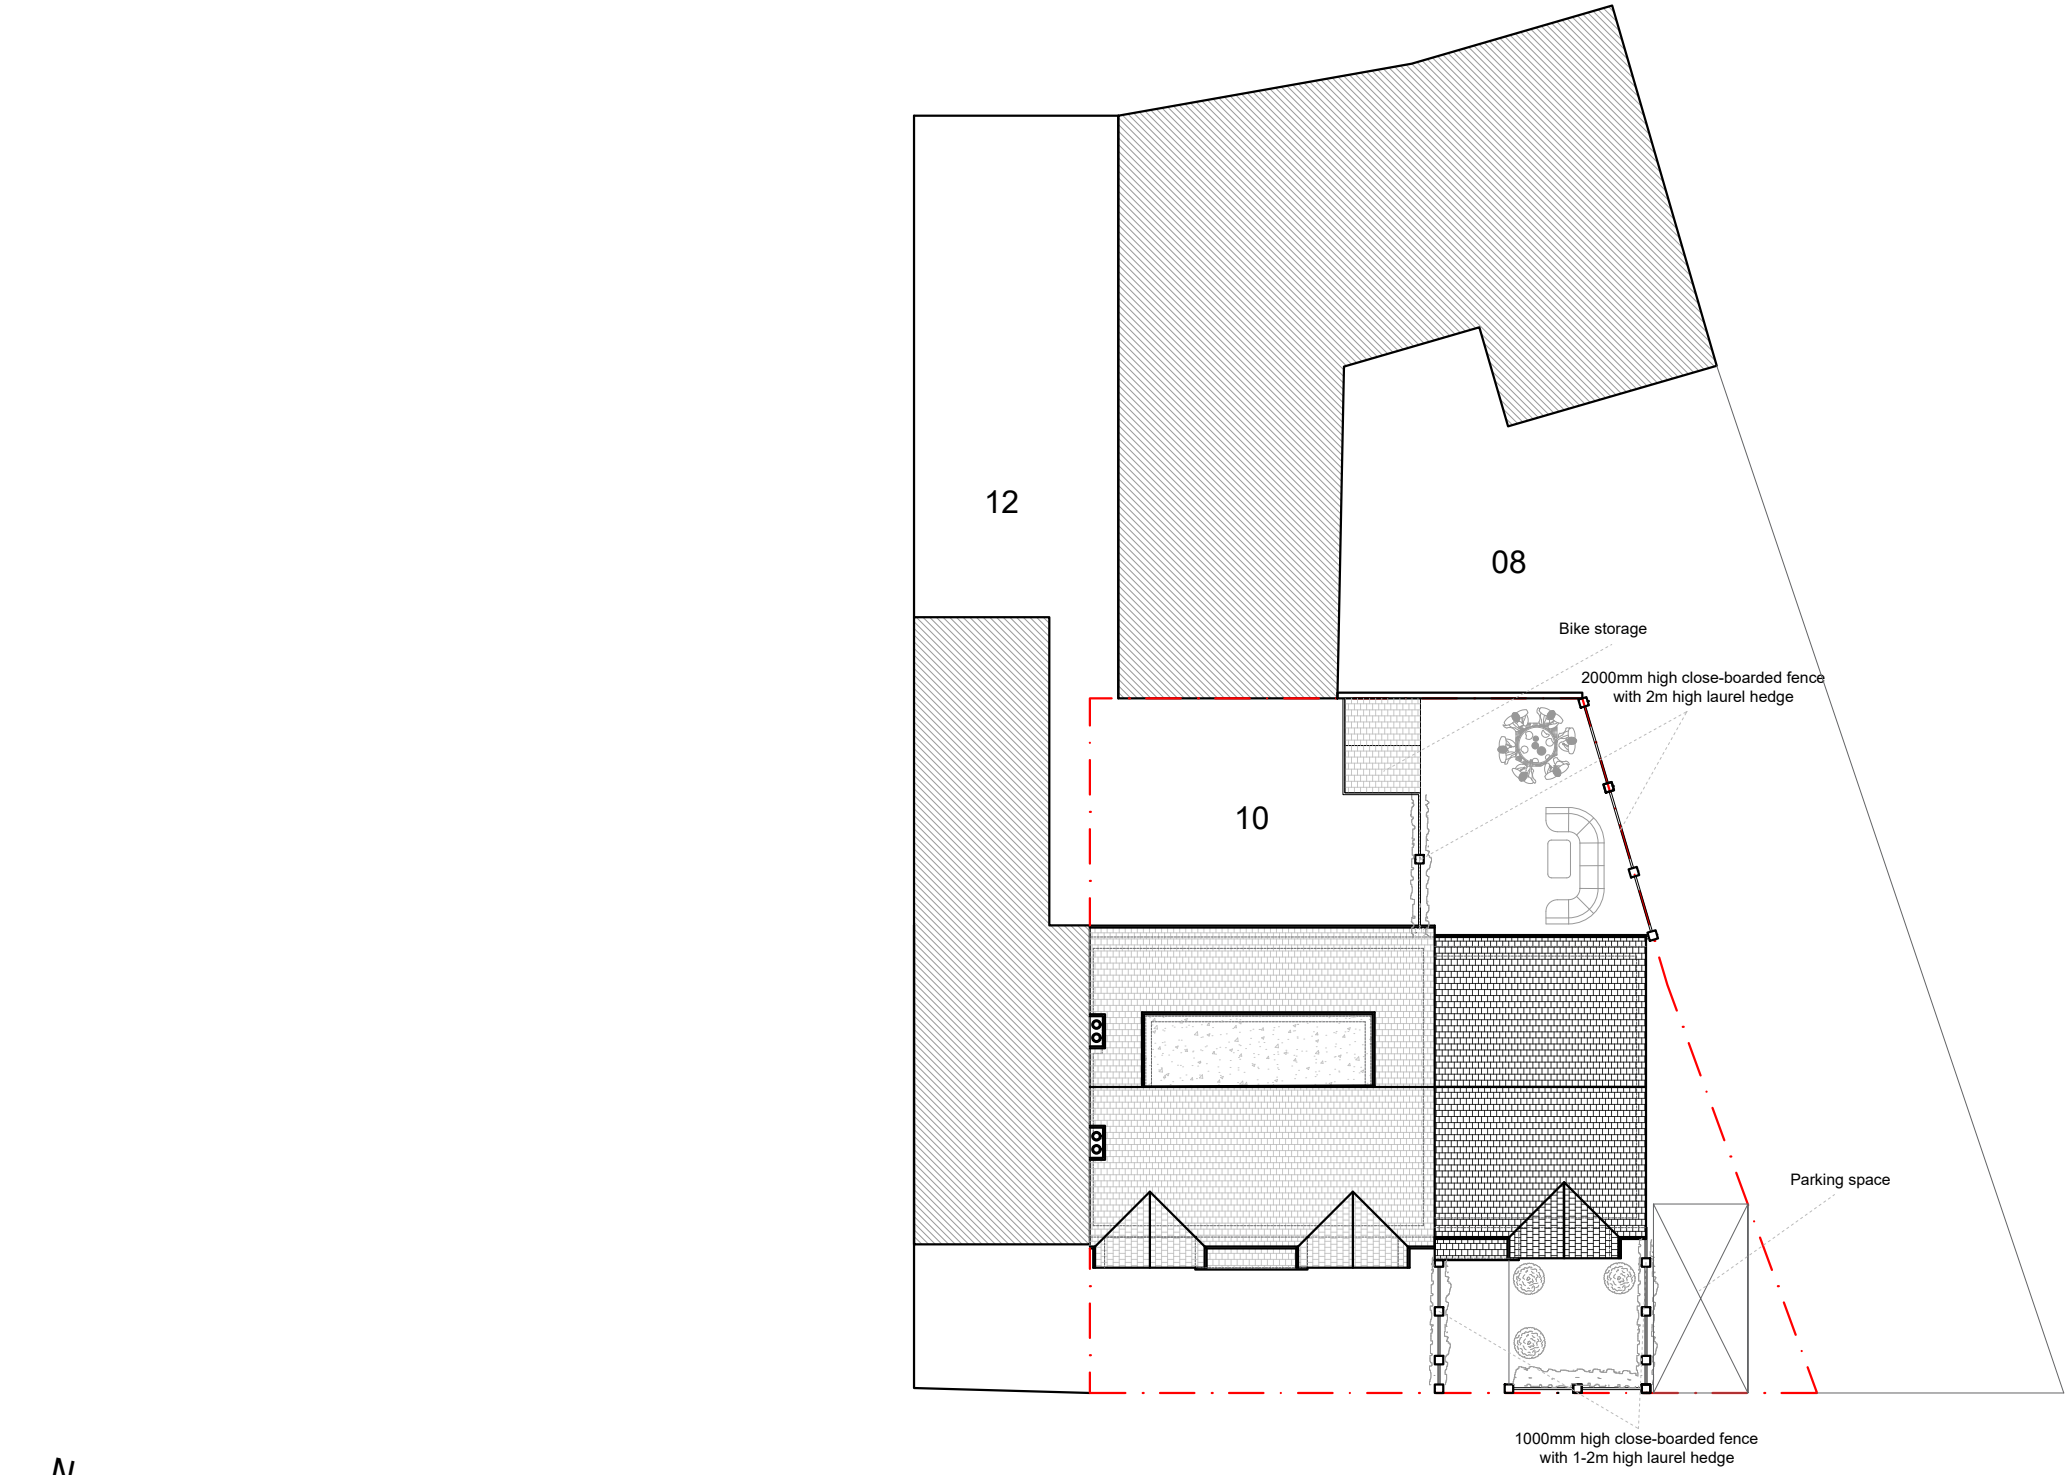

Proposed Block Plan

- Notes
1. All materials to match existing unless otherwise noted.
 2. Do not scale for the construction purposes.
 3. The contractor must verify all dimension on site prior to commencement of works.
 4. This document is copyright of the originator and must be treated as confidential.

Project
 10 Holmes Rd
 Reading
 RG6 7BH

Drawing title
 Proposed Block plan

Drawing no
 08

Rev
 A

Scale
 1:200 @ A2

Date
 Oct 2019



1 Right Plan
 1rightplan@gmail.com
 07955 449 285