


PROPOSED MATERIAL SCHEDULE

- 01 Horizontal grey cladding
- 02 Horizontal flat panel grey cladding
- 03 Vertical grey cladding
- 04 White render
- 05 Red brickwork
- 06 Metal roofing, colour grey
- 07 Metal fire exit / service doors
- 08 Aluminium framed powder coated grey glazing and doors
- 09 White UPVC glazing
- 10 Form new opening in existing wall, install new metal doorset, colour dark grey
- 11 Form new opening in existing wall, install new roller shutter, colour dark grey
- 12 Door removed and wall infilled and clad externally to match existing

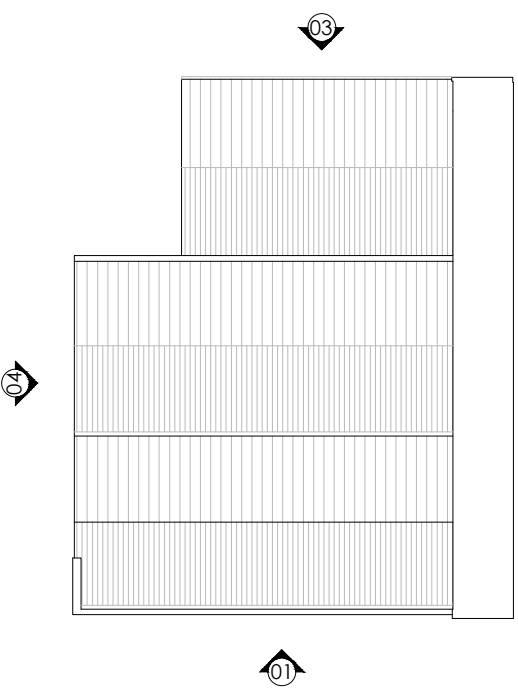

Key plan
Scale: NTS

B	05.08.2019	Draft status removed	MZ	DT
A	15.07.2019	Scheme presented.	ASR	DT
Rev	Date	Description	Rev By	Chk'd By

Drawing Title	Proposed Elevations		
Job-Dwg No.	15786-108		Rev B

- 2 St. Johns North,
Wakefield, WF1 3QA
t. 01924 291800
- ☐ Carvers Warehouse, 77 Dale Street,
Manchester, M1 2HG
t. 0161 2386555
- ☐ The Old Rectory, 79 High Street,
Newport Pagnall, MK16 8AB
t. 01908 211577
- ☐ 101 London Road,
Reading, RG1 5BY
t. 0118 2527700
- ☐ 10 Gees Court, St Christophers Place,
London, W1U 1JJ
t. 0207 4091215

