

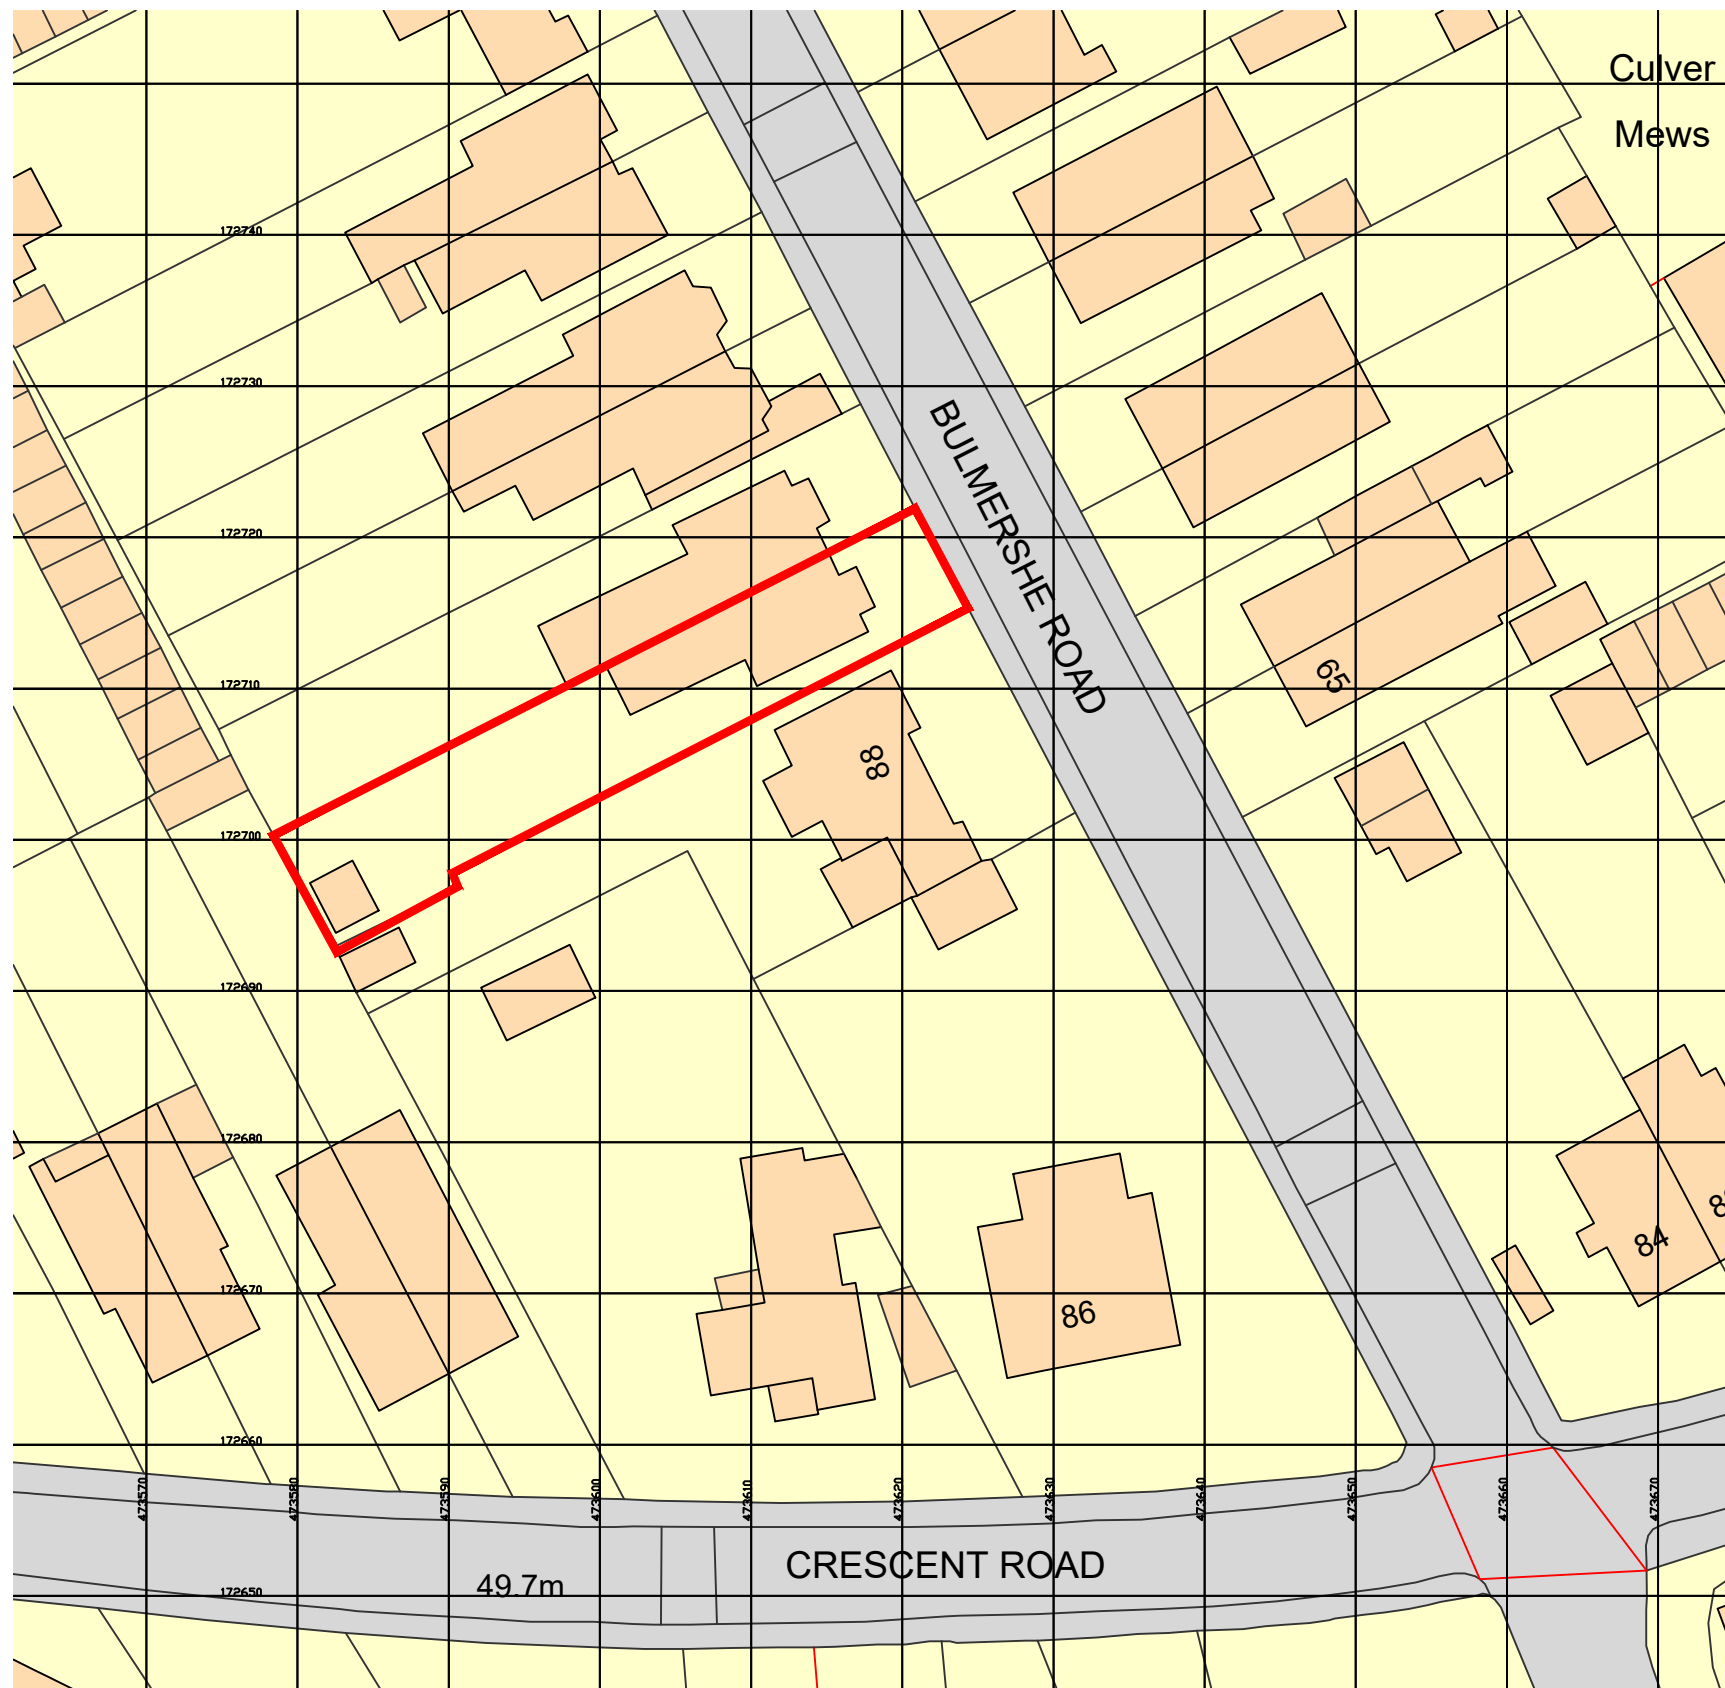


All dimensions are to be checked on site before work commences.
 Figured dimensions to be taken in preference to scaled dimensions.
 If in doubt please ask.
 © Copyright reserved.


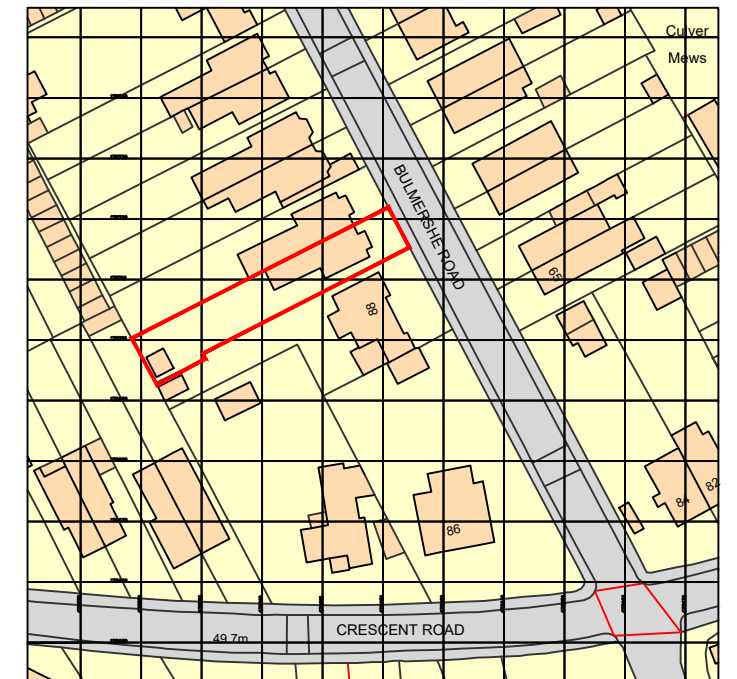


Block Plan 1:500 @ A3

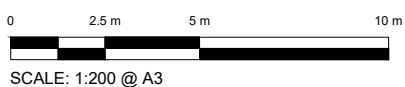

Ordnance Survey, (c) Crown Copyright 2019. All rights reserved. Licence number 100022432

Location Plan 1:1250 @ A3

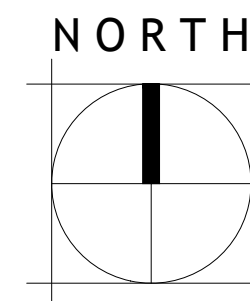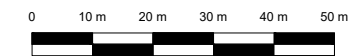

A	First Issue	20/12/2019	CM
Rev	Notes	Date	Initial
Status	PLANNING		
robert rigby architects  42 Portman Road, Reading, Berks RG30 1EA Telephone: 0118 95770 10 Fax: 0118 95770 19 E-Mail: enquiries@rigbyarchitects.com			
Project: Extension to 86 Bulmershe Road 86 Bulmershe Road Reading Berks RG1 5RJ			
Client MR & MRS FIELD			
Drawing Title: LOCATION PLAN & BLOCK PLAN			
Scale:	AS NOTED	Dwg. No.:	Rev.:
		1918-100	A
Drawn by: CM			
Date: DEC 2019			