
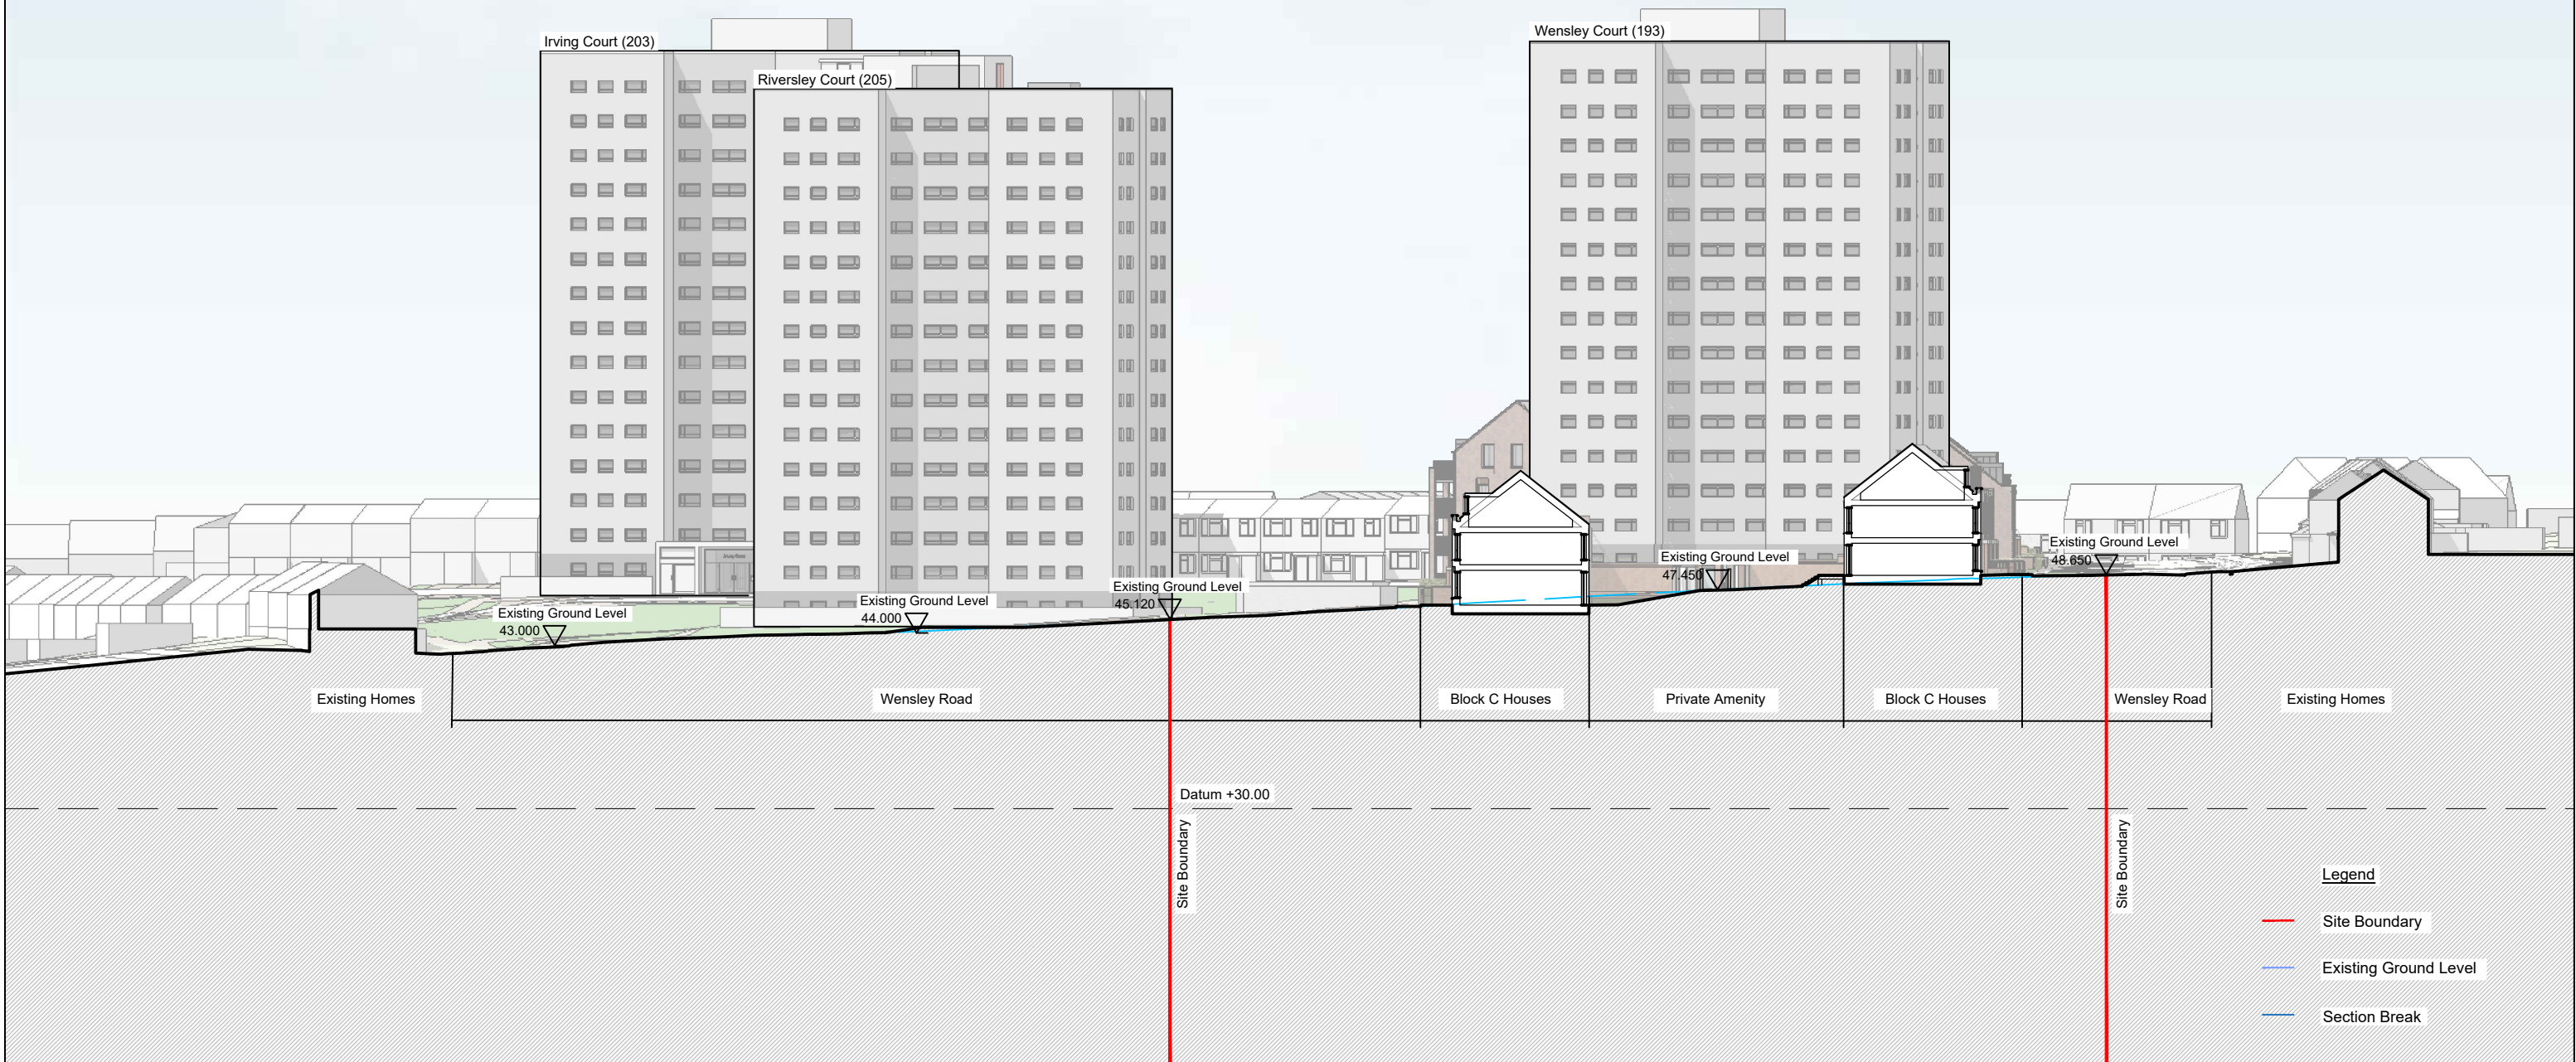


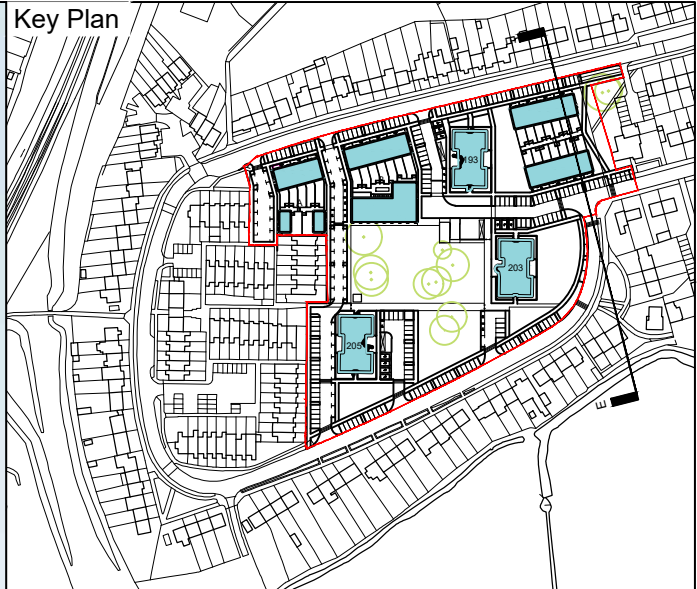


Rev	Date	Drawn	Description
-----	------	-------	-------------

1	22/01/20	DEG	Issue for Planning
---	----------	-----	--------------------

Notes:
Do not scale from drawings unless by agreement with HTA. Use figured dimensions only. Check all dimensions on site prior to commencing the works. Drawing to be read in conjunction with other relevant consultant information.

This drawing is the copyright of HTA Design LLP and must not be copied or reproduced in part, or in whole, without the express permission of HTA Design LLP. Drawing to be read in conjunction with specification.

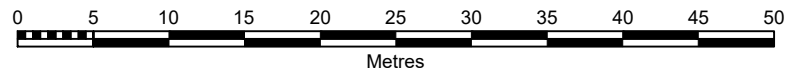

drawing title	Wensley Road	drawing number	HTA-A_DR_0154	revision	-
client / project	Reading Borough Council Wensley Road	scale	1:500 Scale @ A3	project number	RBC-WLR
status	FOR PLANNING	originated by	PPR		