

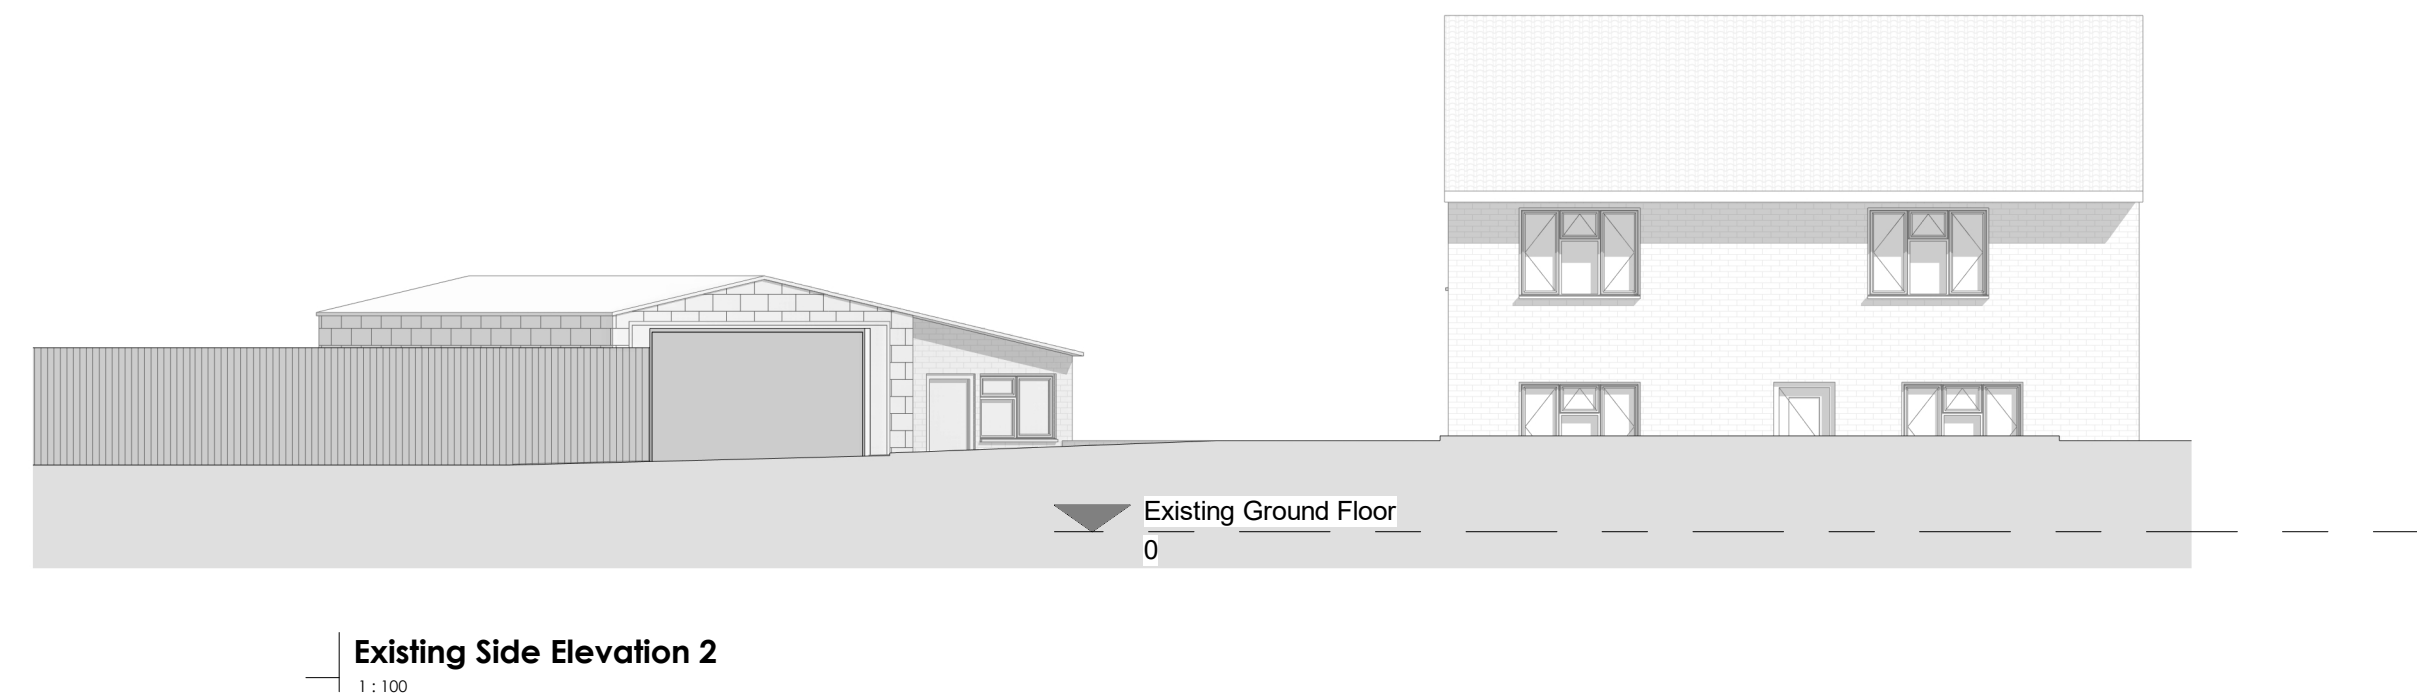
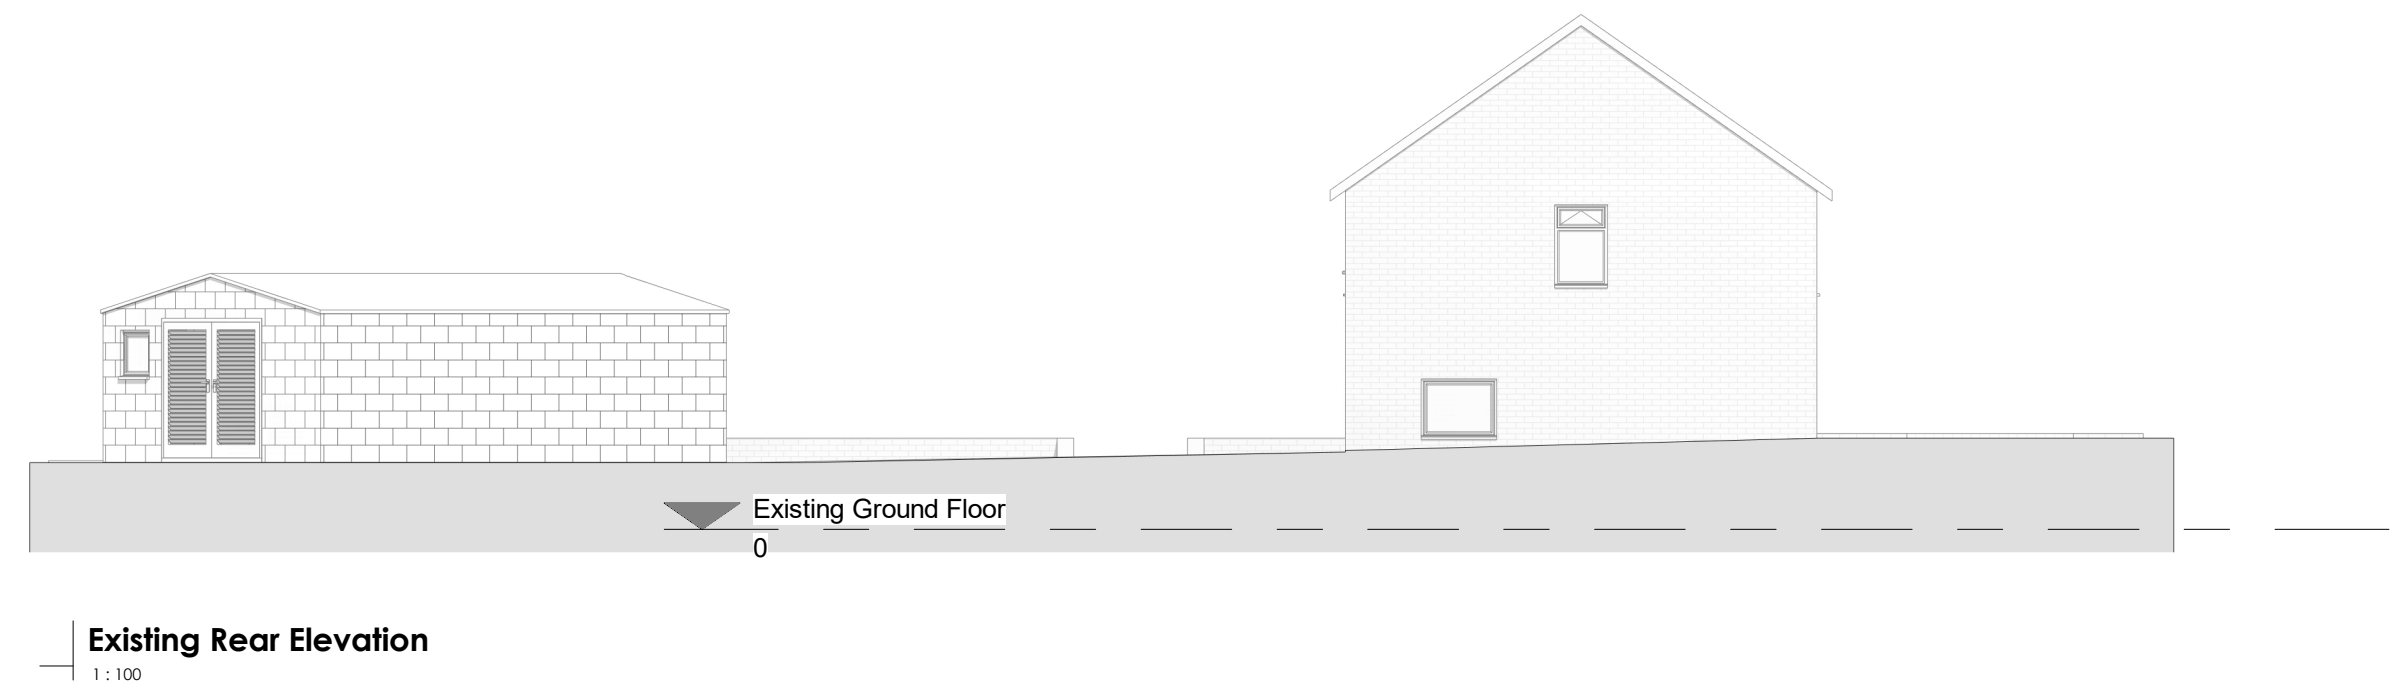
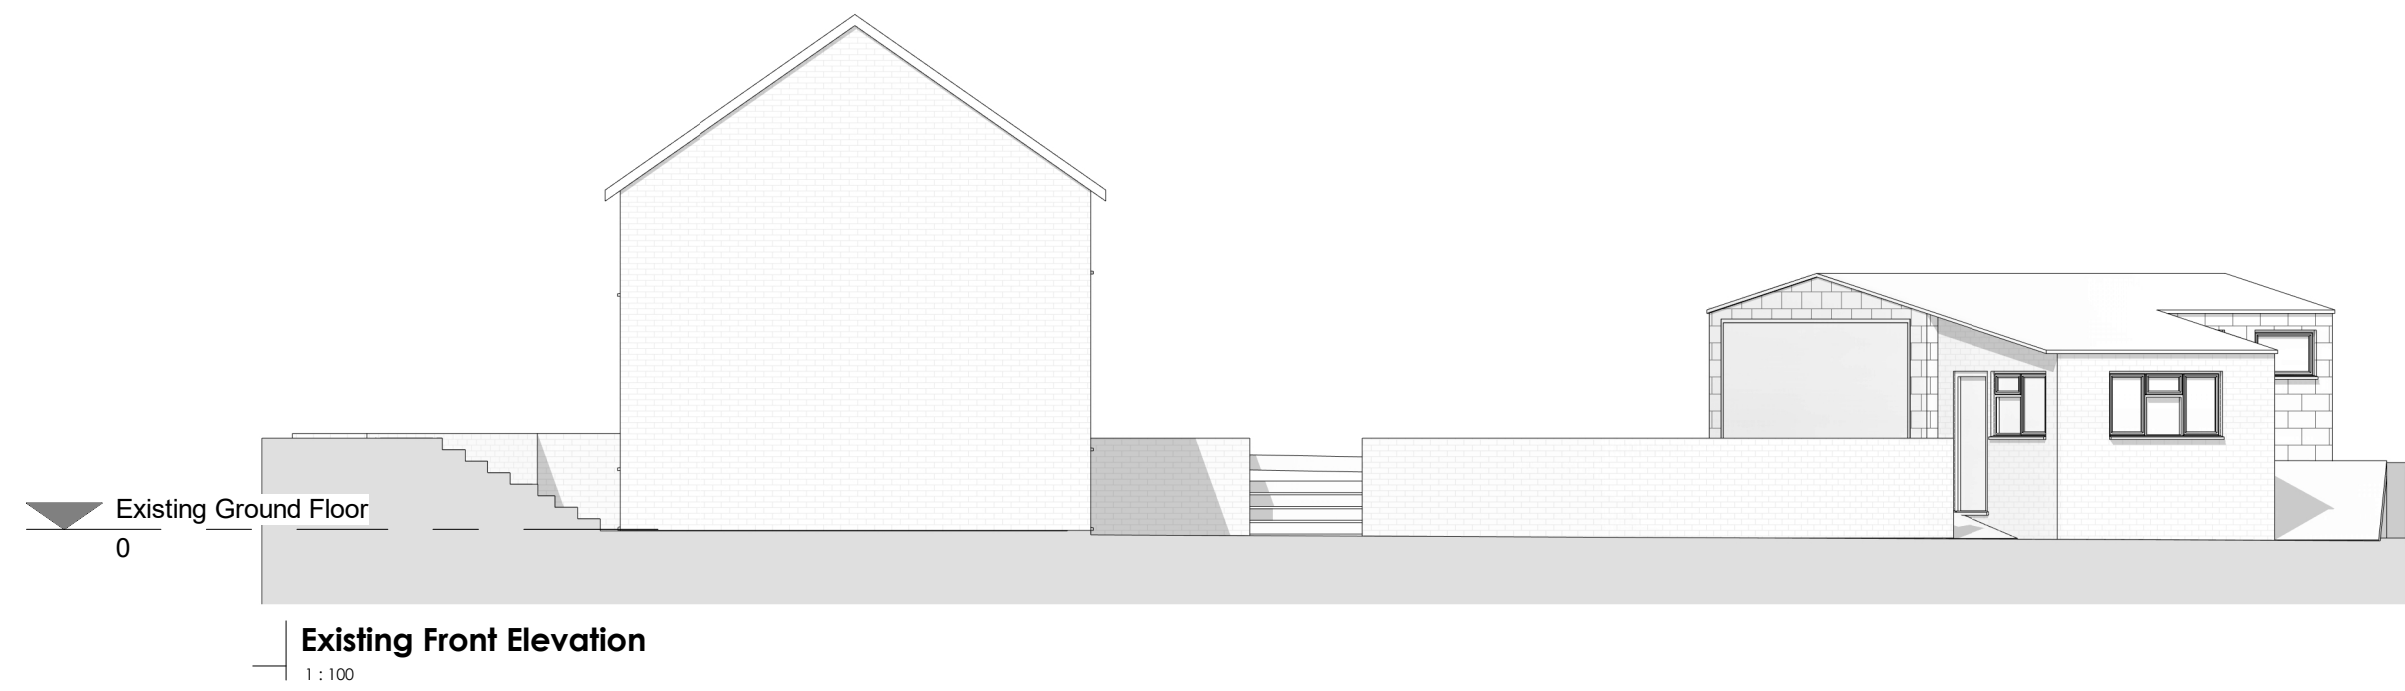
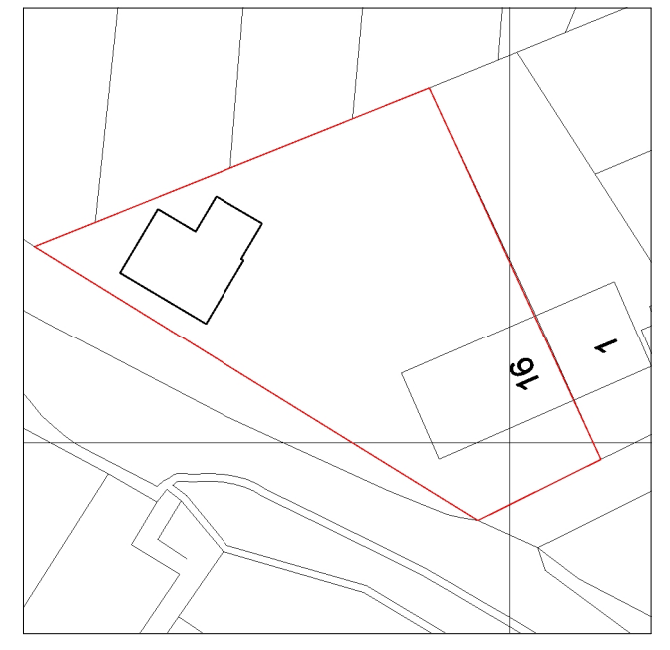


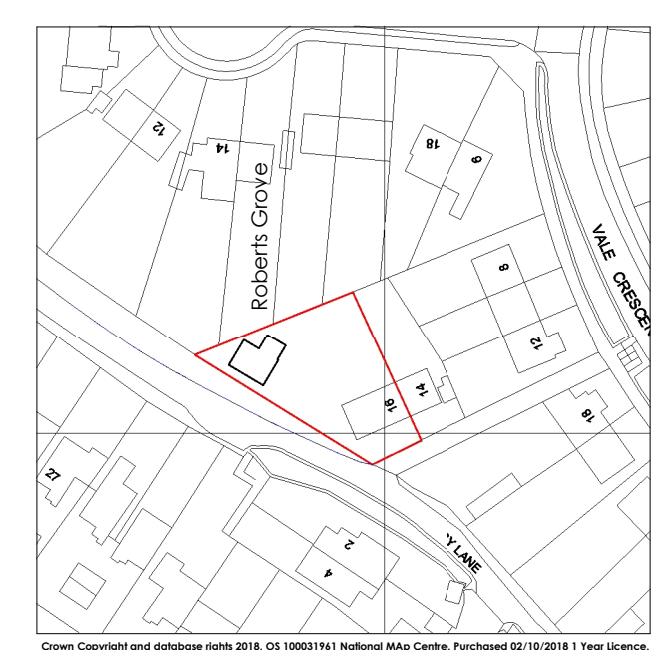

note: to be read in conjunction with
Arborist Report and Tree/RPZ dwg.
SPH/PROP-01/30.05

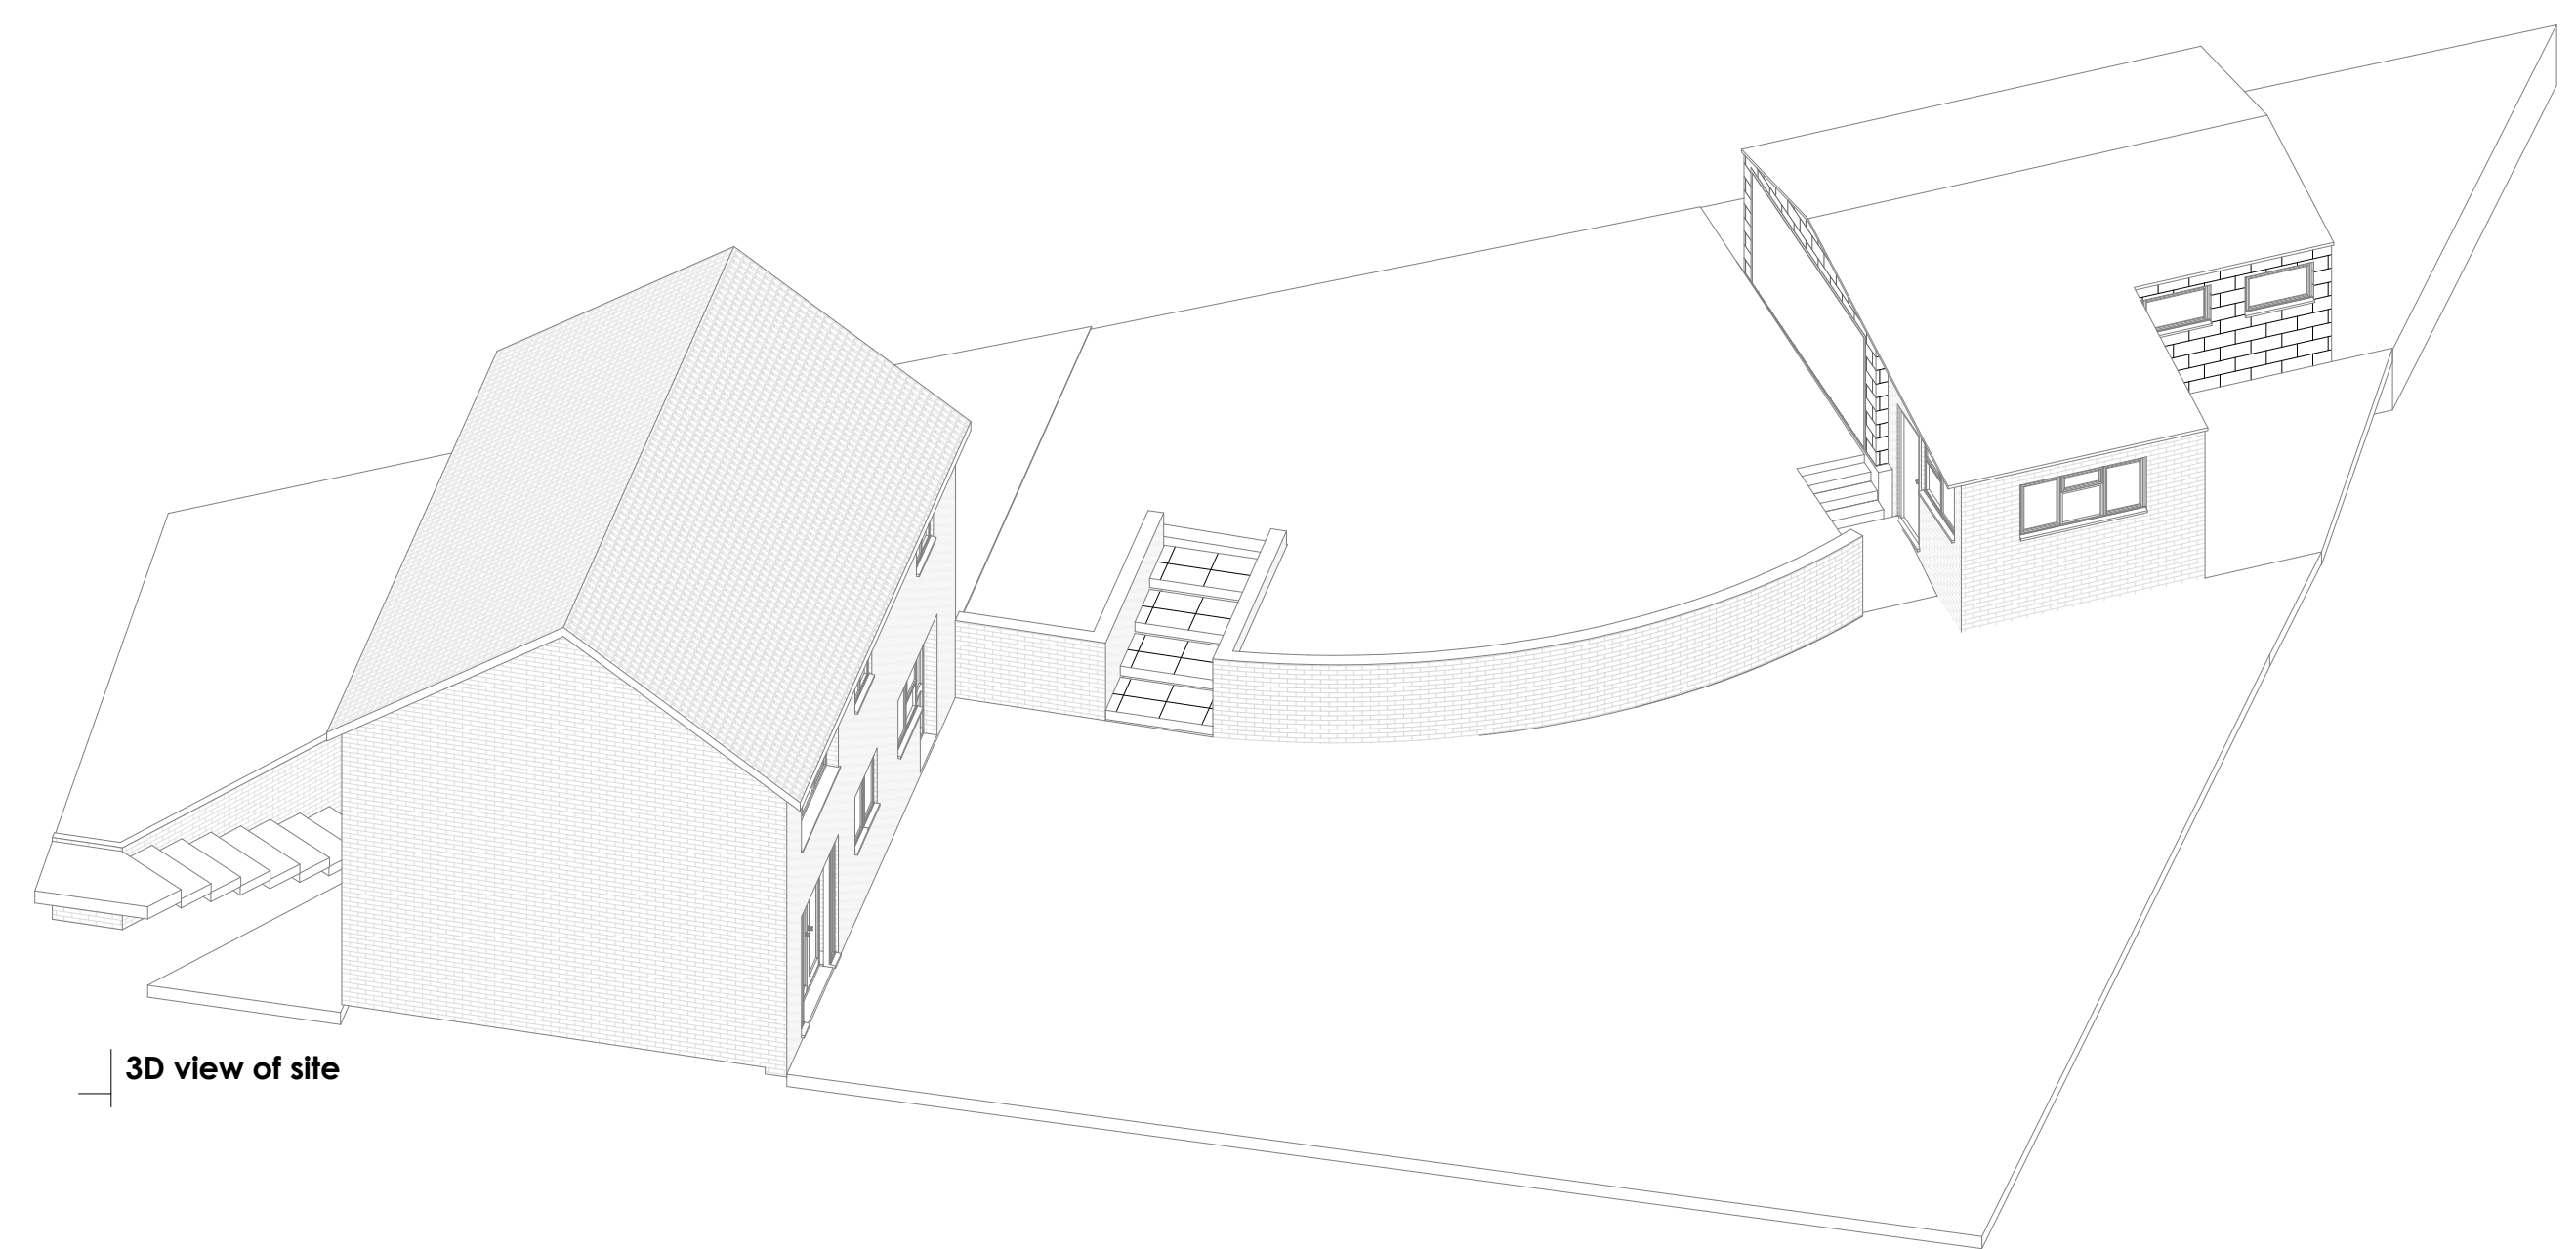

Zoe Lewis Architects Ltd 12A Castle Hill, Reading, RG1 7RD www.zlal.co.uk / 07941 233 296 info@zlal.co.uk	
PROJECT 263 16 Vale Crescent	
TITLE Existing	
CLIENT Mr and Mrs Harrison	
DRAWN BY MLS	CHECKED BY ZEL
SCALE As indicated	ISSUE DATE 19/11/2019
DRAWING NUMBER 263-(A1)-00-B	REV
© Zoe Lewis Architects LTD 2017	