
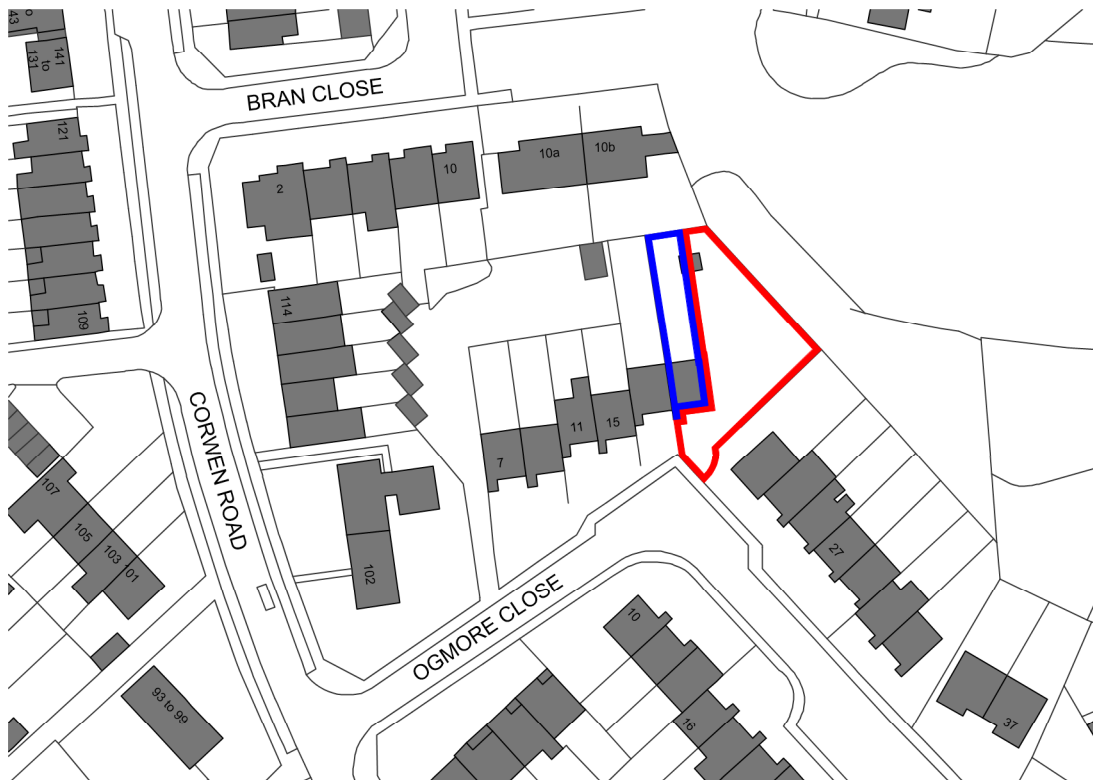
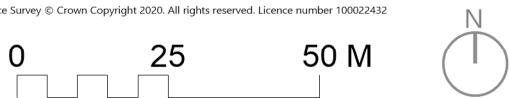


Ordnance Survey © Crown Copyright 2020. All rights reserved. Licence number 100022432

[illegible]

SITE LOCATION PLAN

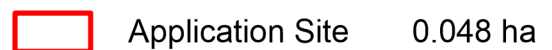

CLIENT:
Mr K Herbert

DRAWING:
Site Location Plan

SCALE: 1:1250
SIZE: A4
JOB NO: 50364
DWG NO: P0-01
REV: A



PRO VISION
PLANNING | ARCHITECTURE | URBAN DESIGN

PROJECT:
19 Ogmores Close

DATE:
June 2019

www.pro-vision.co.uk