



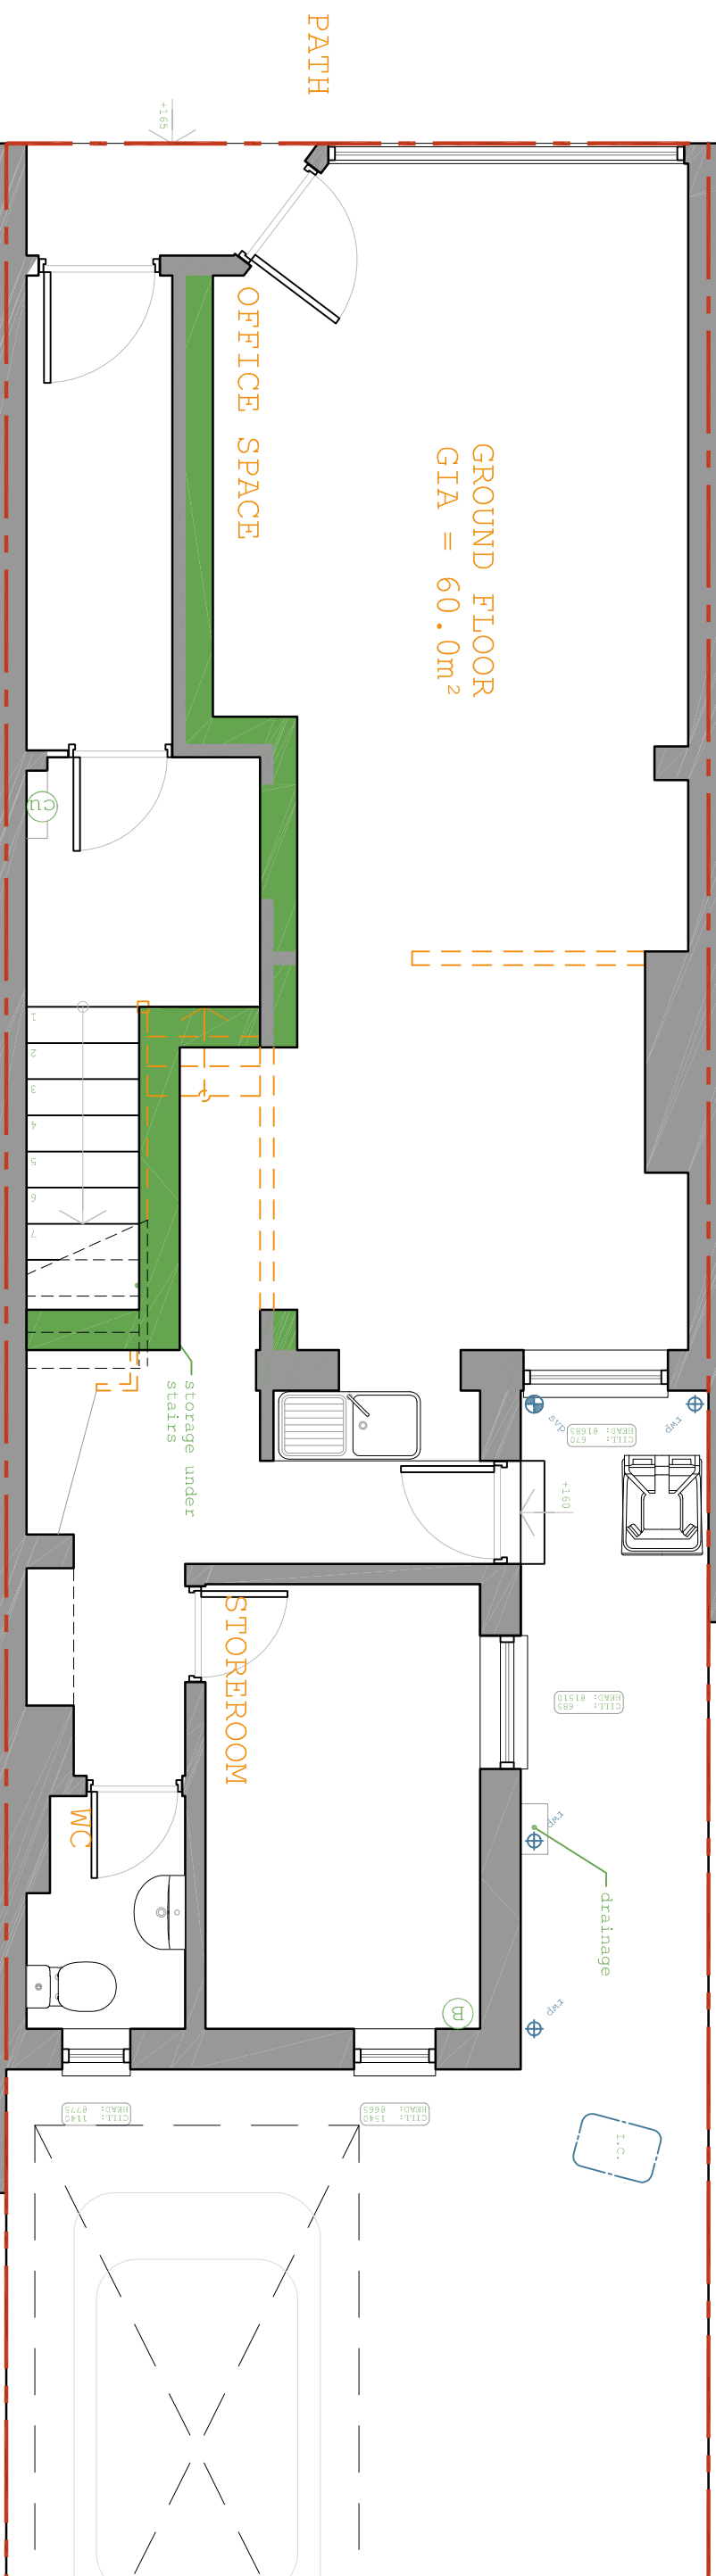

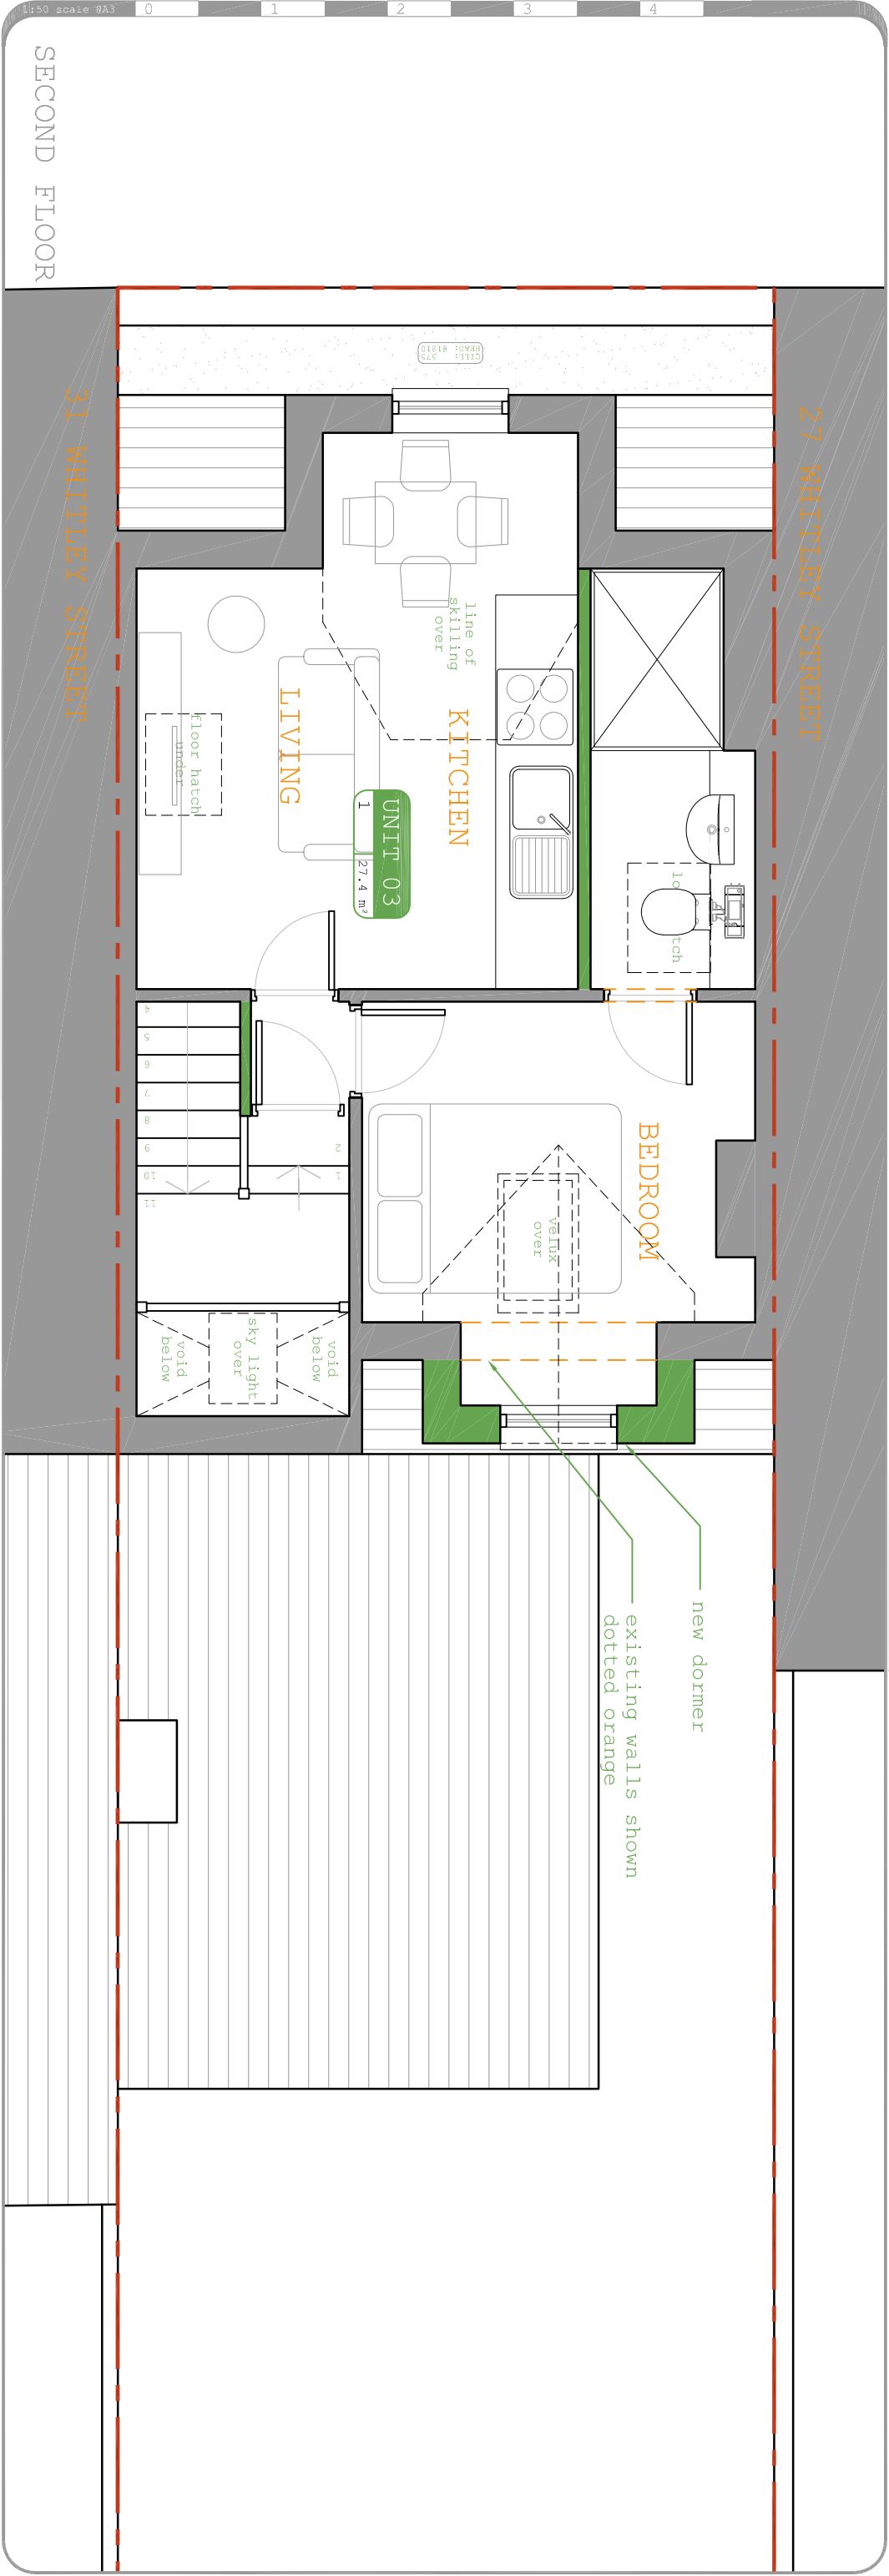

colony architects ltd ltd architects

RIBA #

colony architects ltd ltd architects

contact: design@colonyarchitects.com

tel: 07398 513372
tel: 01793 263528
tel: 01793 263528
250 South Park Way
Green Park, Reading
RG2 0DE

colony architects ltd ltd architects

29 Whitley Street
Reading, RG2 0EG

client: Esot

designer: AS

plans as proposed

colony architects ltd ltd architects

553-01-11

July 2019

planning

1:100 AS NDE EGM

© 2019 colony architects

