


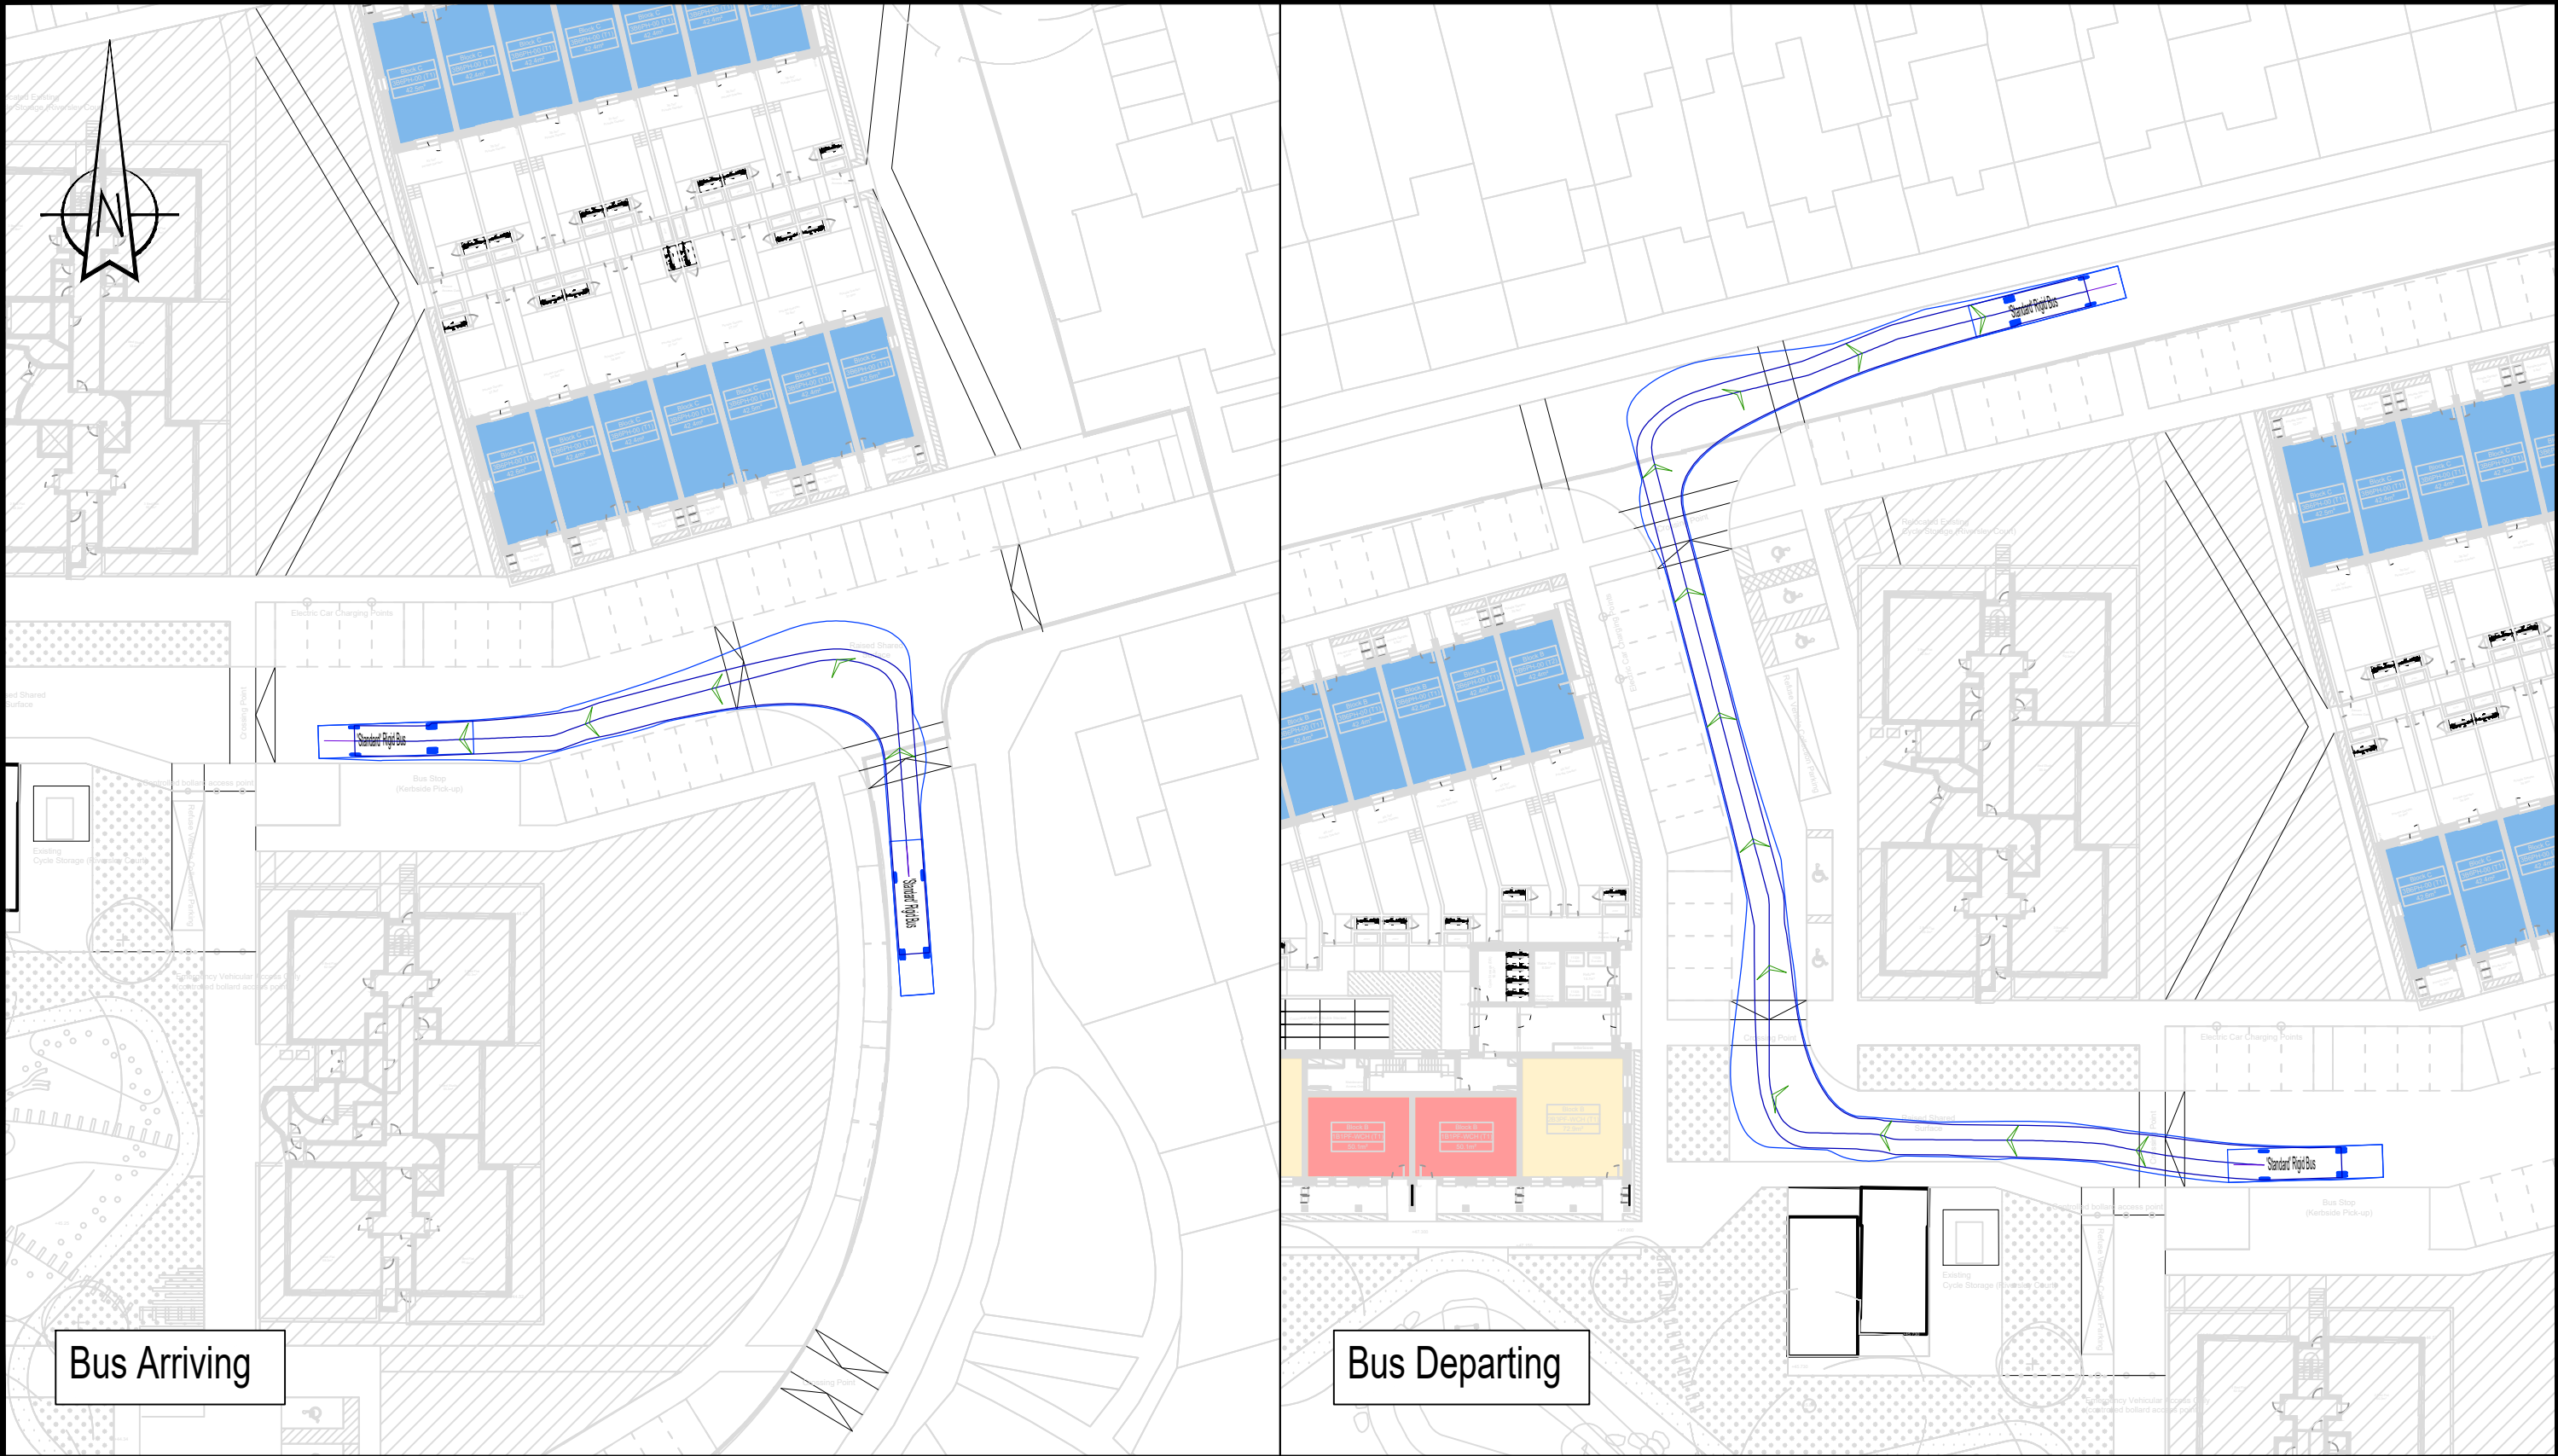

REV		DETAILS	DRAWN	CHECKED	DATE	PROJECT: Wensley Road, Reading				CLIENT: Reading Borough Council					
A		Updated site layout	GS	MA	08.01.2020	DRAWING TITLE: Swept Path Analysis				WYG Transport part of WYG group The Pavilion, 1st Floor, Botleigh Grange Office Campus, Hedge End, Southampton, SO30 2AF t: 02382 022 800 e: transport@wyg.com wyg A TETRA TECH COMPANY					
B		Amended vehicle type	GS	MA	15.01.2020										
'Standard' Rigid Bus Overall Length 12.000m Overall Width 2.550m Overall Body Height 3.069m Min Body Ground Clearance 0.309m Track Width 2.350m Lock to lock time 4.00s Wall to Wall Turning Radius 10.771m						DRAWN: GS				CHECKED: MA	DATE: 19.11.19	SCALES: 1:500	SHEET SIZE: A3	DRAWING NUMBER: A115865-SPA06	REVISION: B

NOTE: THE PROPERTY OF THIS DRAWING AND DESIGN IS VESTED IN WYG ENVIRONMENT PLANNING TRANSPORT LTD. IT MUST NOT BE COPIED OR REPRODUCED IN ANY WAY WITHOUT THEIR PRIOR WRITTEN CONSENT.