



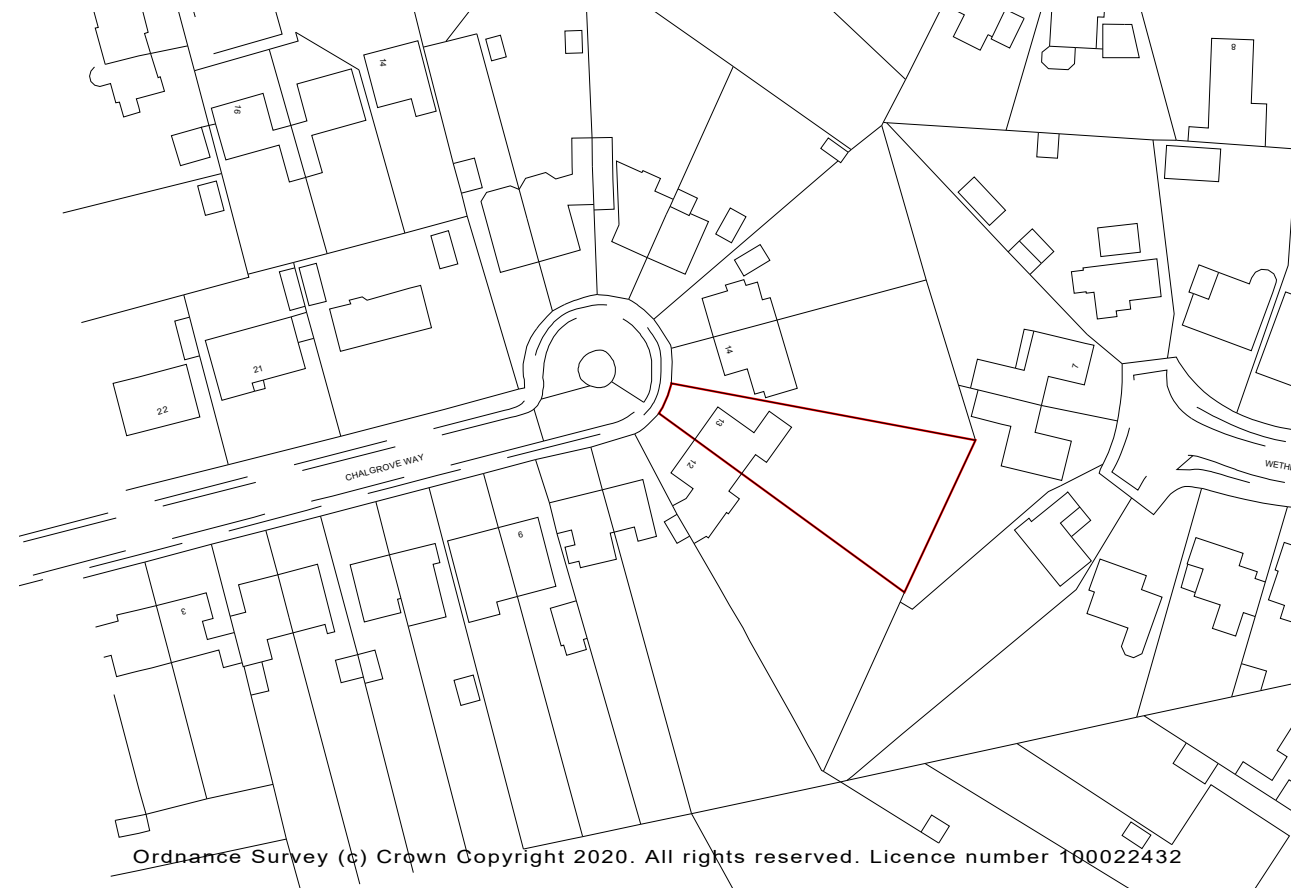

Location Plan

Scale 1:1250

|     |      |             |
|-----|------|-------------|
|     |      |             |
|     |      |             |
|     |      |             |
| Rev | Date | Description |

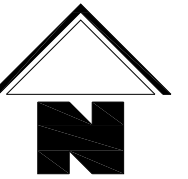


**Fluent**  
ARCHITECTURAL DESIGN SERVICES


**FLUENT**  
ARCHITECTURAL DESIGN SERVICES  
69-71 WINDMILL ROAD, SUNBURY,  
MIDDLESEX, TW16 7DT  
TEL: 0800 0438888  
E-MAIL: INFO@FLUENT-ADS.CO.UK  
WEB: FLUENT-ADS.CO.UK

13 Chalgrove Way, Reading

Proposed & Existing  
Site Layouts & Location Plan

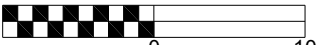1 : 500 @ A3 

|                     |                        |
|---------------------|------------------------|
| Scale<br>1:500 @ A3 | Dwg No.<br>FLU.1112.01 |
| Date<br>09.01.2020  | Rev                    |
| Drawn<br>MV         |                        |

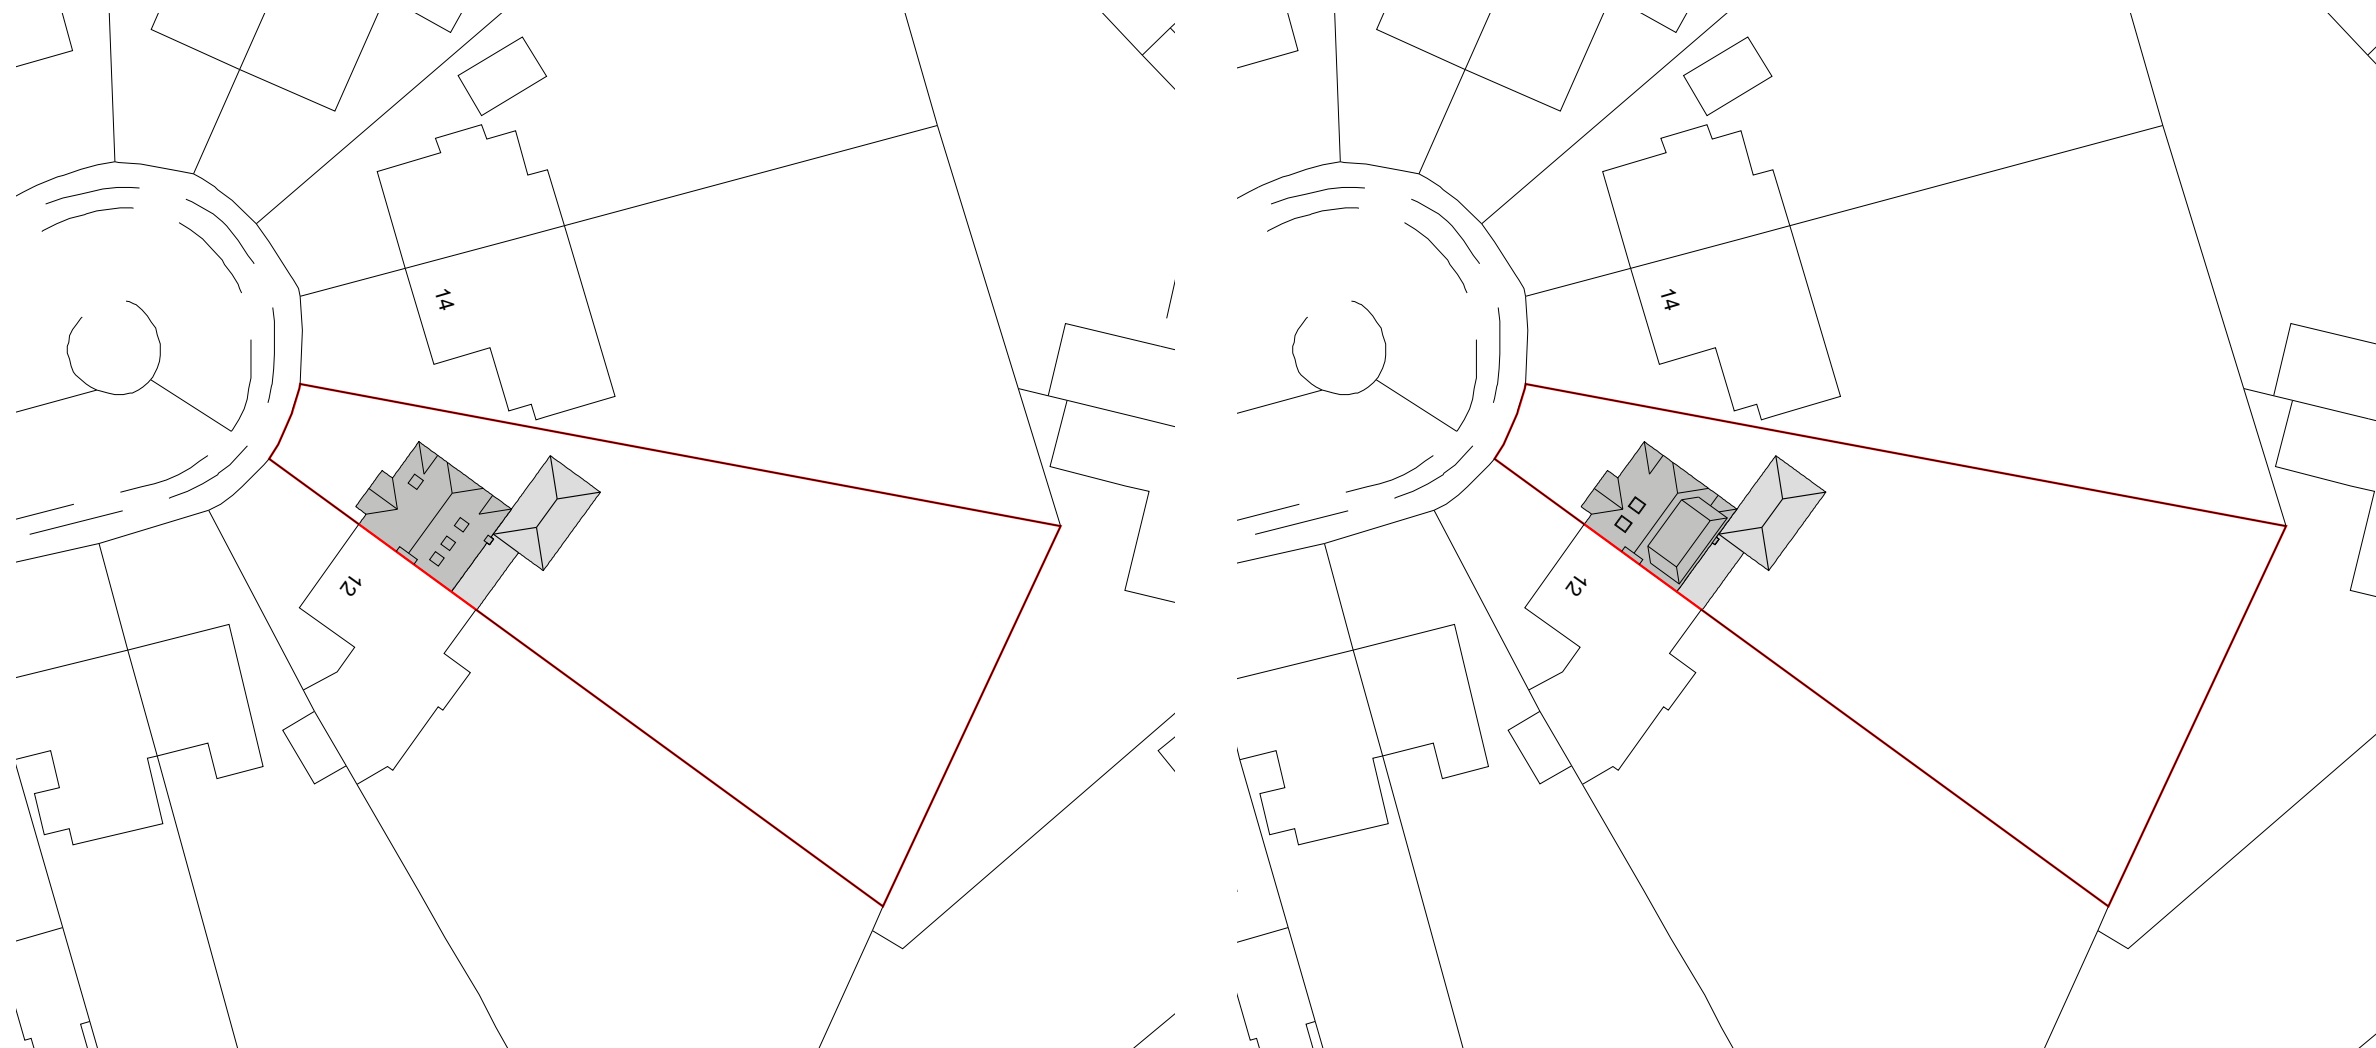

Existing Site Layout

Scale 1:500

Proposed Site Layout

Scale 1:500