



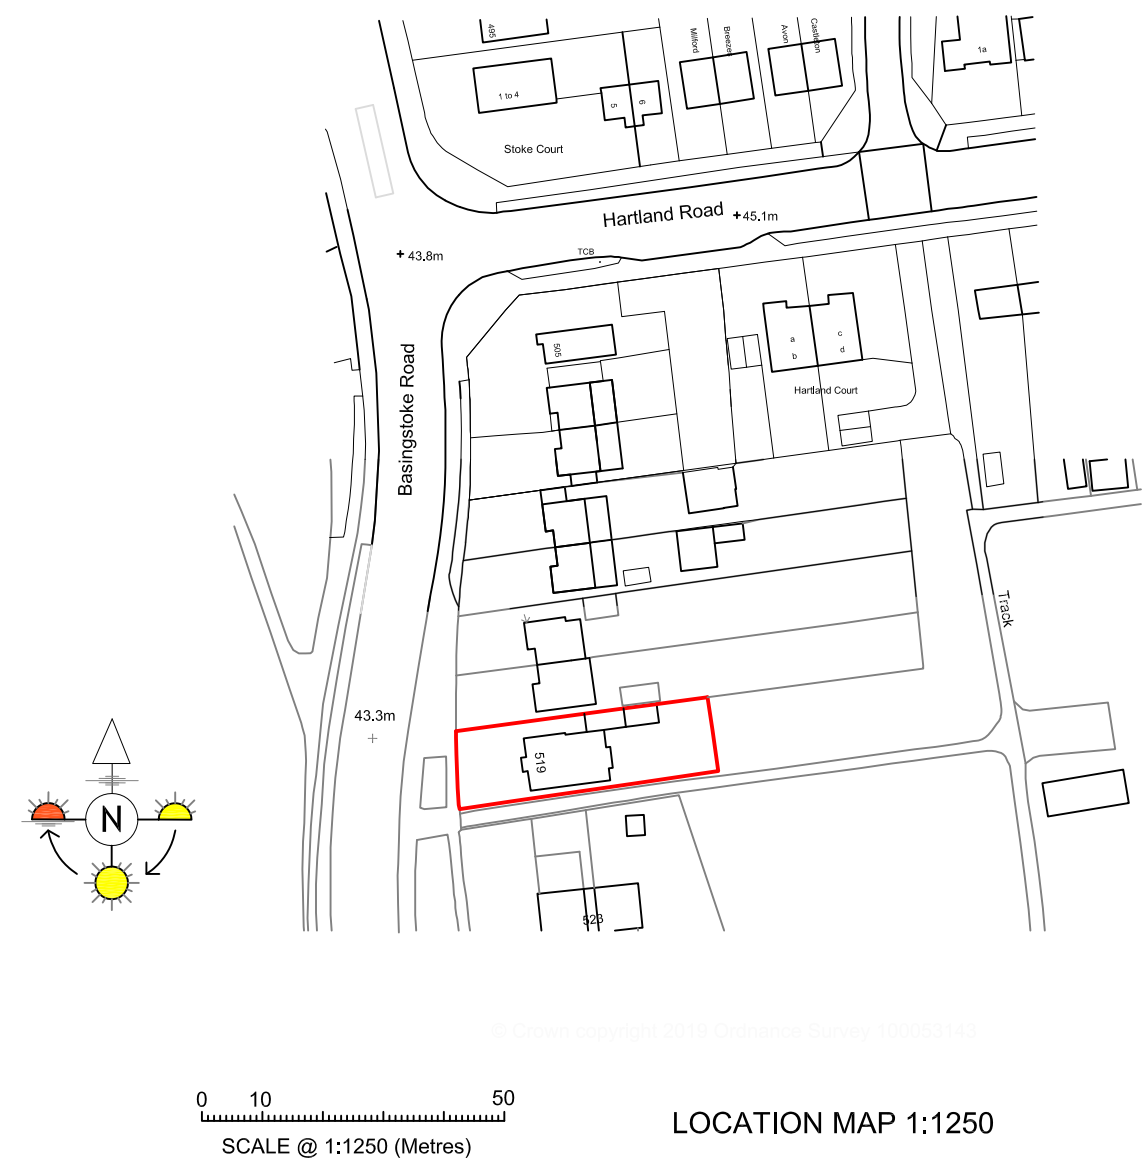

FRONTAGE VIEW

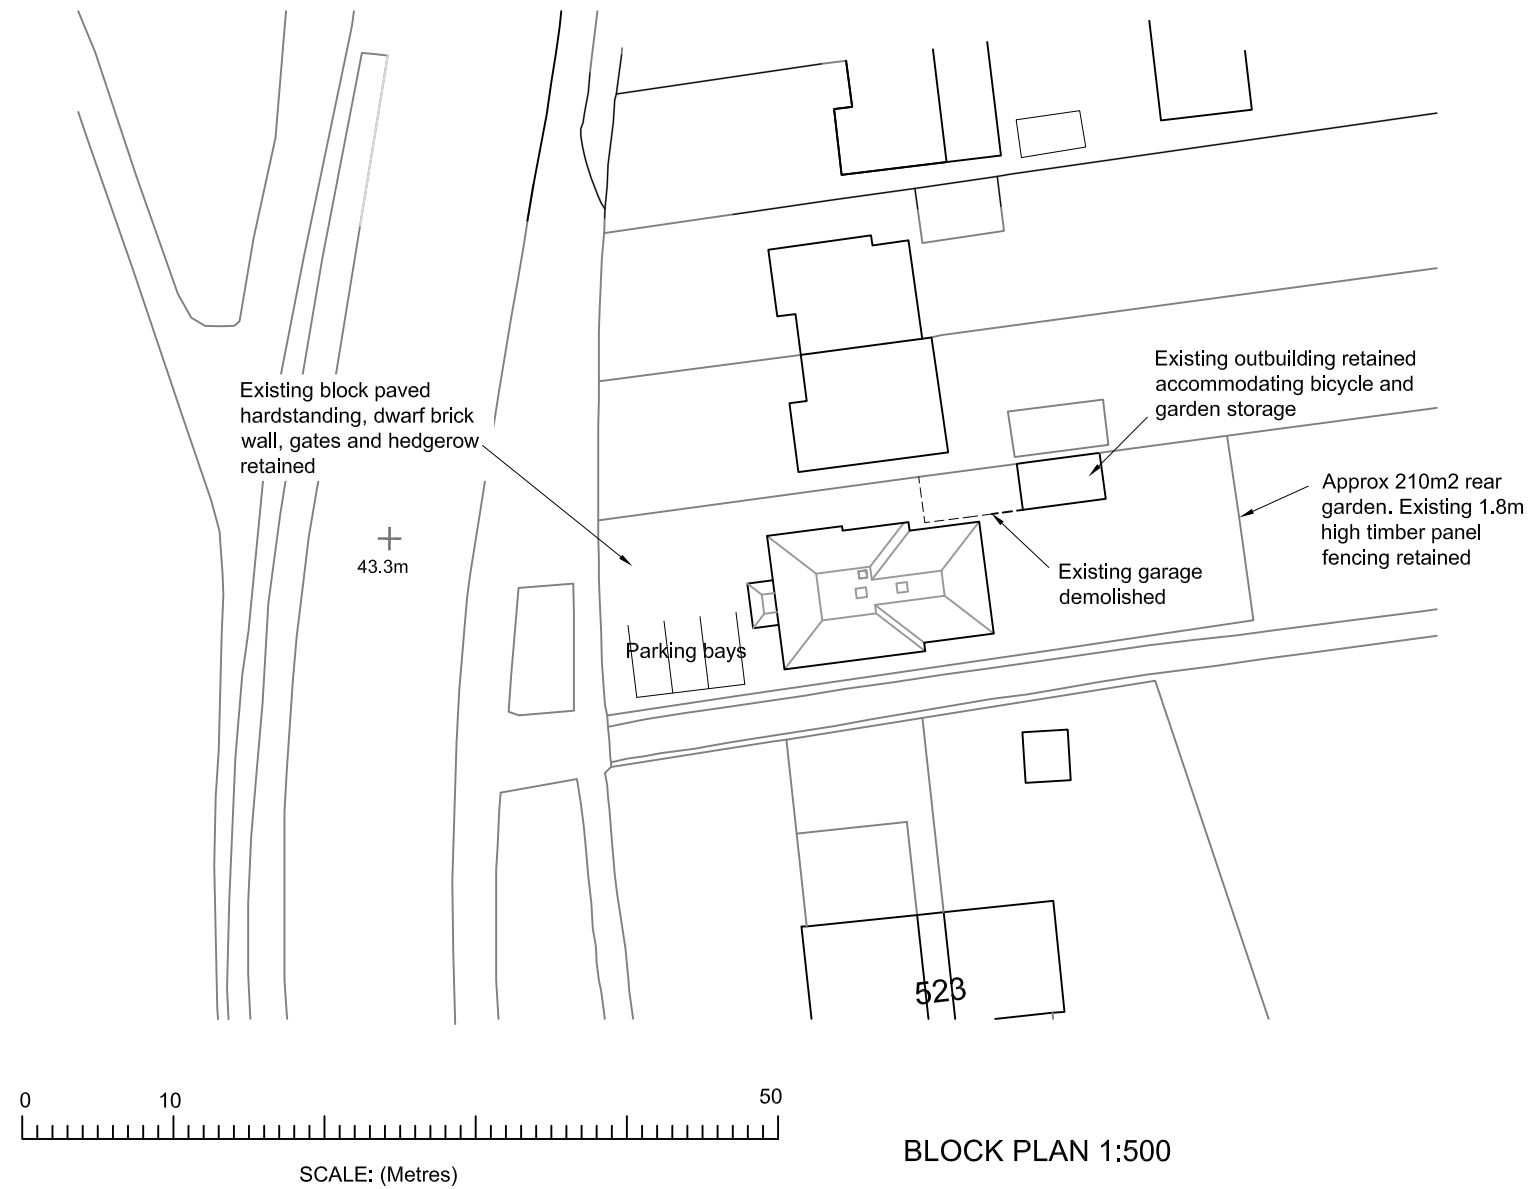

REAR VIEW

 The Woolhampton Design Centre Station Road, Woolhampton, Reading, Berkshire RG7 5SE Tel: 0118 9713 363		519 Basingstoke Rd, Reading, RG2 0SH LOCATION MAP & BLOCK PLAN	
SCALES 1:1250 @A3	DRAWN	DATE FEB.19	DRAWING NO. 19/008/06
REVISION			