

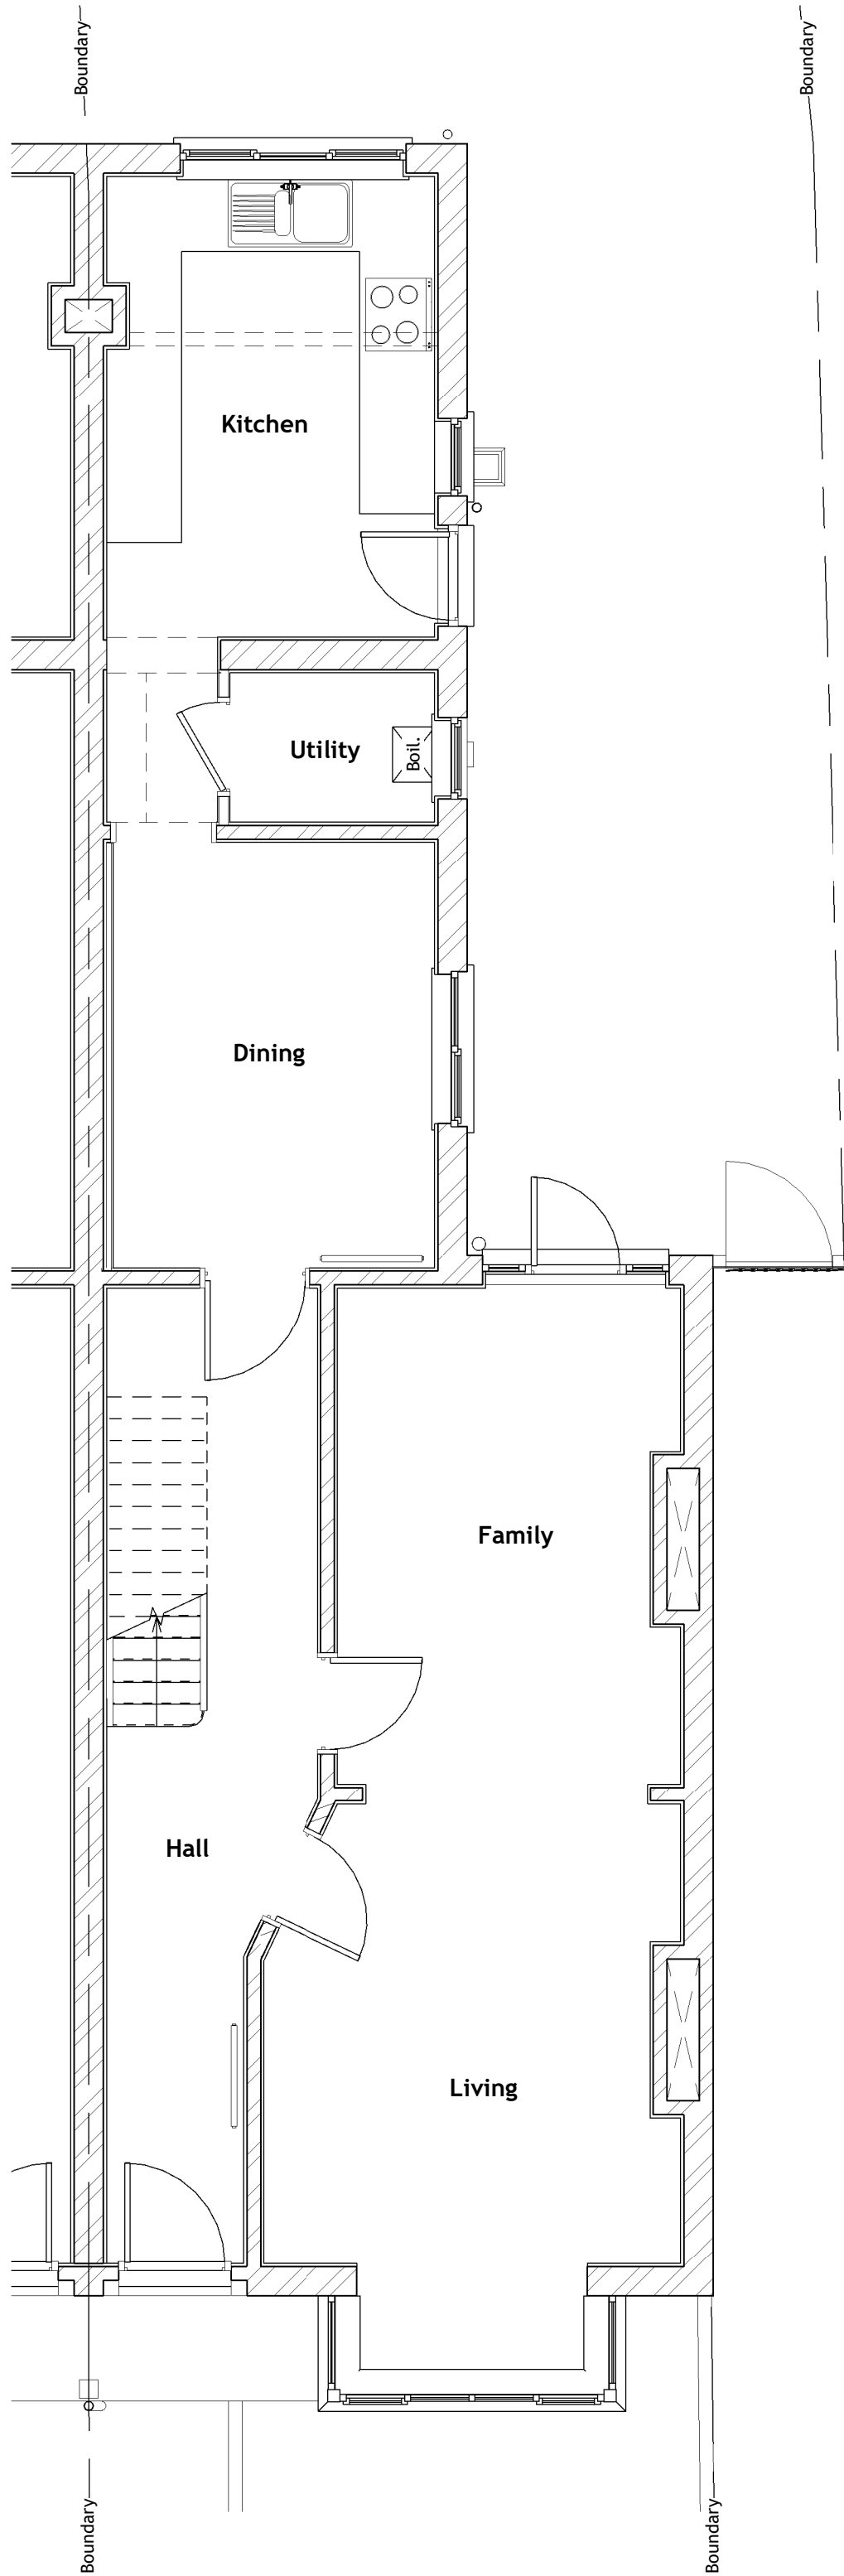


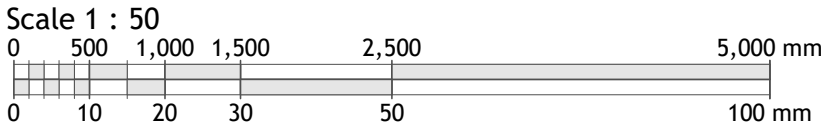


Existing GA
Ground Level Plan

Scale 1 : 50

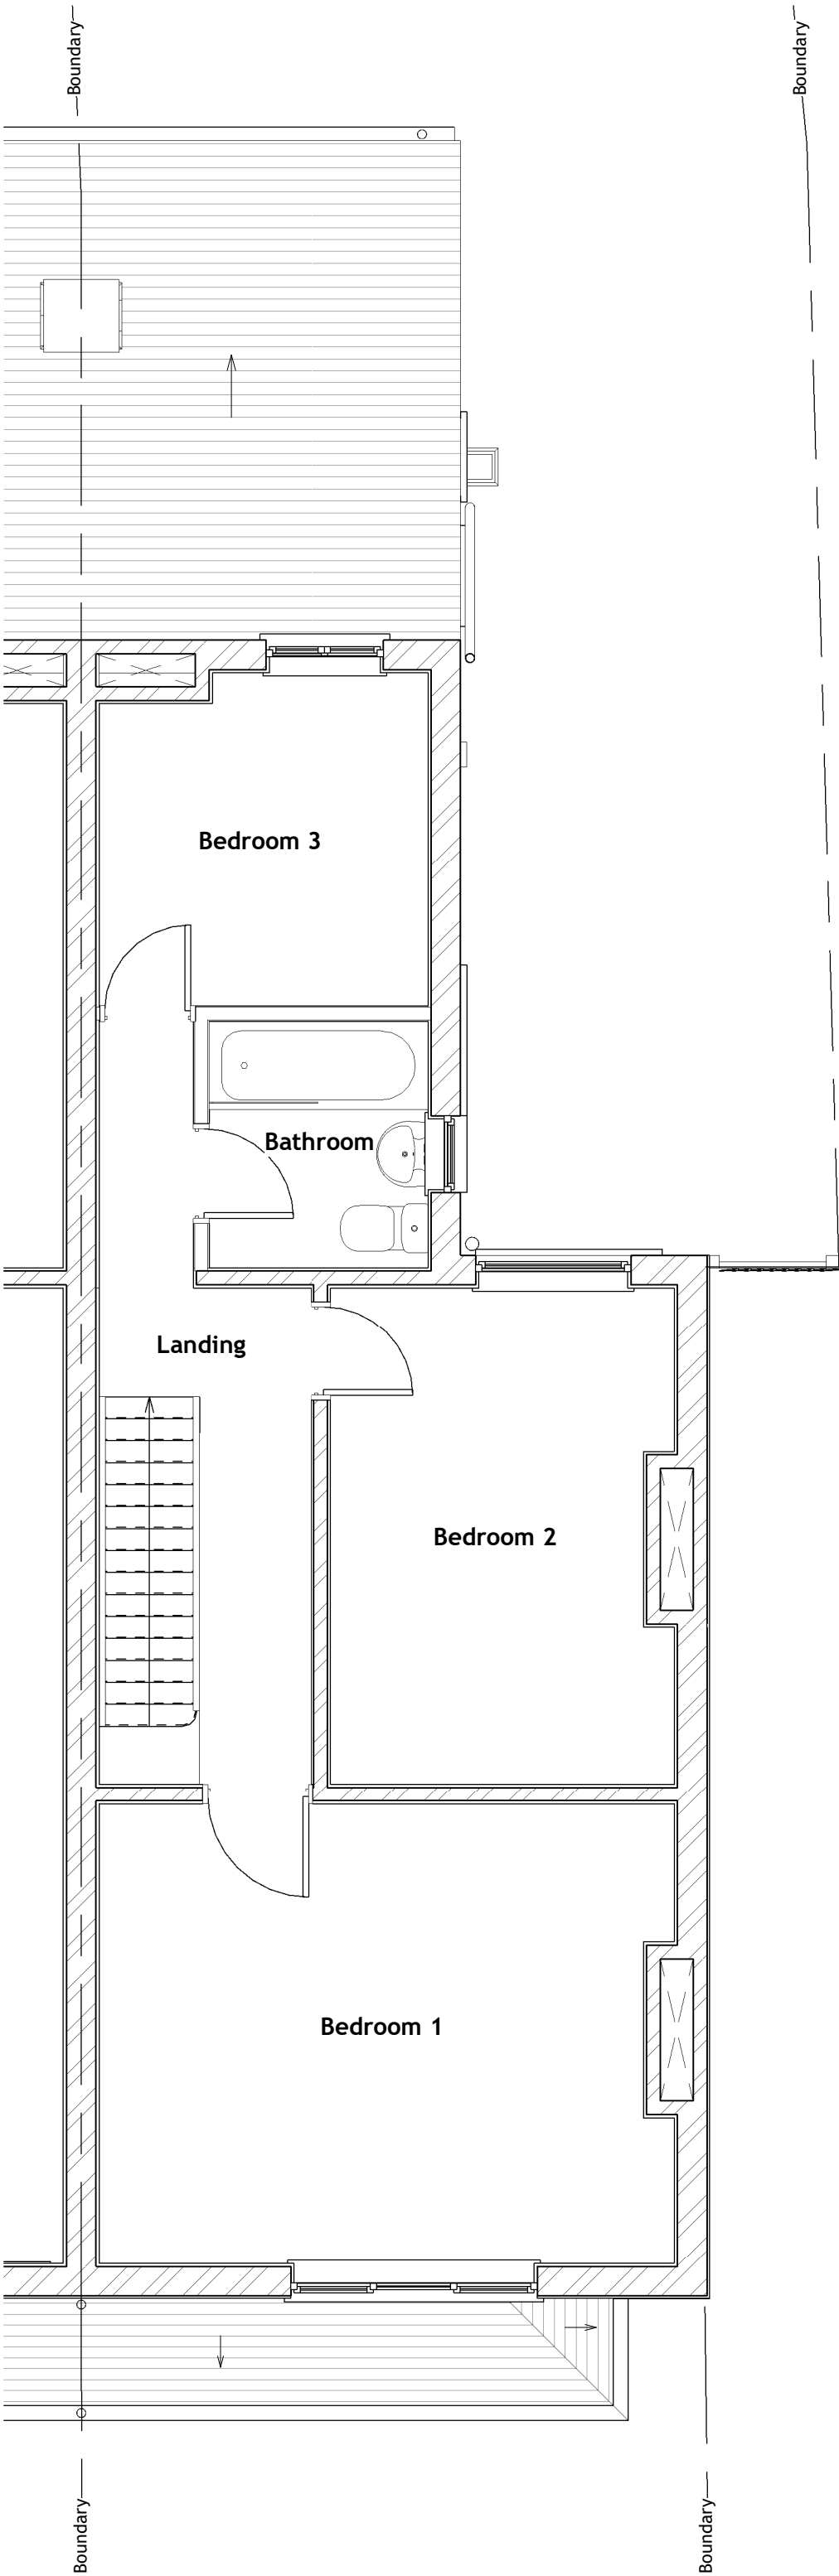


Existing GA
First Level Plan

Scale 1 : 50

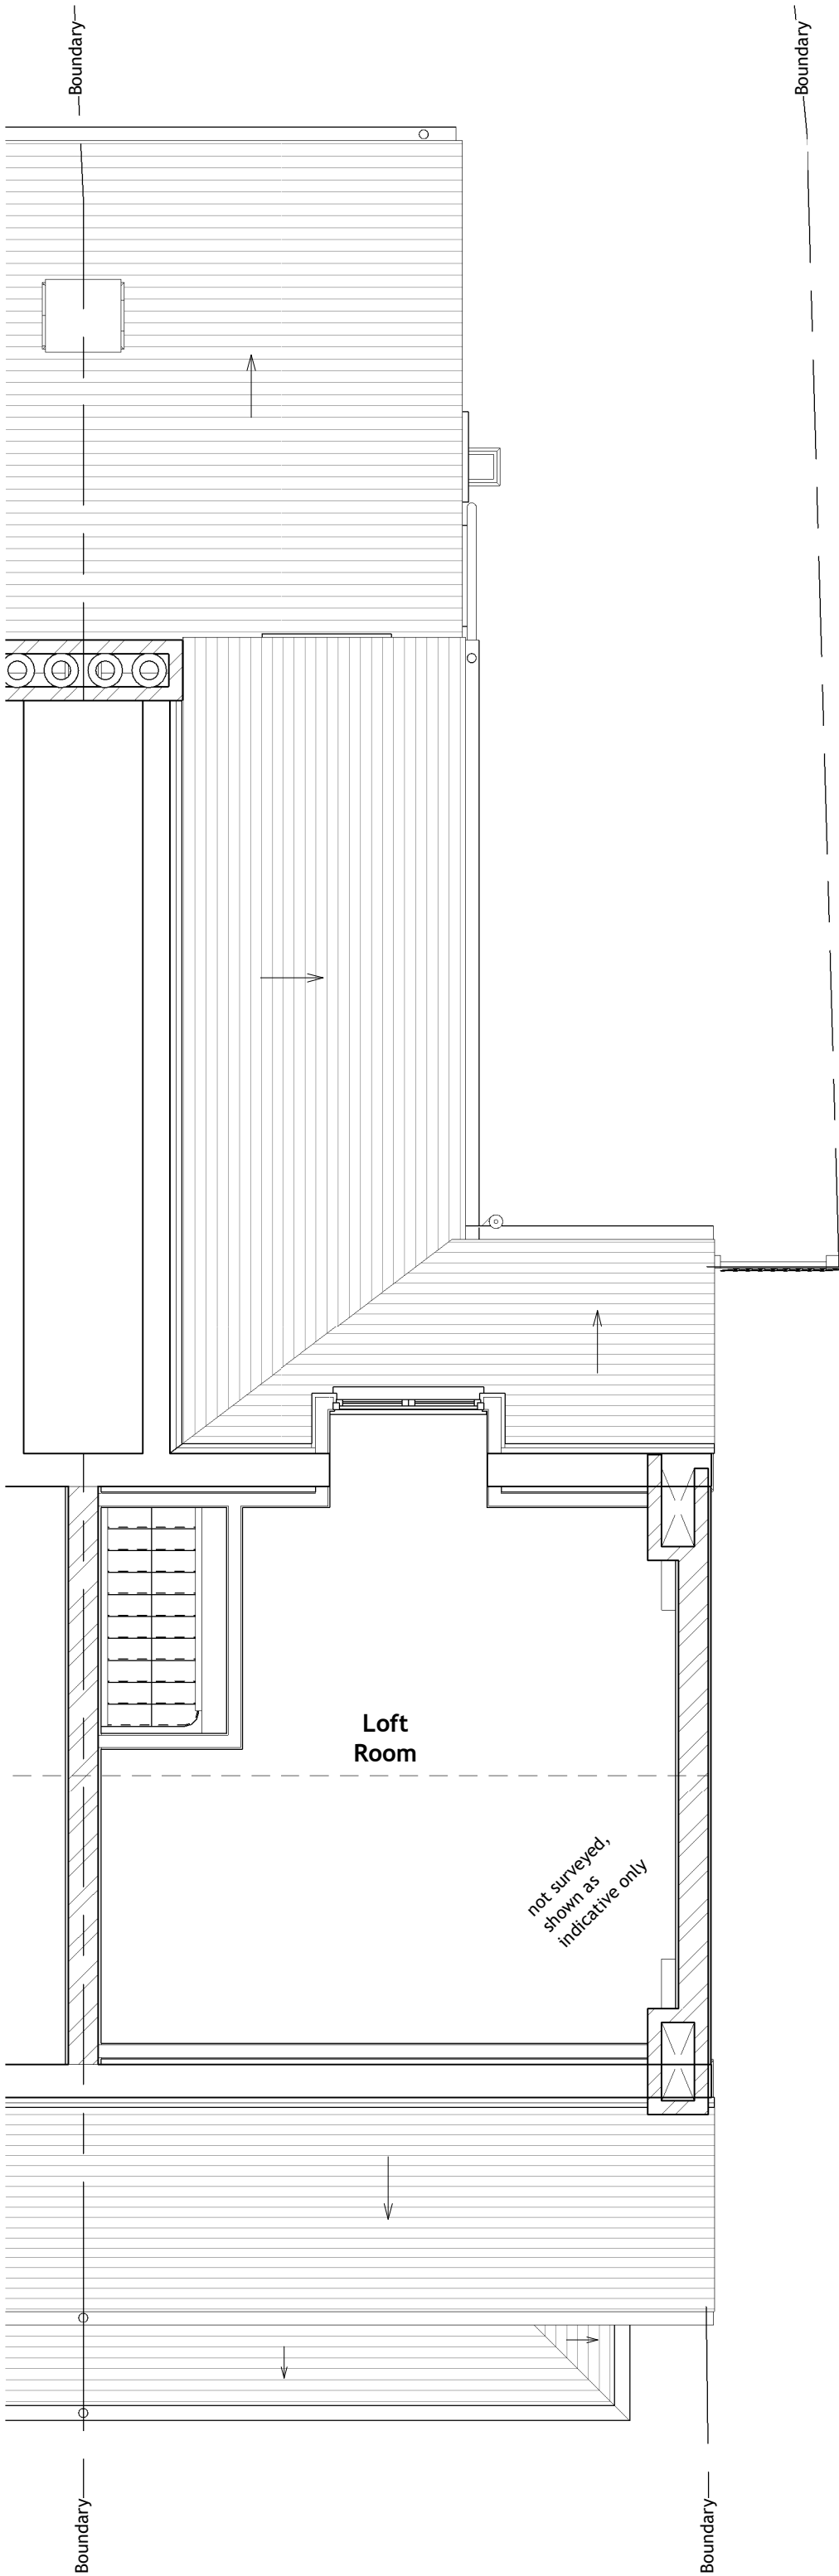

Existing GA
Second Level Plan

Scale 1 : 50

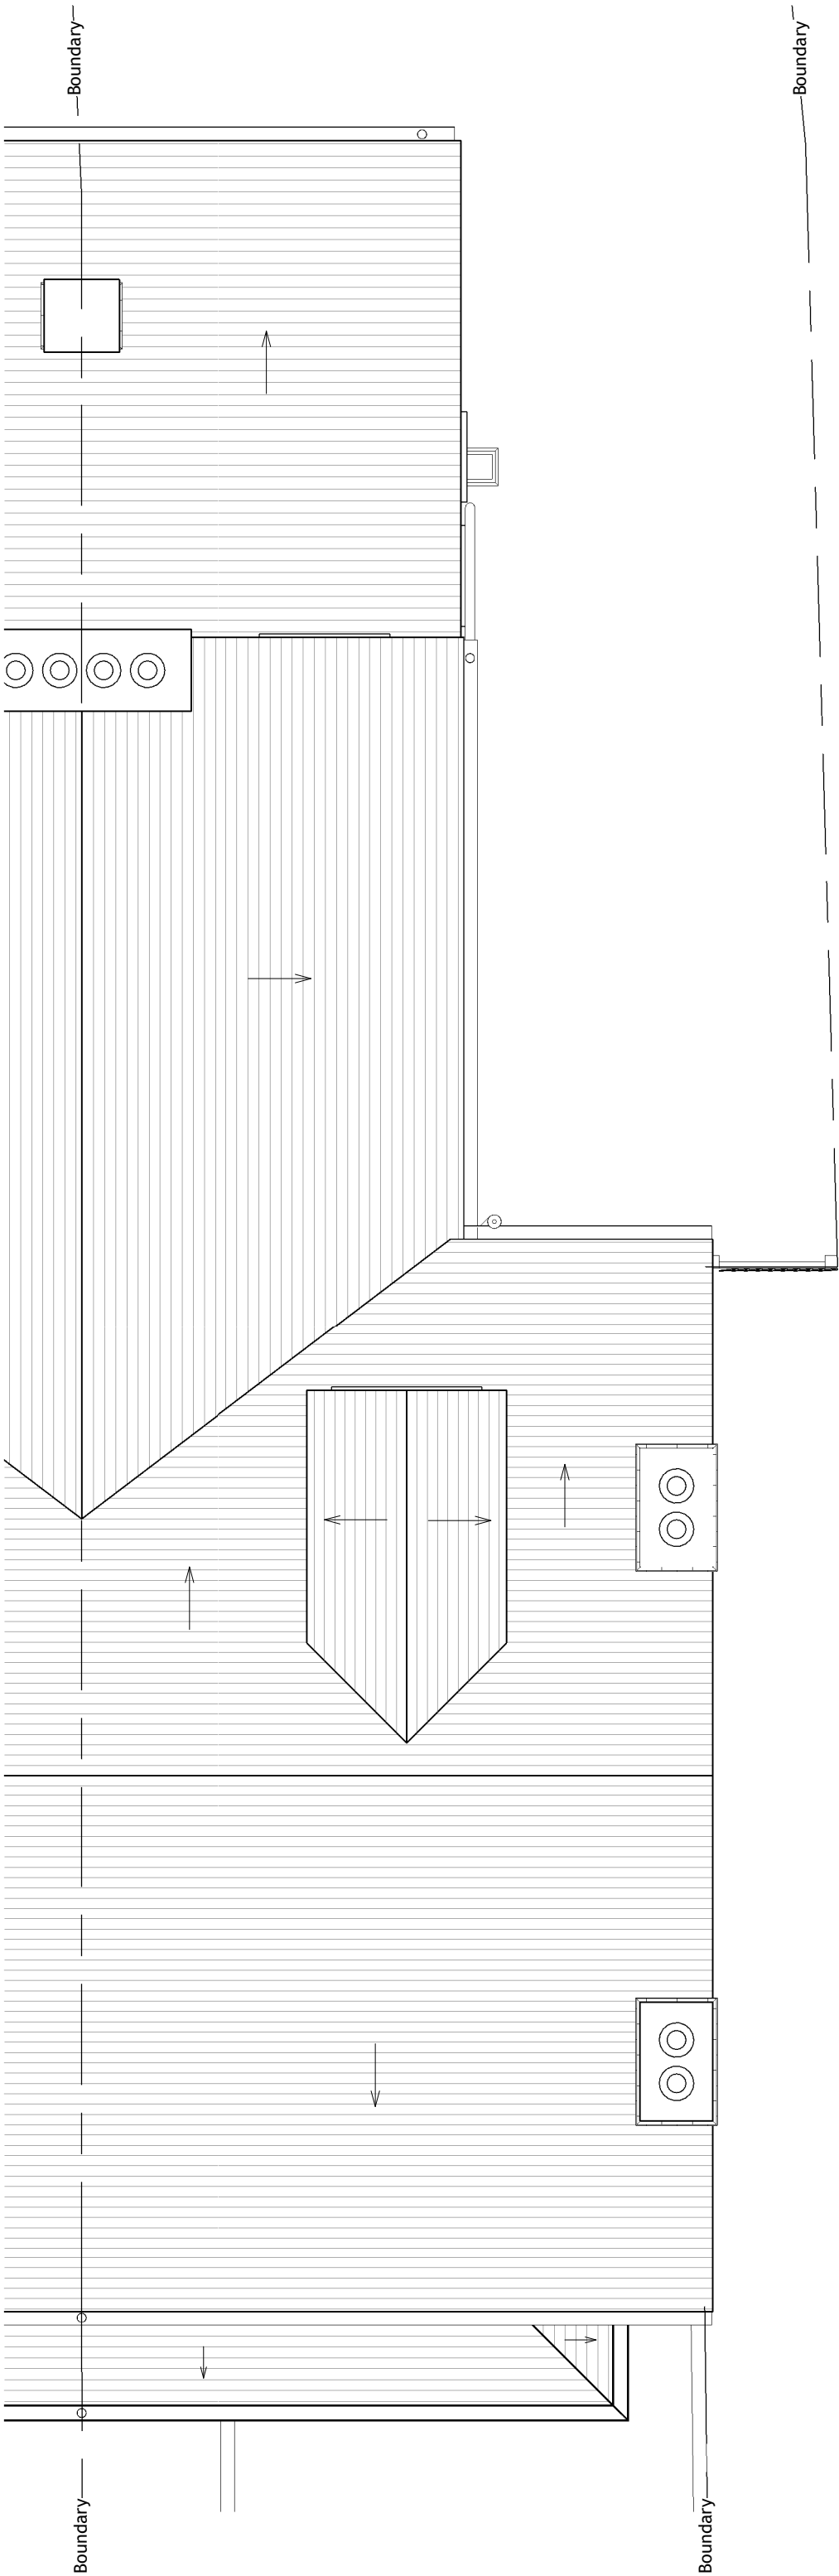

Existing GA
Roof Level Plan

Scale 1 : 50

Copyright © 2019 Michael Aubrey Partnership Ltd. (MAPL)

- Sheet Notes
- a. the drawing is copyright protected and may not be used, reproduced or relied upon by any third party except as explicitly agreed by MAPL
 - b. all dimensions are in millimetres unless noted otherwise
 - c. all measurements must be obtained from stated dimensions only and not be scaled off except for Local Authority Planning application purposes
 - d. all drawings must be read in conjunction with all other project drawings and any discrepancies reported immediately for clarification
 - e. full schedules, specification notes and legends are located on drawings numbered '900' to '999' (900 series)

Rev	Date	By	Description
0	24.08.2020	JMR	First issue



michael aubrey
partnership
• 0118 962 9666 • www.mapl.co.uk

Project

1 Hemedean Road - Internal Alterations & Side Opening

Client

Mr. & Mrs. D. Scully - 1 Hemdean Road, Caversham, Reading, Berkshire. RG4 7SY

Sheet Title

Plans - Ground, First, Second & Roof Levels - Existing GA

Sheet Ref.	MAP/C3786/111	Rev.	0
Project Ref.	C3786	Date	24.08.2020
Drawn by	JMR	Checked by	JMR
Scale	1 : 50	Sheet Size	A1