


PLEASE NOTE THAT THIS DRAWING IS NOT A CONSTRUCTION OR WORKING DRAWING AND HAS BEEN PRODUCED SOLELY FOR THE PURPOSES OF GAINING DEVELOPMENT CONTROL APPROVAL. CHRISTOPHER JAMES ARCHITECTURE TAKES NO RESPONSIBILITY FOR THEIR USE FOR ANY OTHER PURPOSE. ERRORS AND OMISSIONS TO BE REPORTED TO CHRISTOPHER JAMES ARCHITECTURE. THIS DRAWING IS COPYRIGHT


PLANNING DRAWING
SUBMISSION




Existing Street Scene/Front elevation - 1:100 @ A1
*elevation 2 + 3

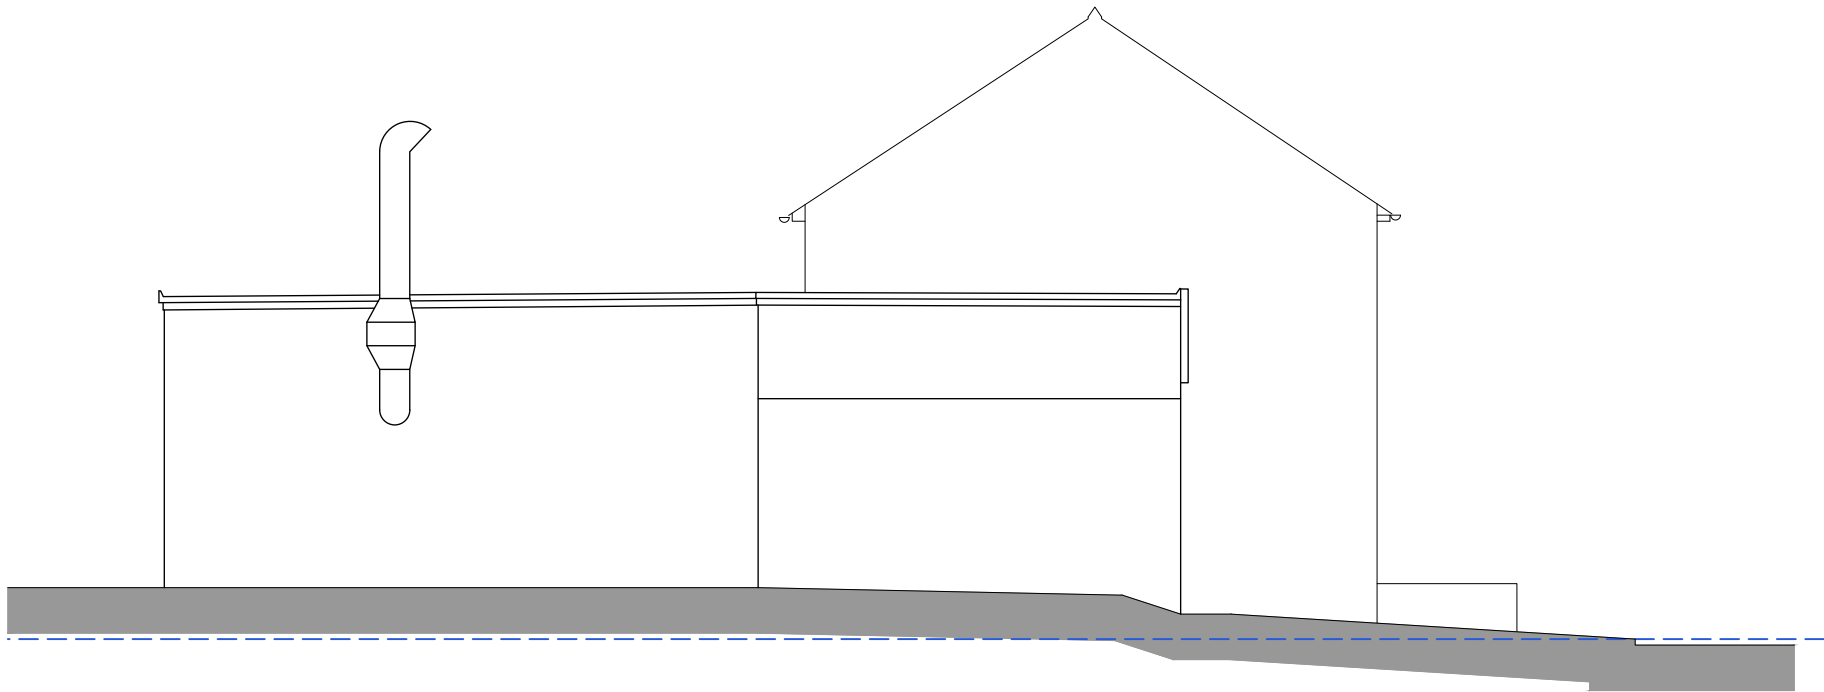


Existing Side elevation - 1:100 @ A1
*elevation 1 + 4

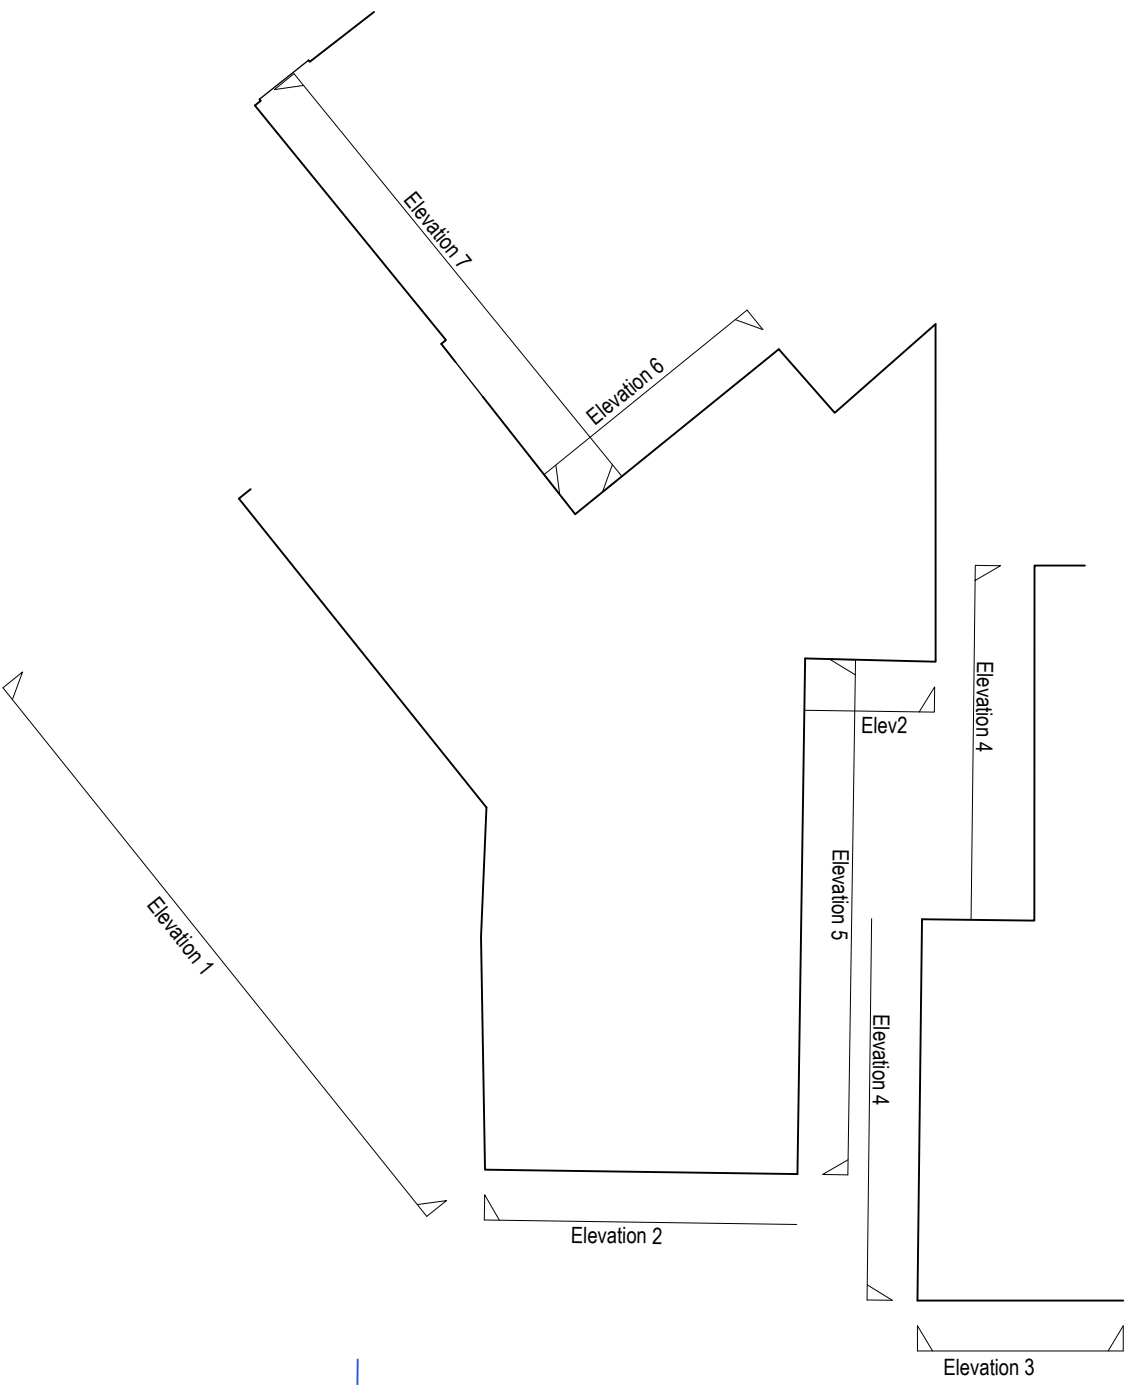


Existing elevation key - NTS

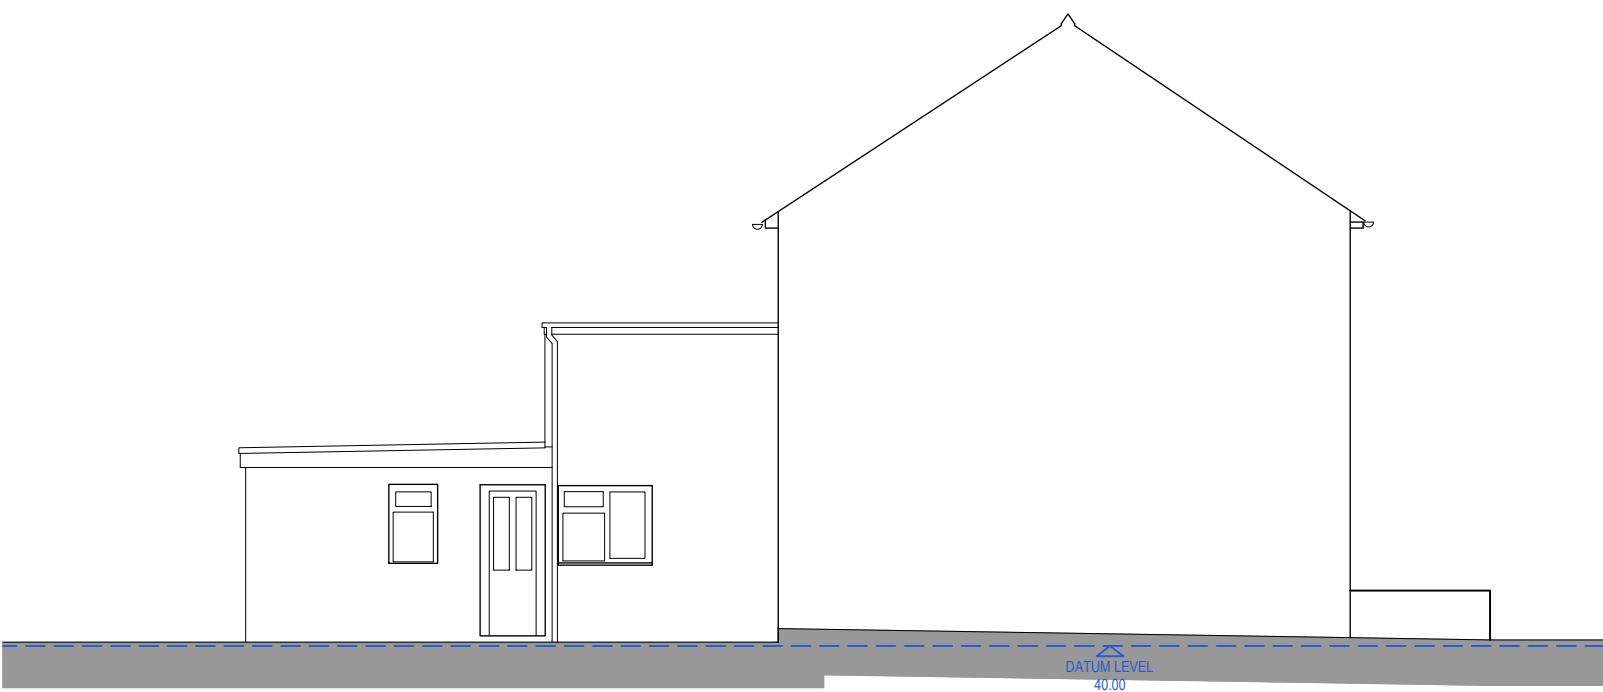


Existing Side Elevation of No.2 - 1:100 @ A1
*elevation 4

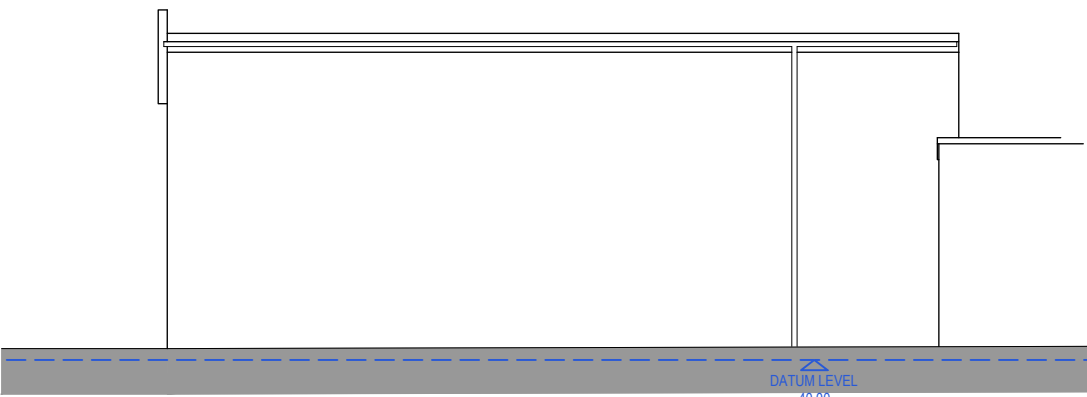


Existing Side Elevation - 1:100 @ A1
*elevation 5

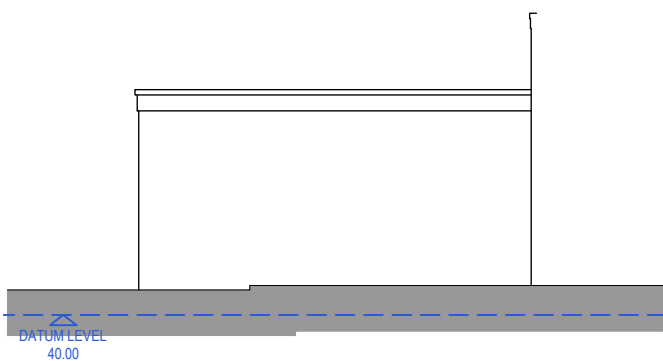

Existing Side Elevation - 1:100 @ A1
*elevation 6

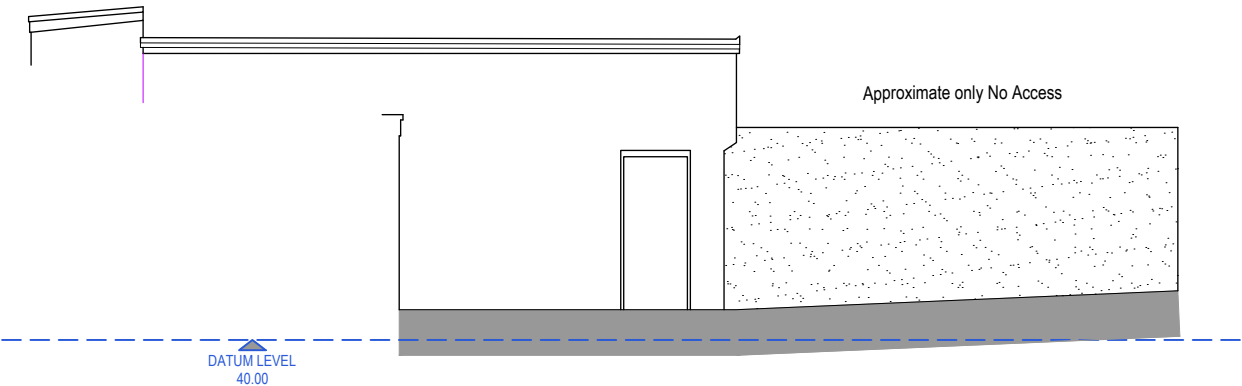

Existing Side Elevation - 1:100 @ A1
*elevation 7

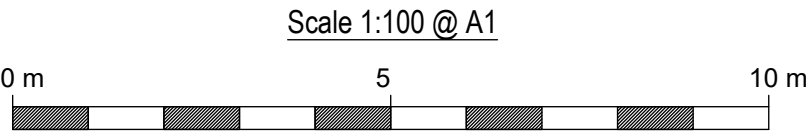

CHRISTOPHER JAMES ARCHITECTURE

32 Poperinghe Way . Arborfield . Reading
Berkshire . RG2 9LZ
T: 01189 761631 M: 07736039224
E: CHRIS@CHRISTOPHERJAMESARCHITECTURE.CO.UK

Land Adjacent to No.2 North Street, Caversham

Proposed Site Redevelopment - existing elevations

1:100 @ A1

Jan'19

57-1200

