
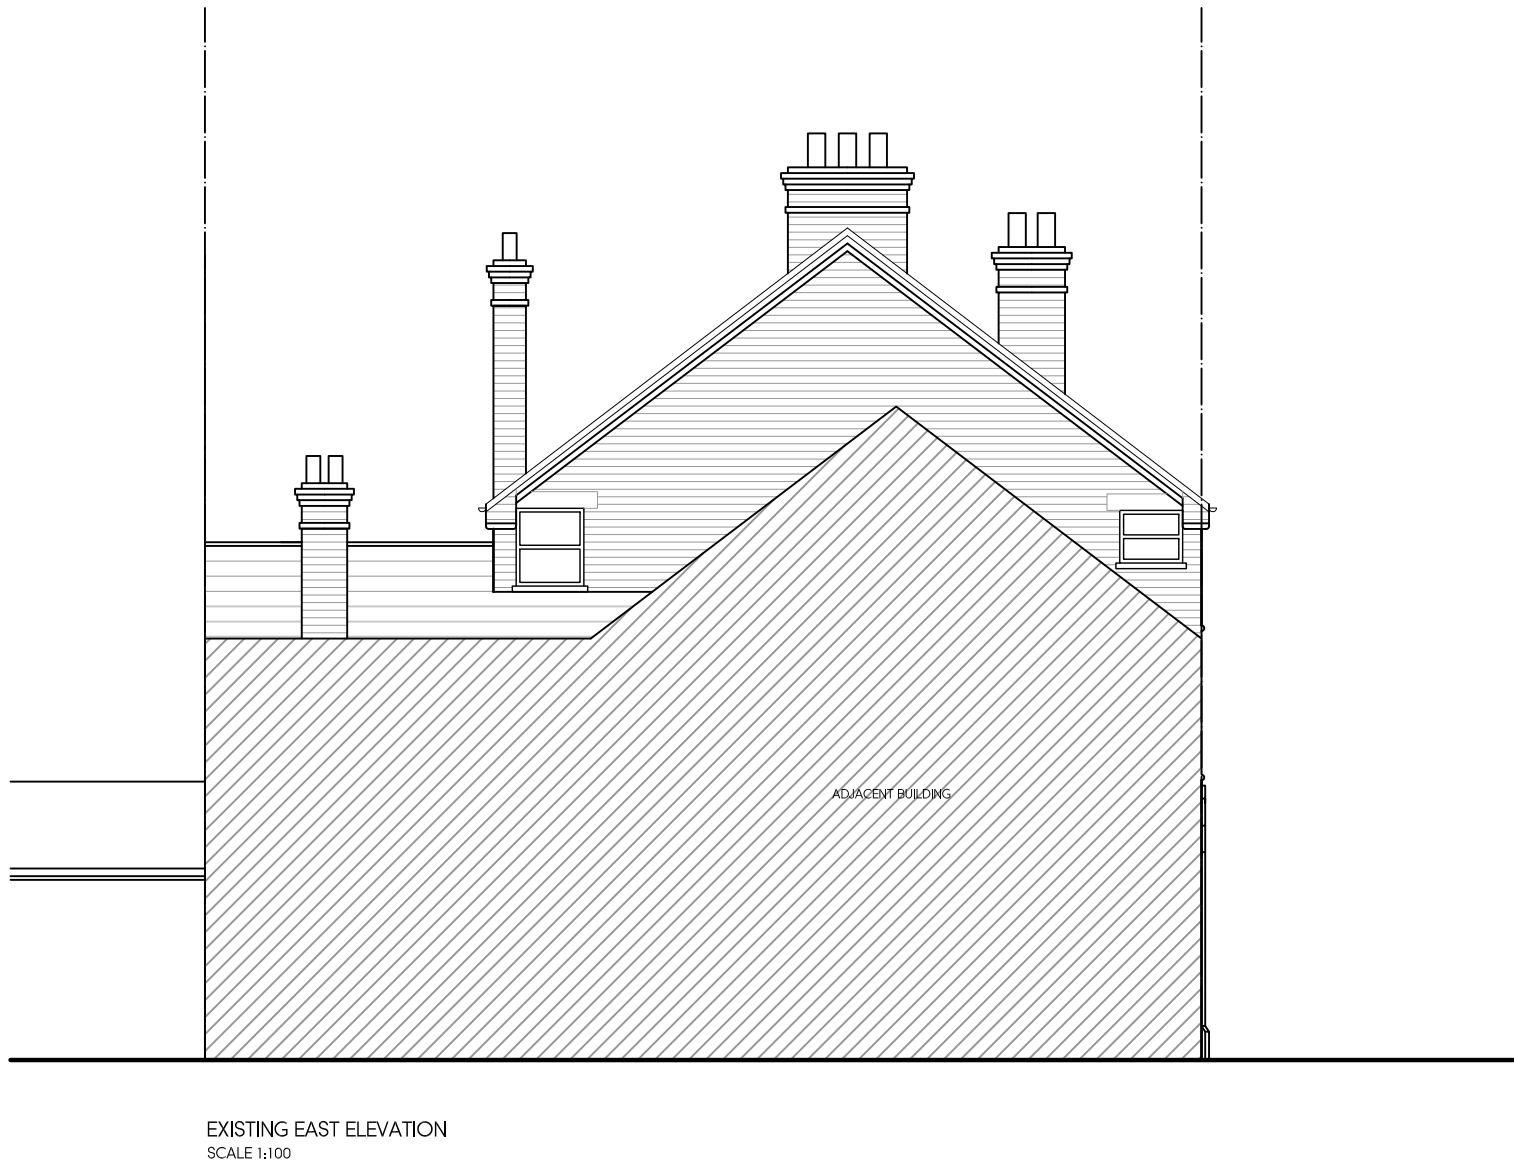
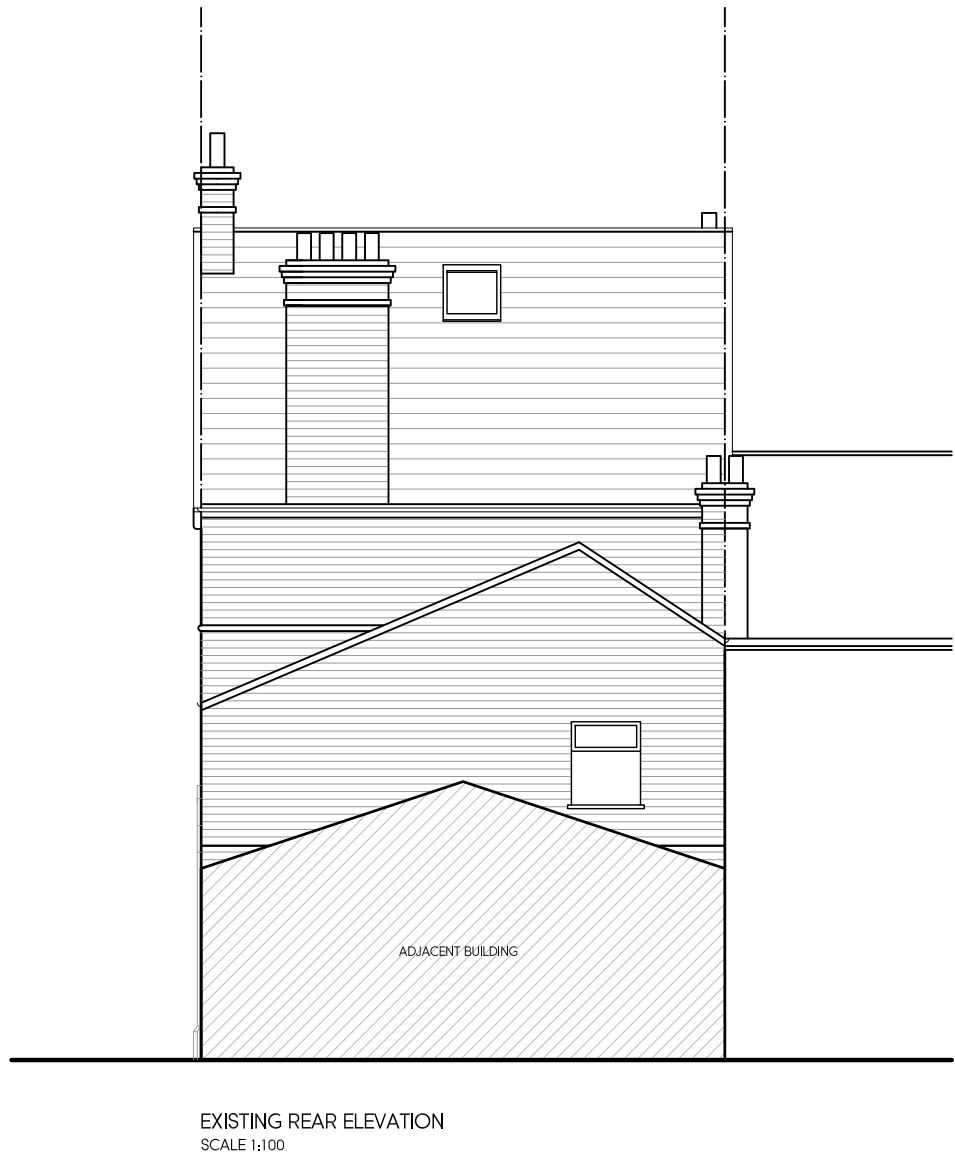
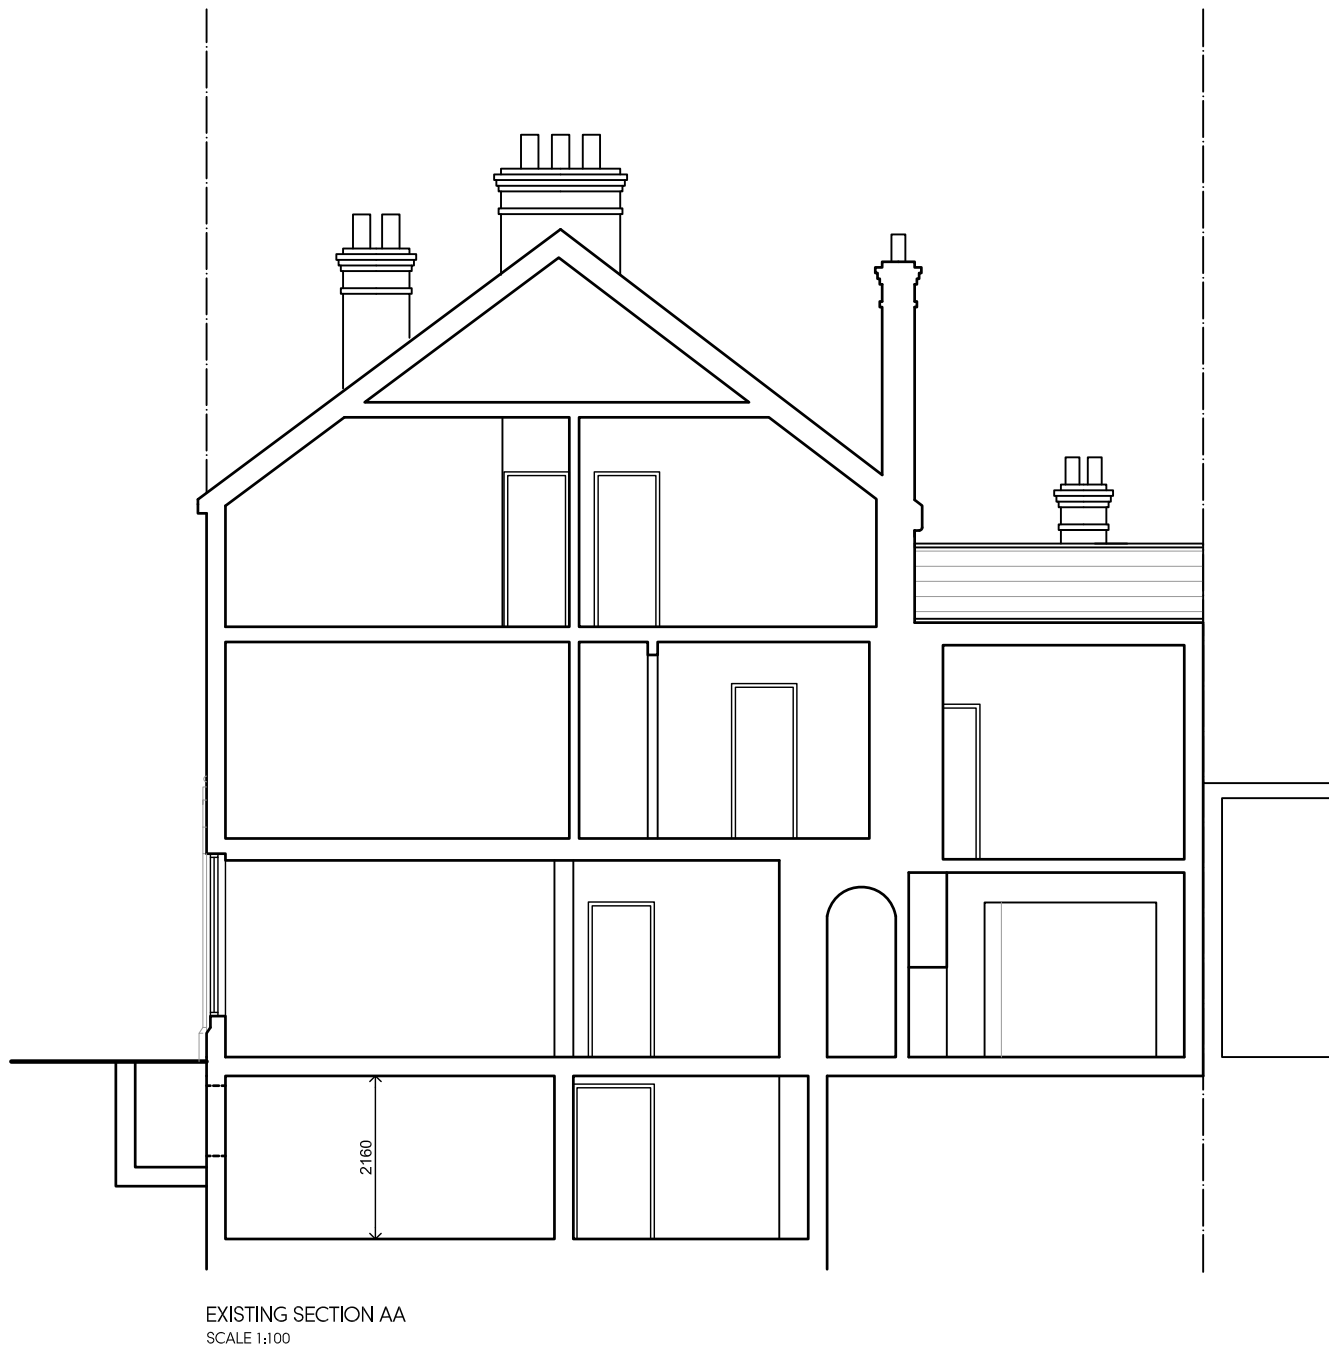
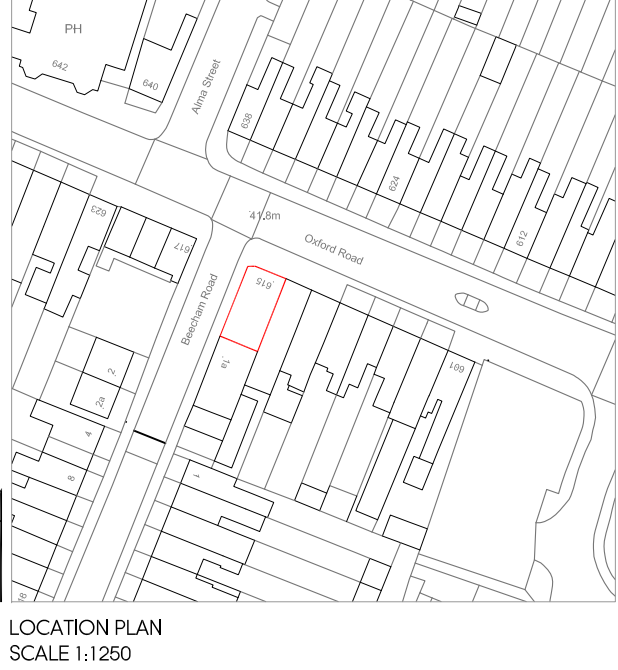
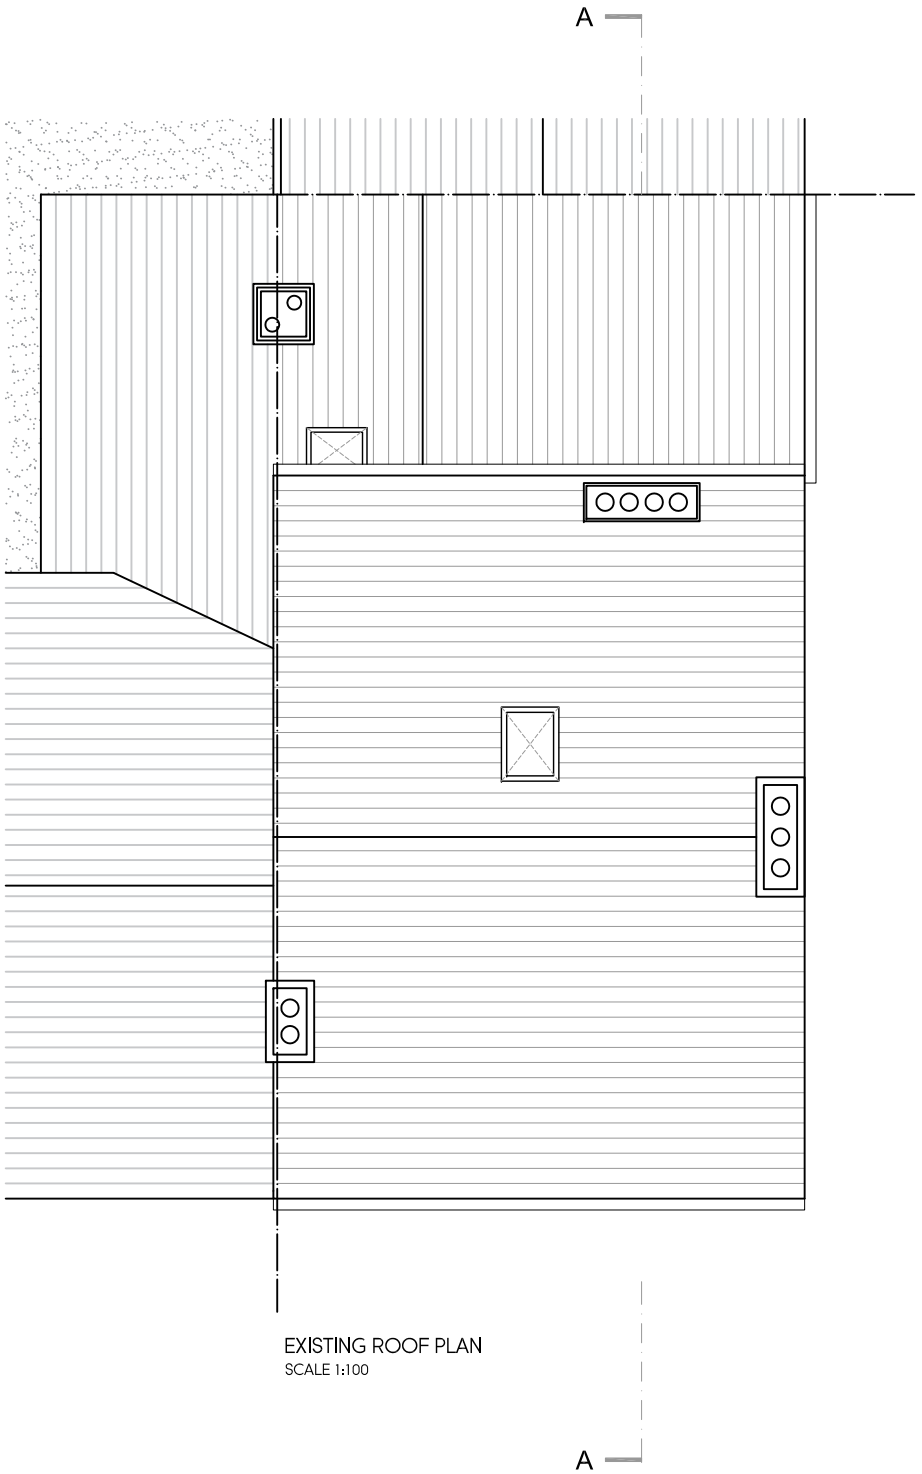
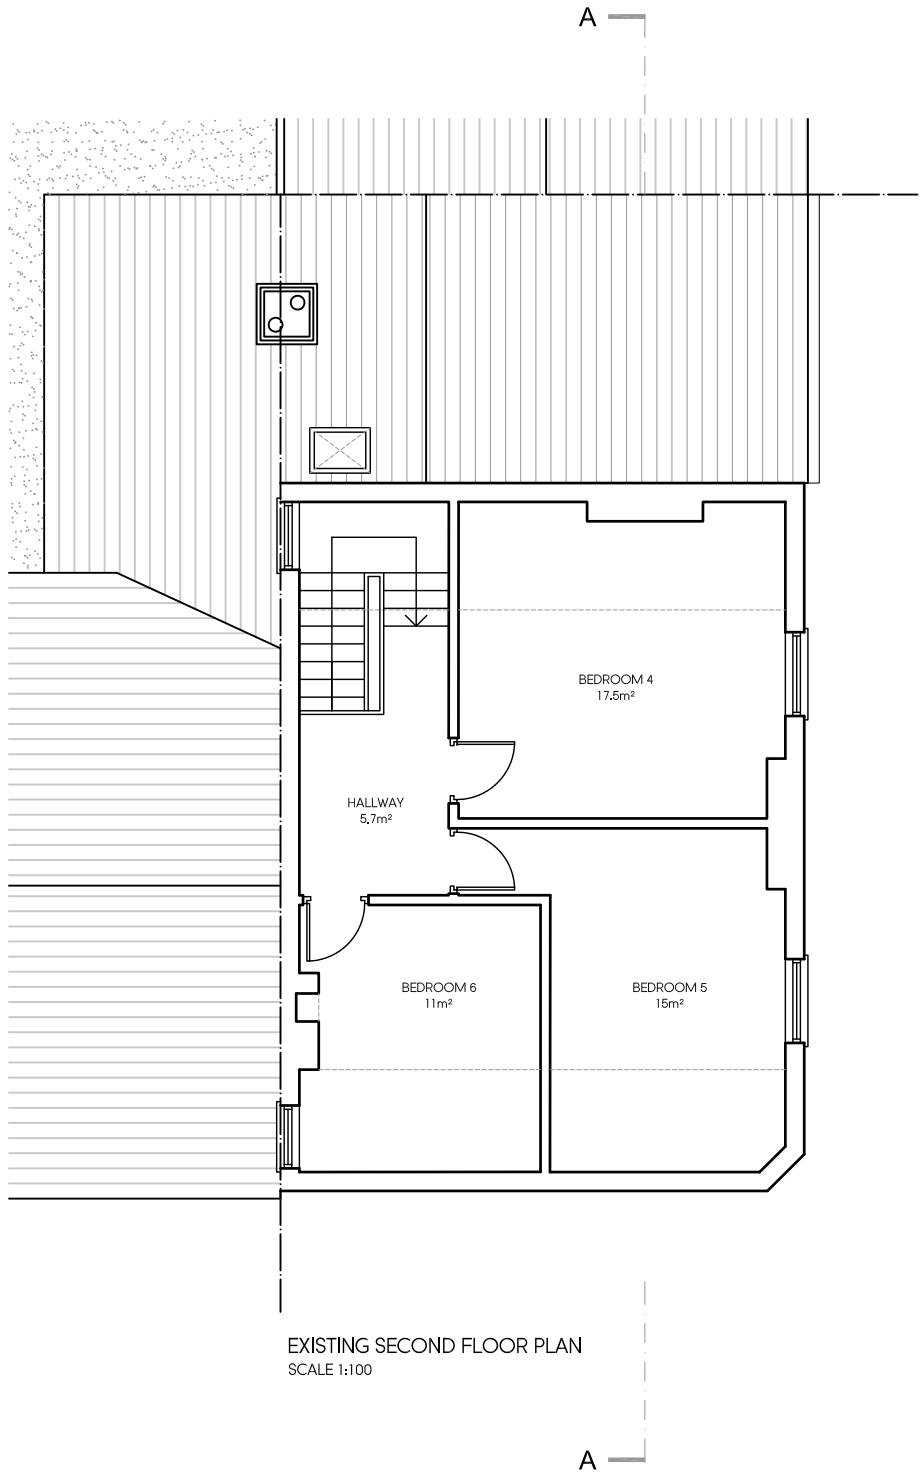
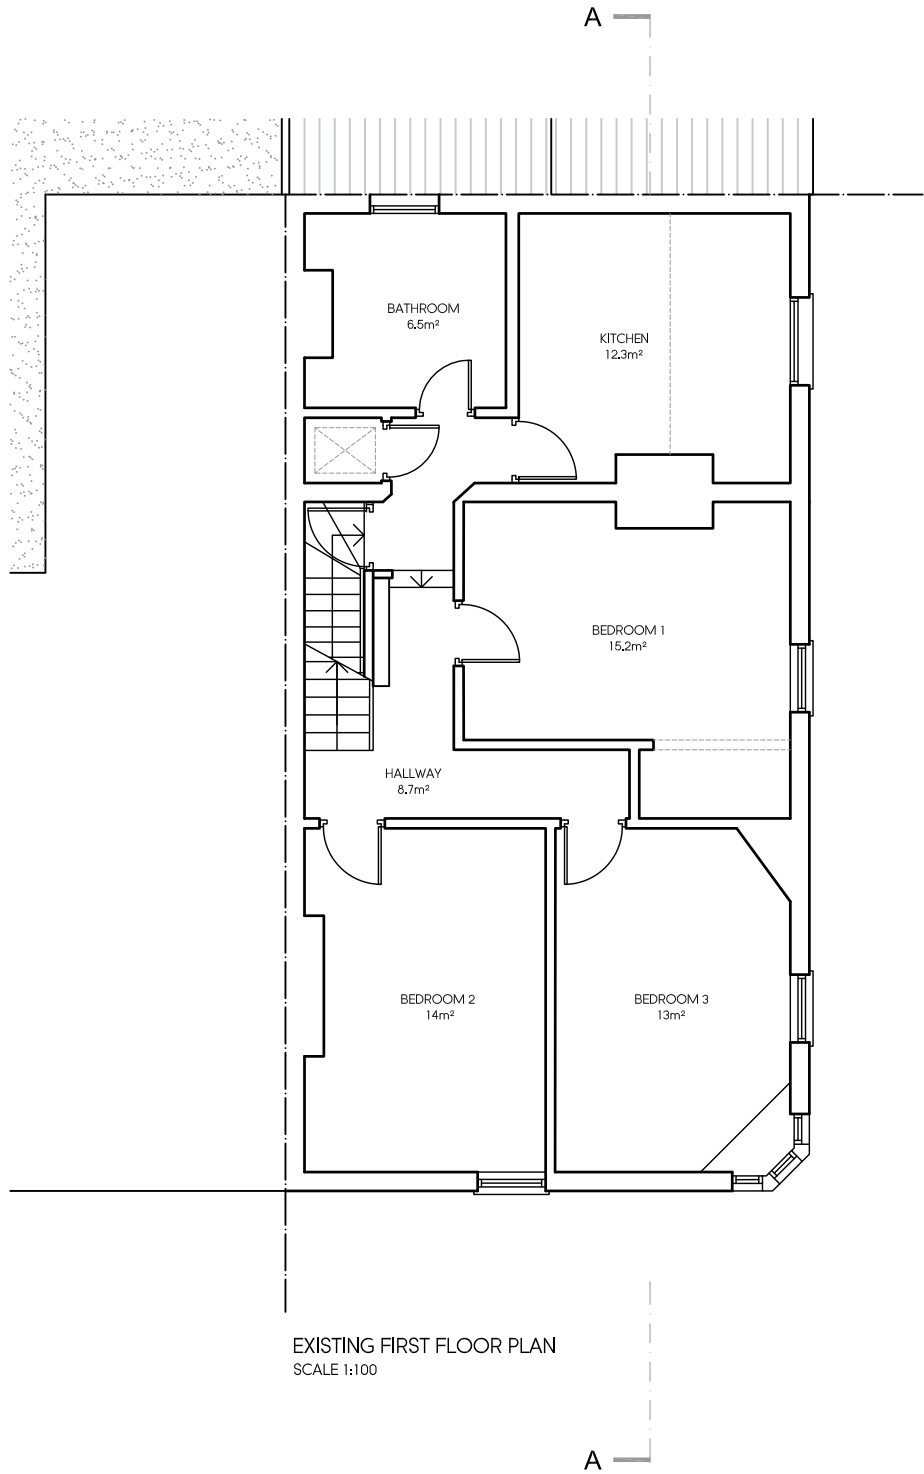
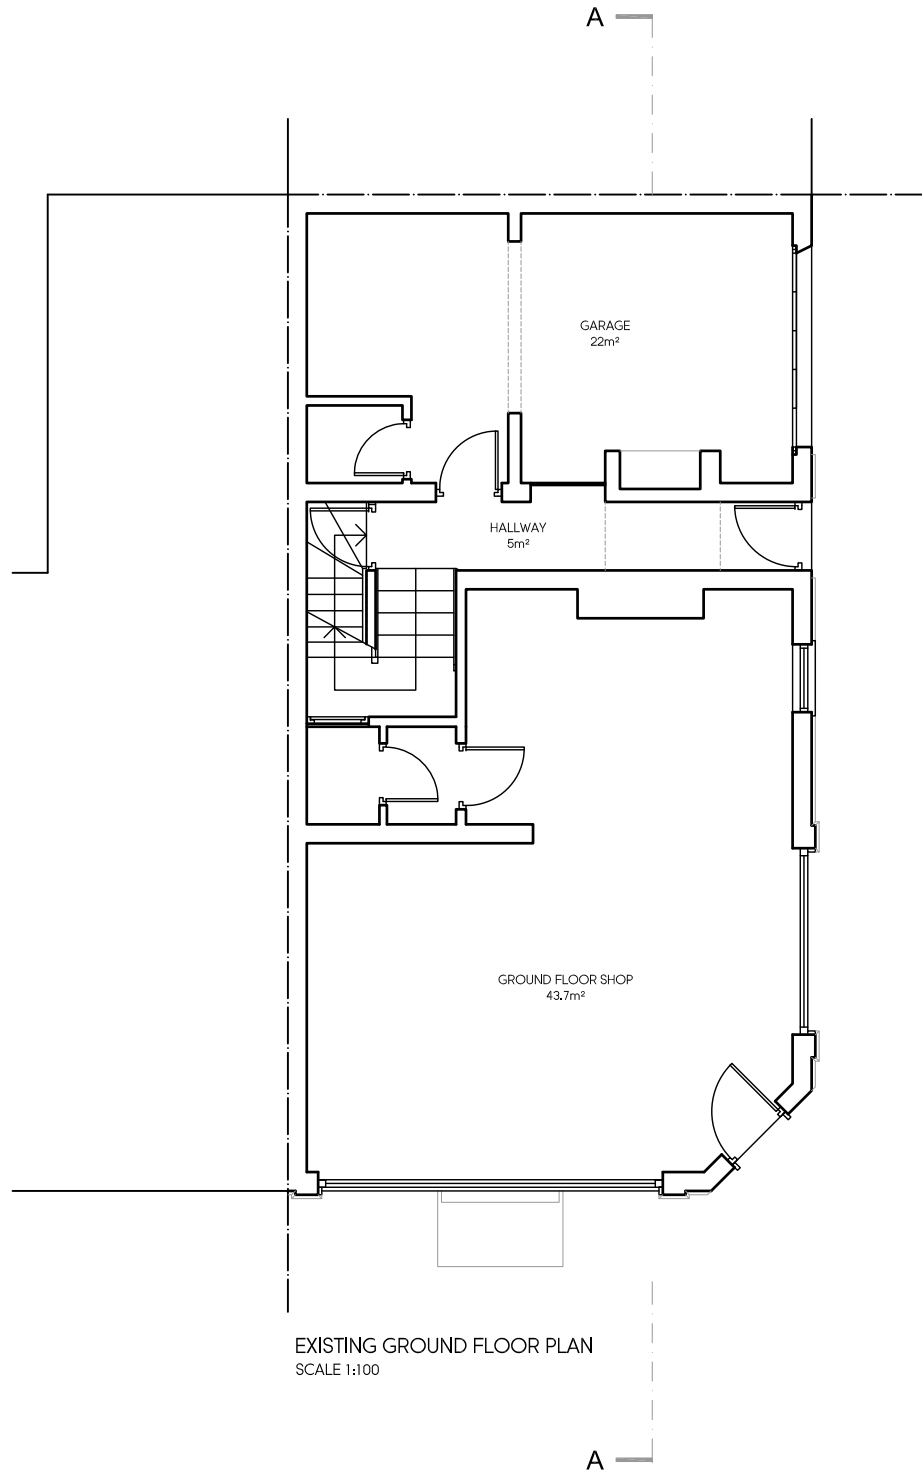
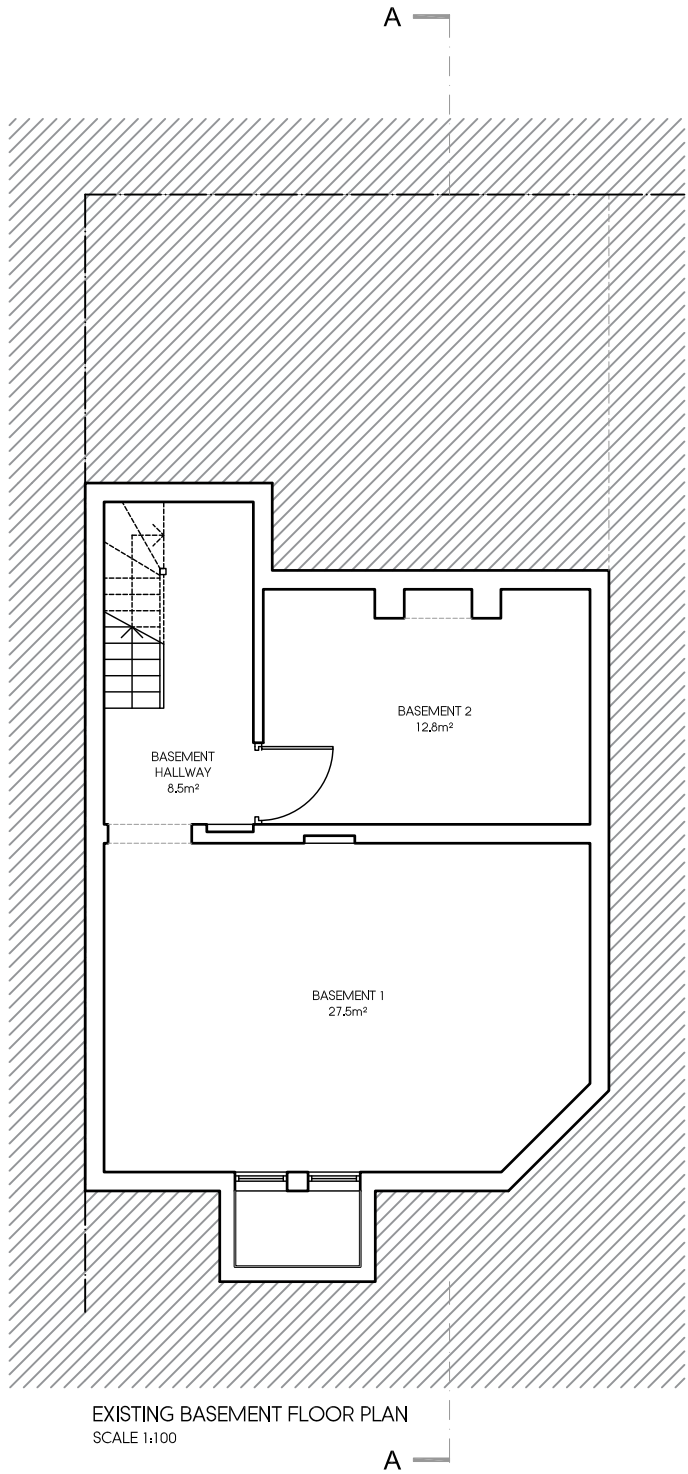


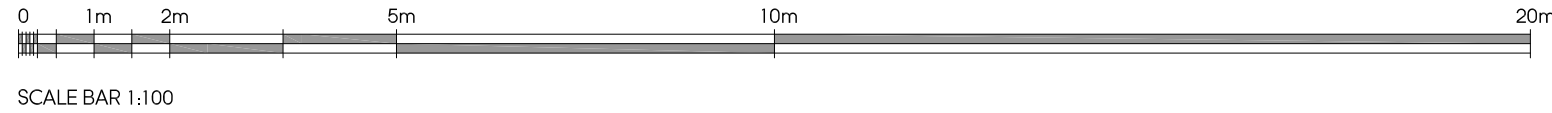

Rev	Date	Description	Init.
Client			

MR. SAIF ALI ABBAS

Project Title
PROPOSED EXTENSION AND CONVERSION

615 OXFORD ROAD, READING, RG30 1HL
Drawing Title

EXISTING PLANS & ELEVATIONS

Cad File	Sheet Size	Scale
P001	A1	1:100
Drawn by	Drawing Date	Approved by
AG	JAN 2020	NJ
Project No.	Drawing No.	Revision
1740	P201	-

Jutla Architects

2-4 High Street, Ruislip,
Middlesex, HA4 7AR

t 01923 840077 f 01923 840078
info@jutla-architects.com
jutla-architects.com

This drawing is property of Jutla Architects Ltd © and must not be copied or otherwise reproduced. All dimensions must be checked on site before commencing work. No dimensions to be scaled from this drawing. This drawing was produced using AutoCad 2016.

PLANNING ISSUE