
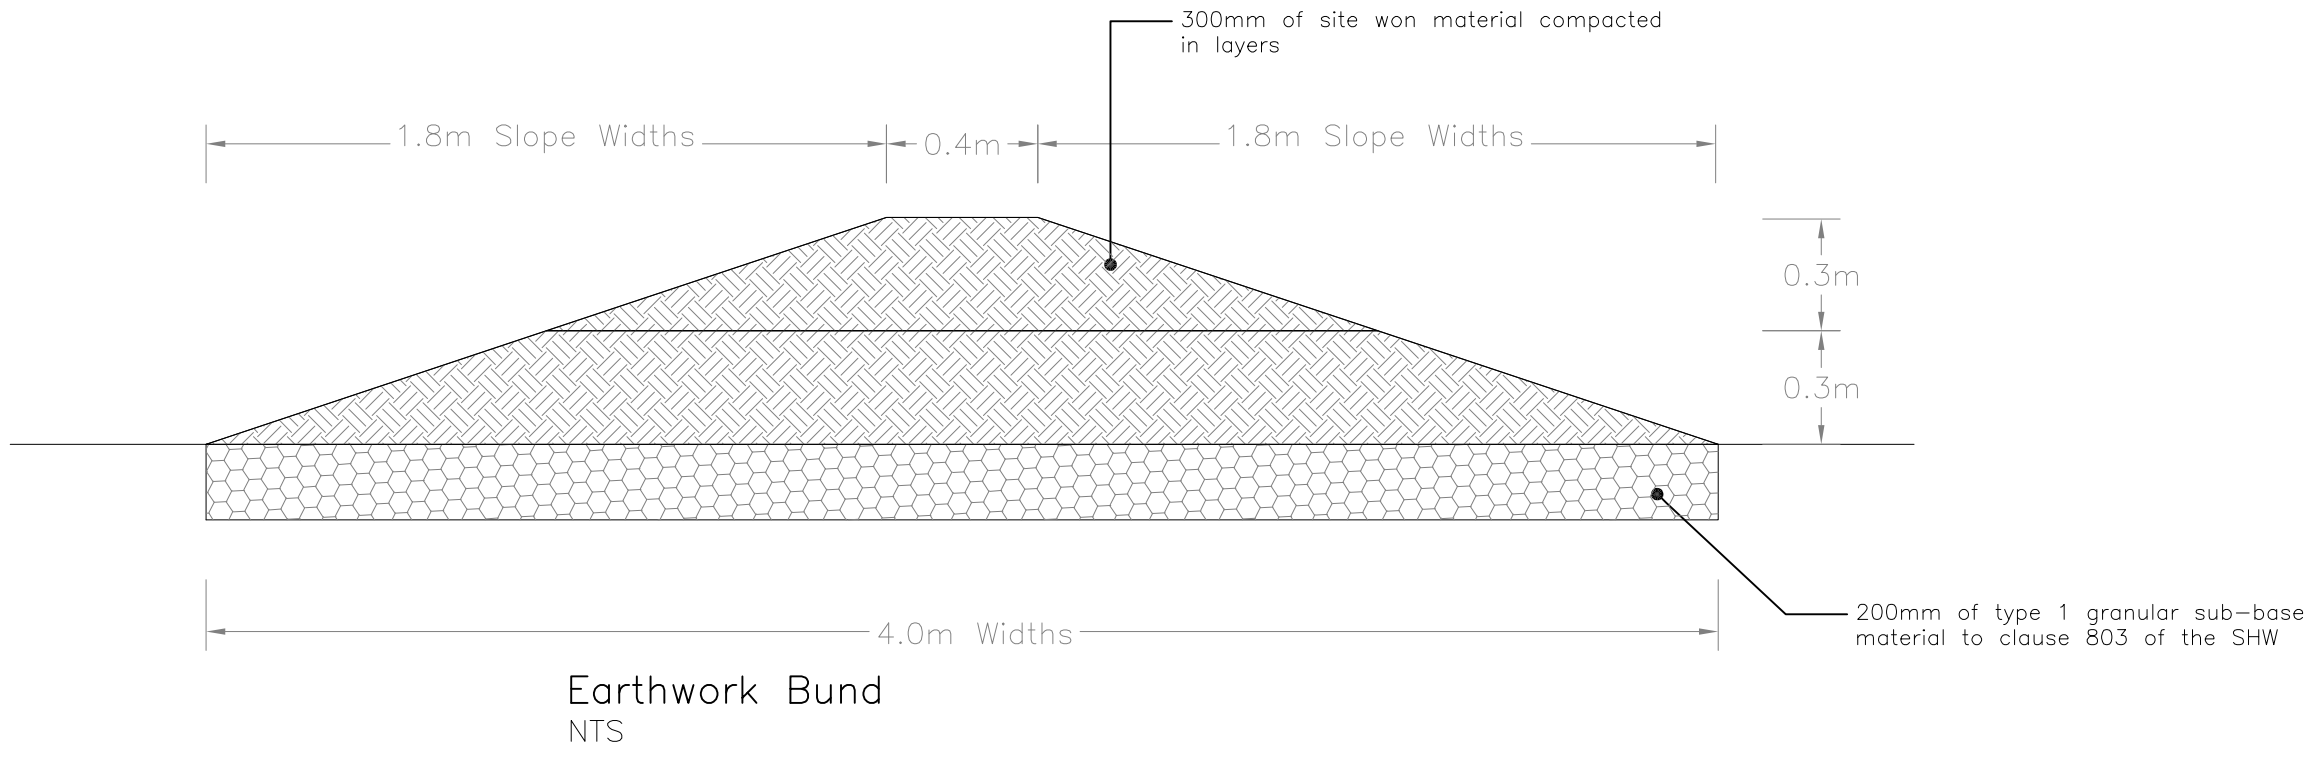
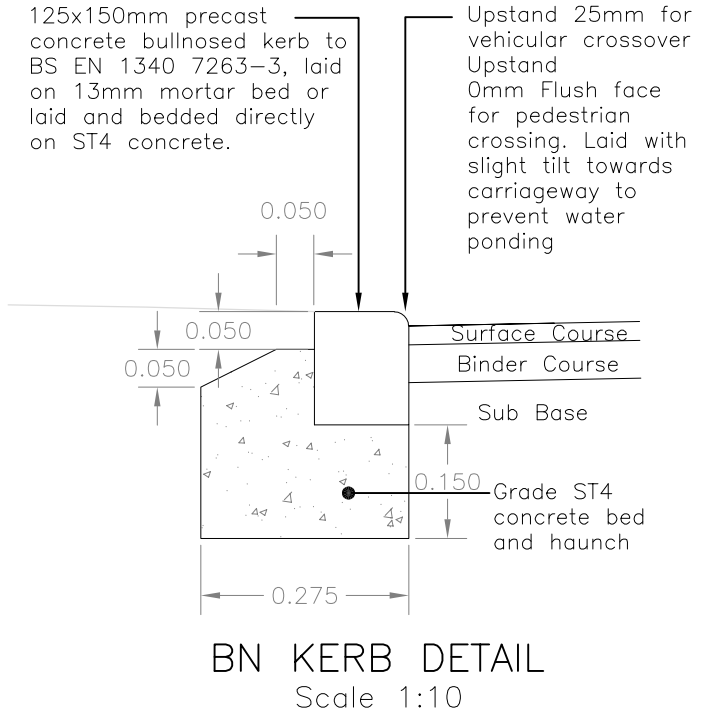
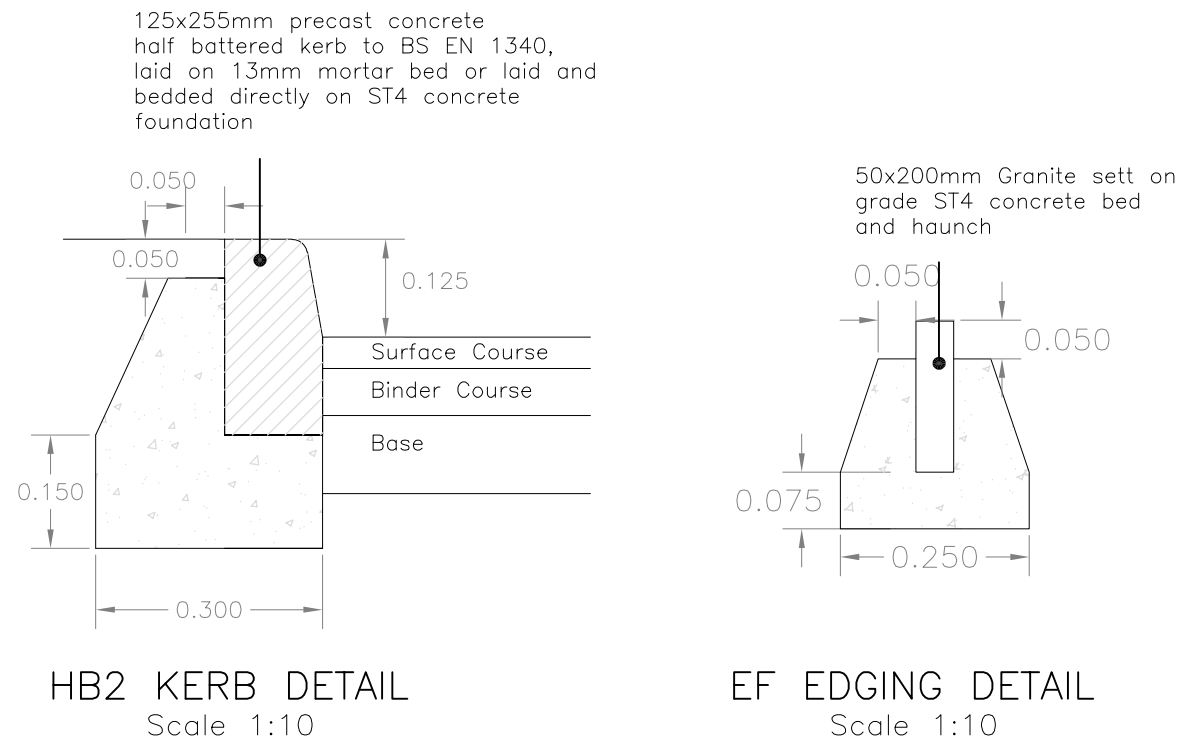
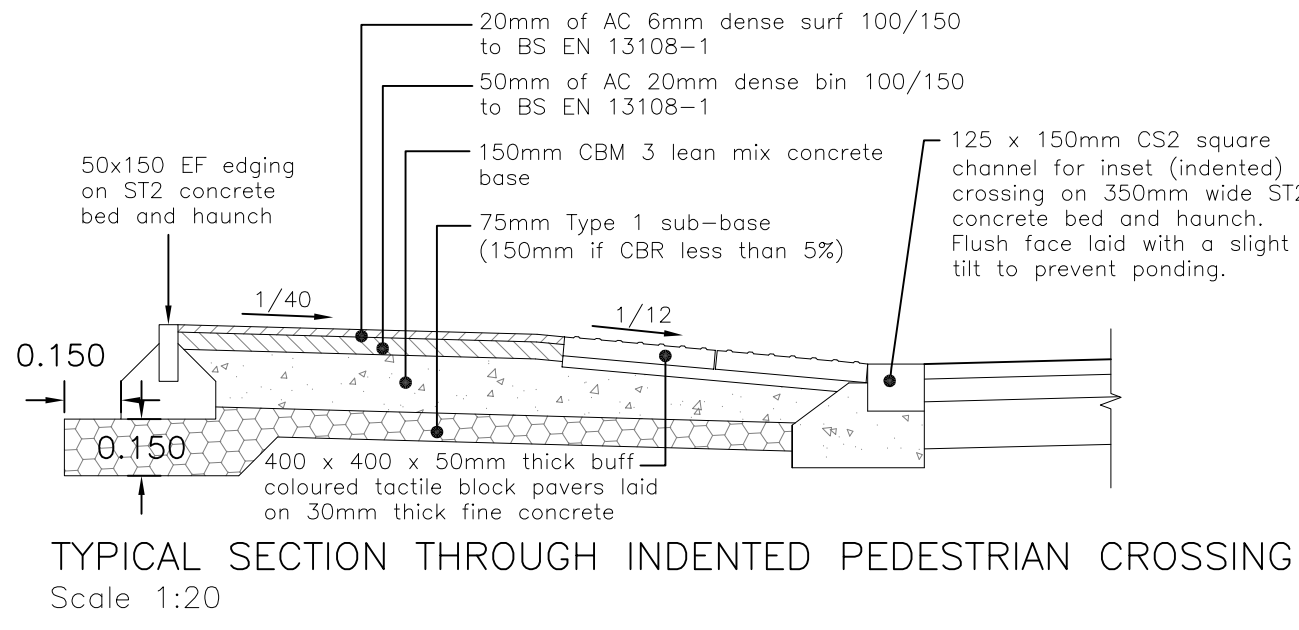
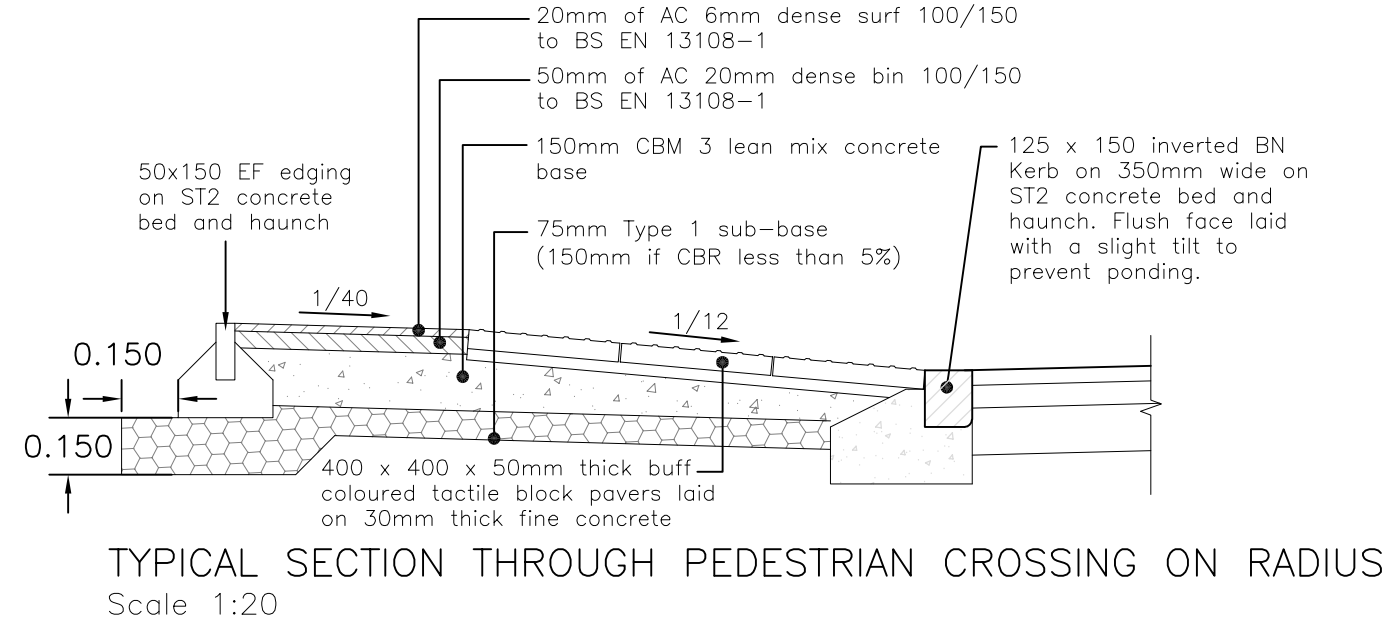
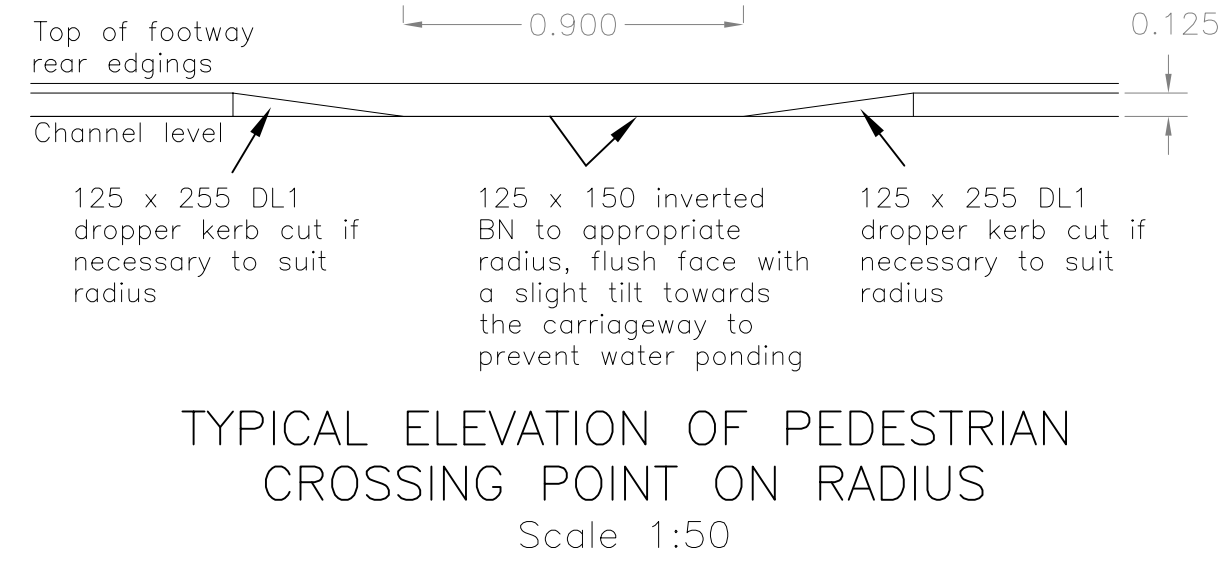
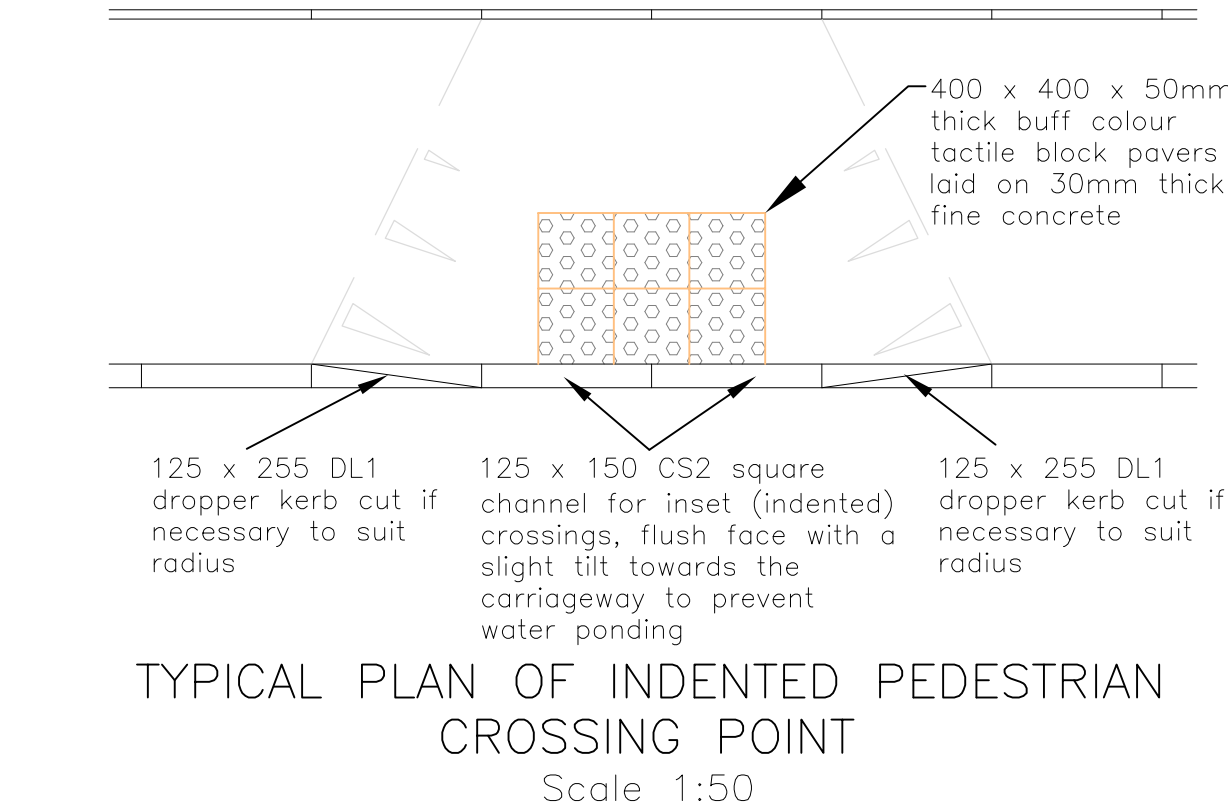
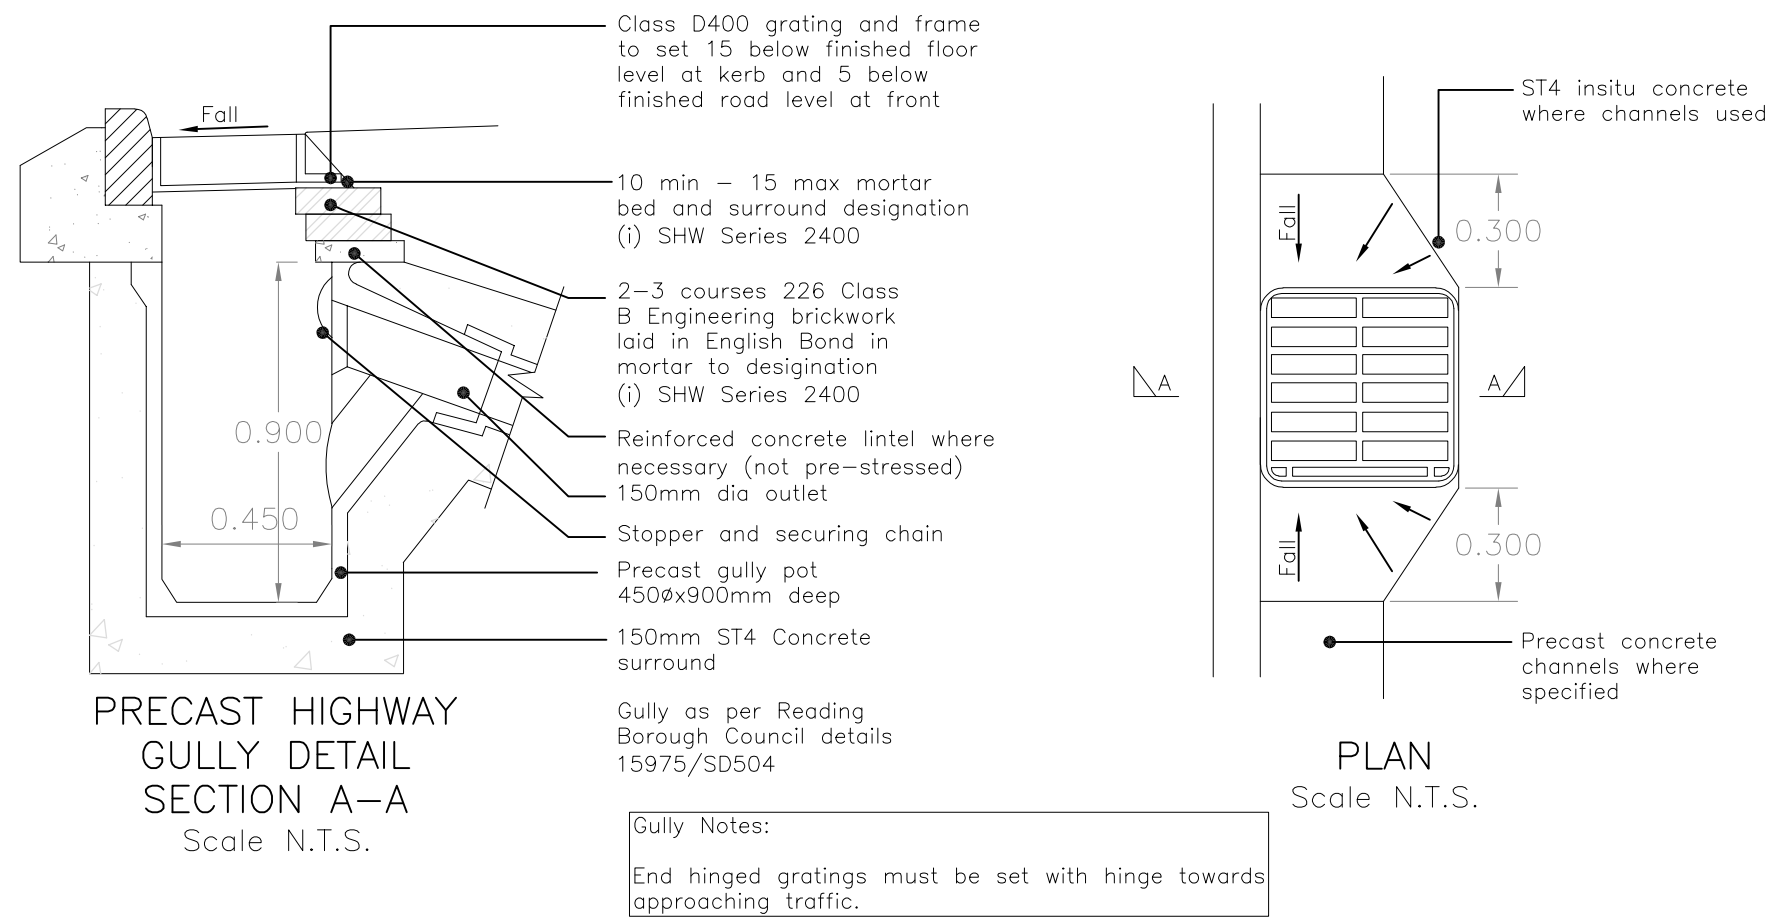
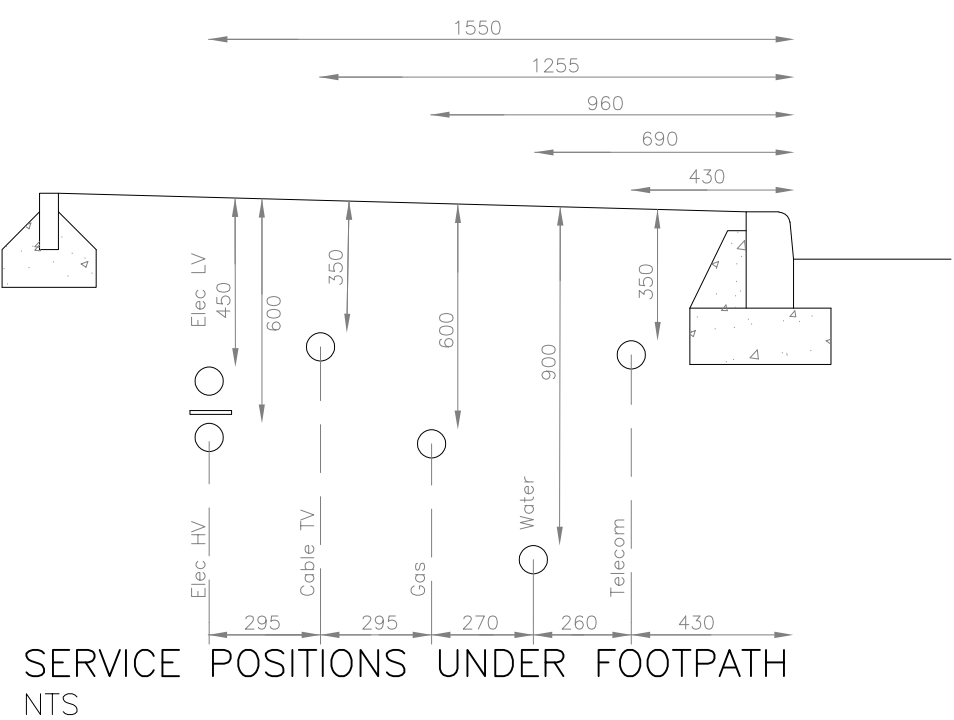
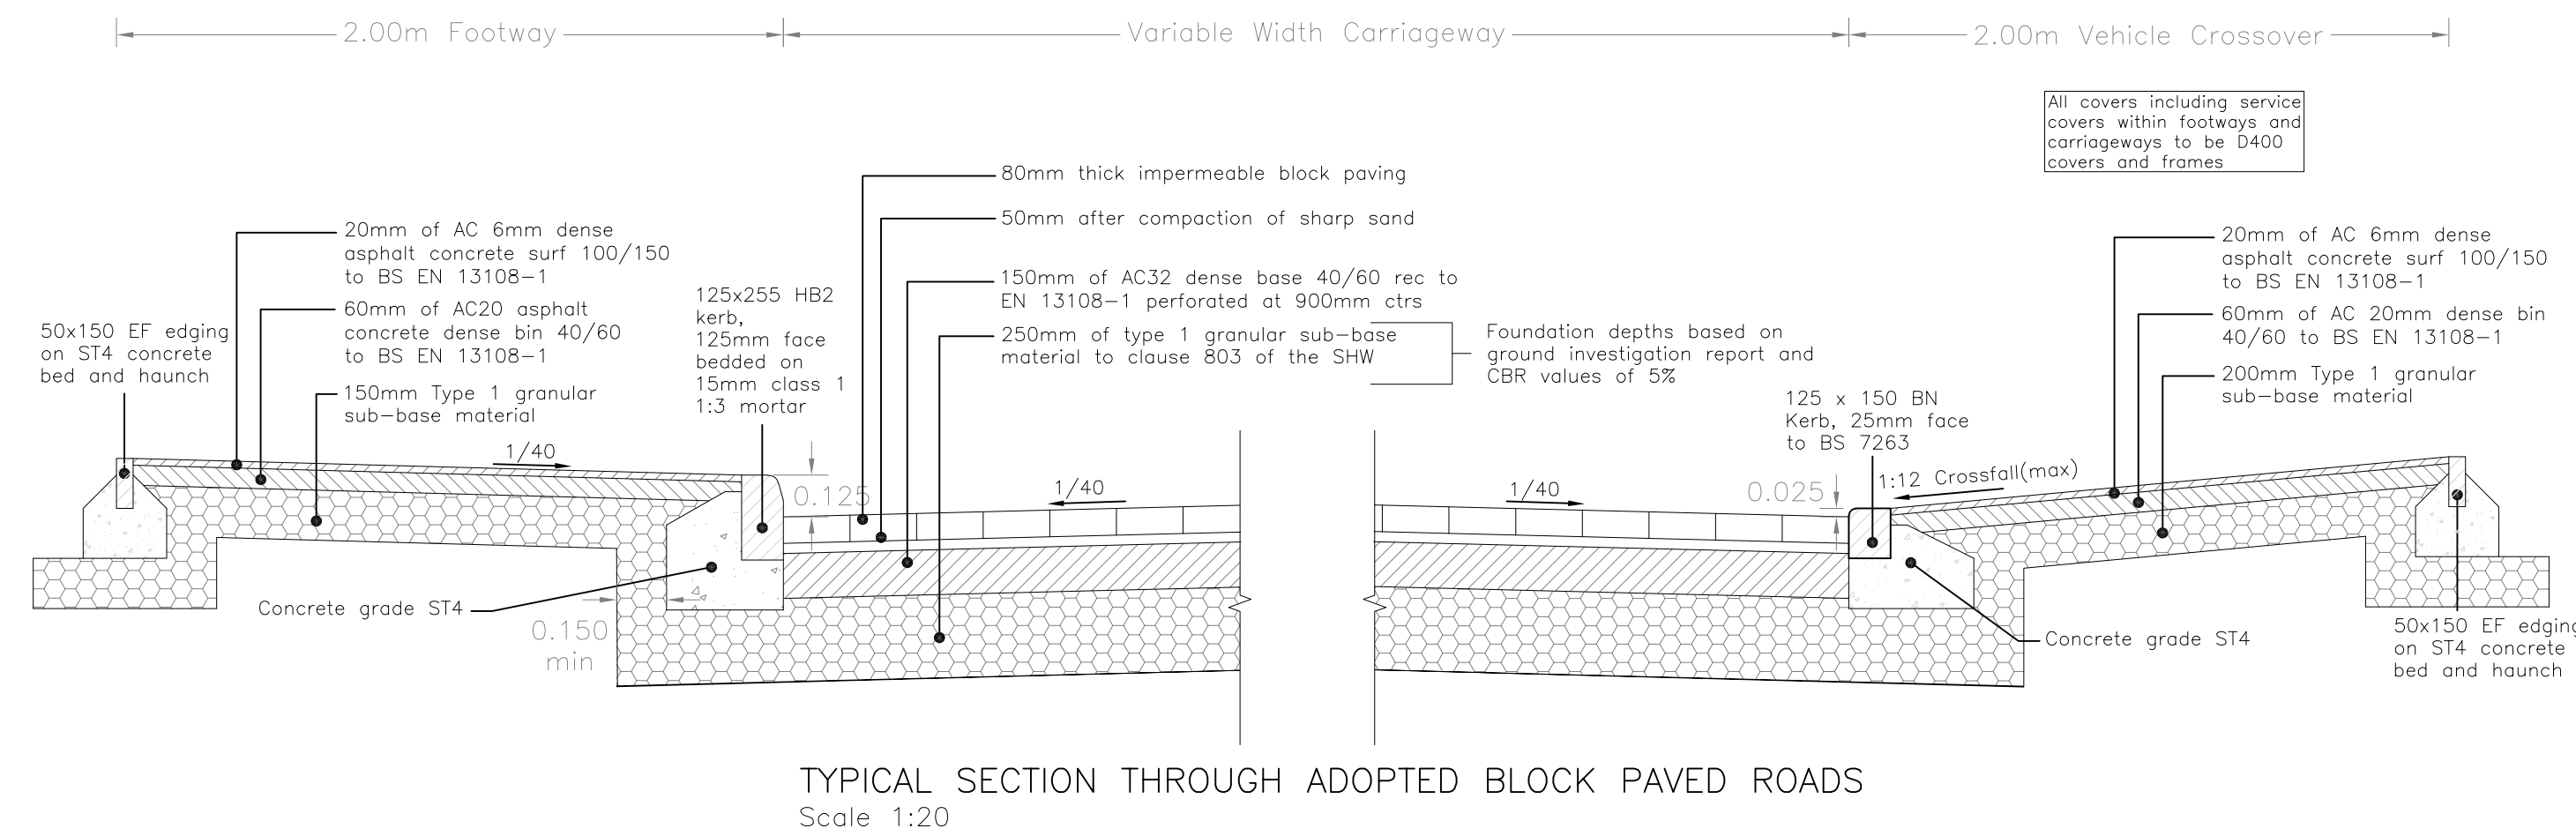


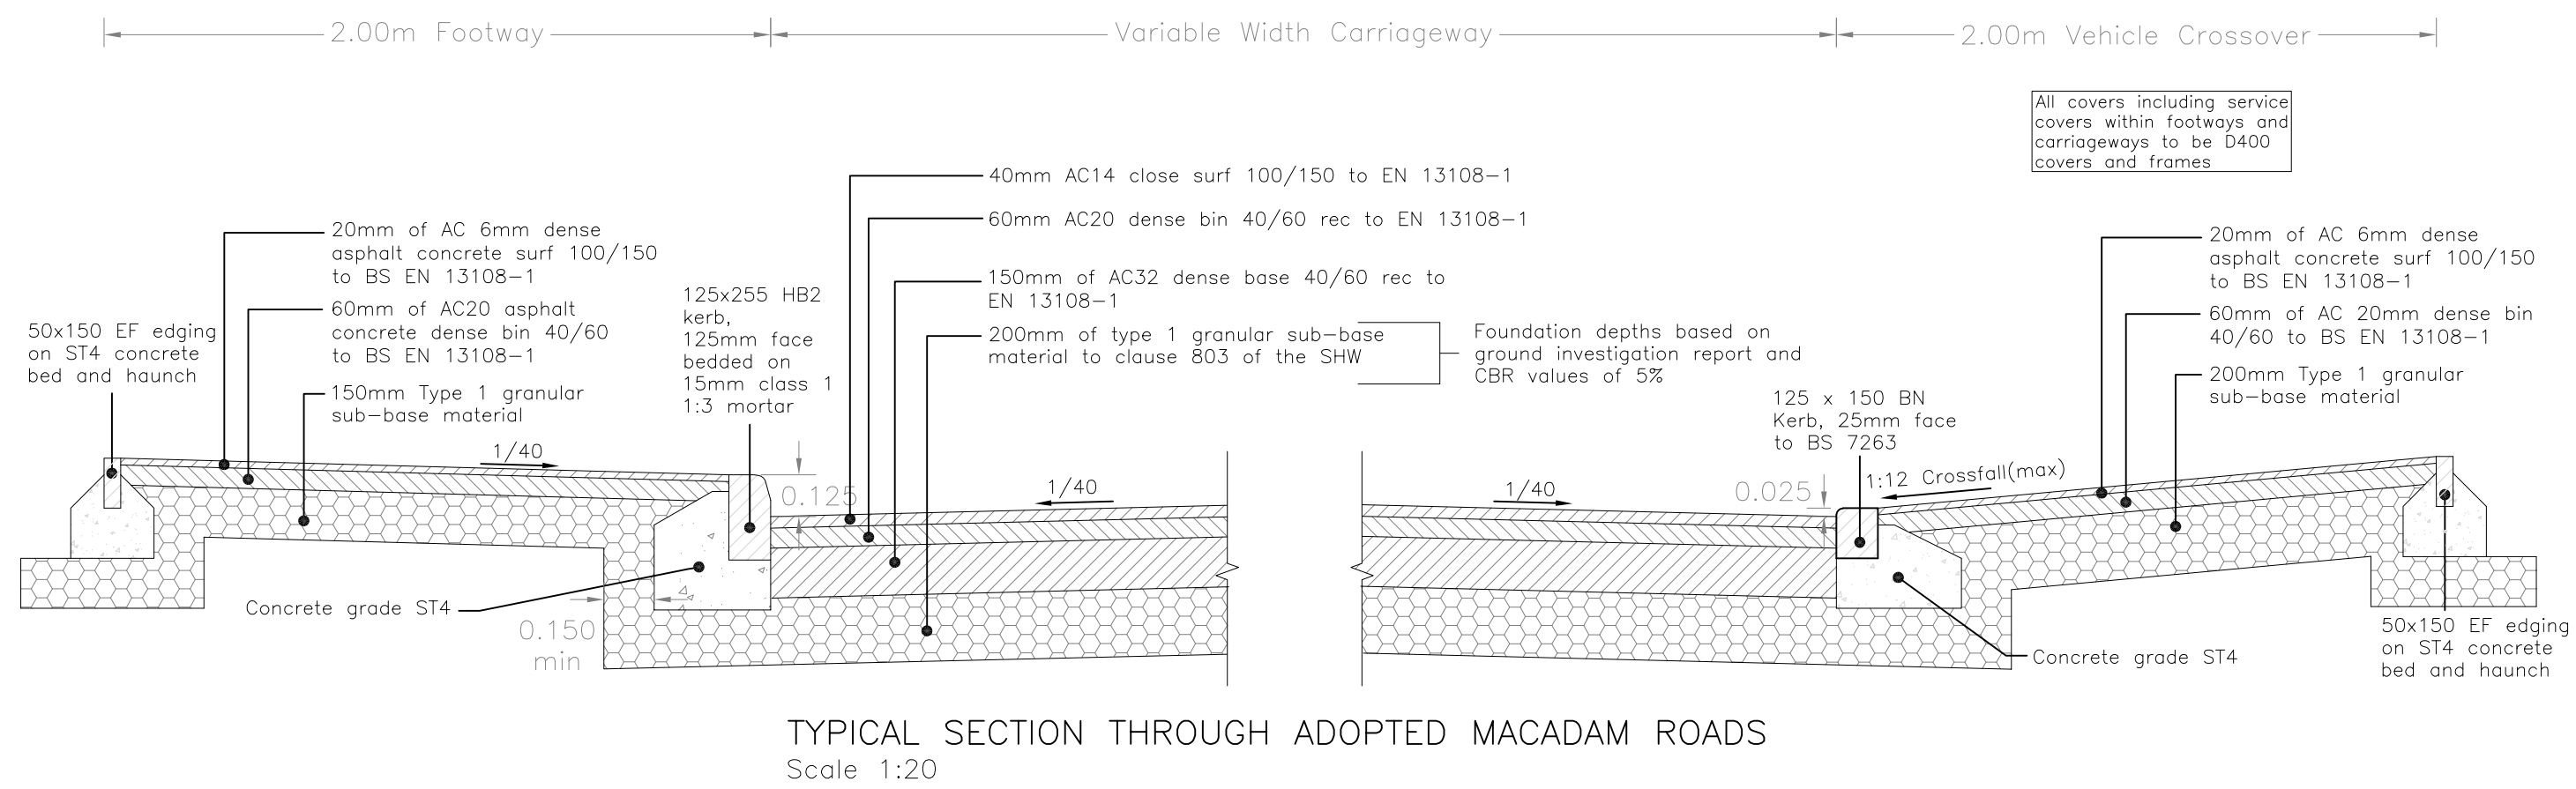

PRELIMINARY

C	20.03.19	Chamber gradient added to details	JS
B	17.01.19	Earthworks Bund detail added	JS
A	25.10.18	Updated to clients comments	EP
REV. No.	DATE	DESCRIPTION	INITIALS
Client		Bellway	
Project		MJA CONSULTING CIVIL AND STRUCTURAL ENGINEERS Monarch House, Barton Lane, Abingdon, Oxon, OX14 3NB Tel: 01235 555173 Fax: 01235 523226	
Title		Adoptable Highway Construction Details	Rev C
Scale		AS SHOWN	Aug 18
Checked		AMc	Drawn JS
Drawing No.		5672:20	