


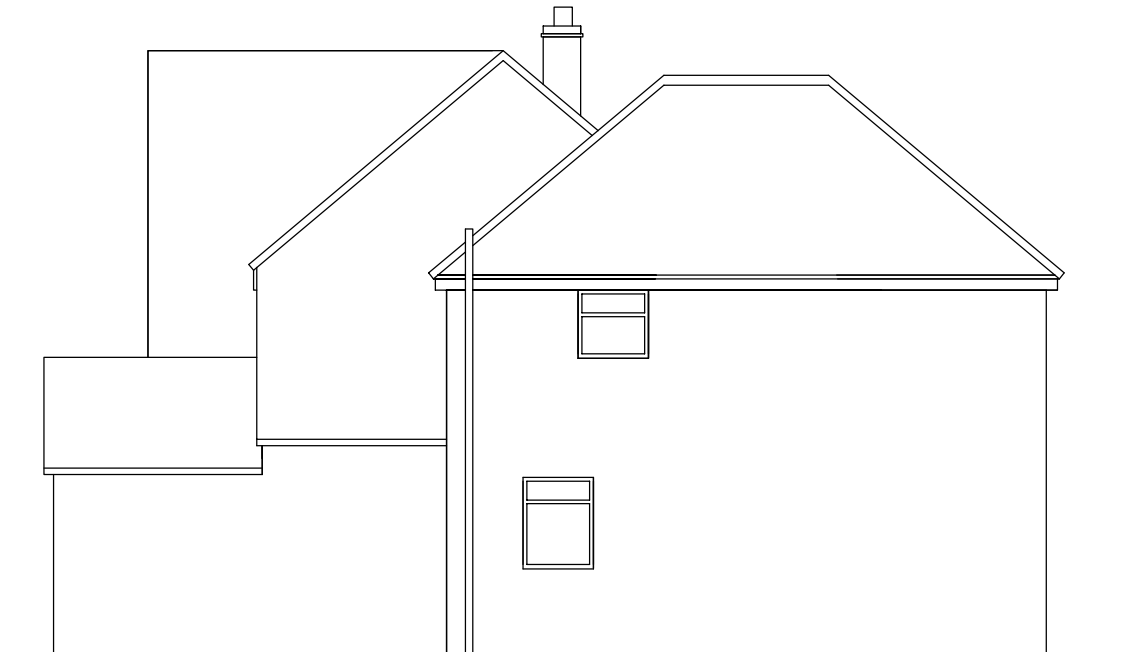


Existing SE Elevation




Existing NW Elevation



Existing NE Elevation

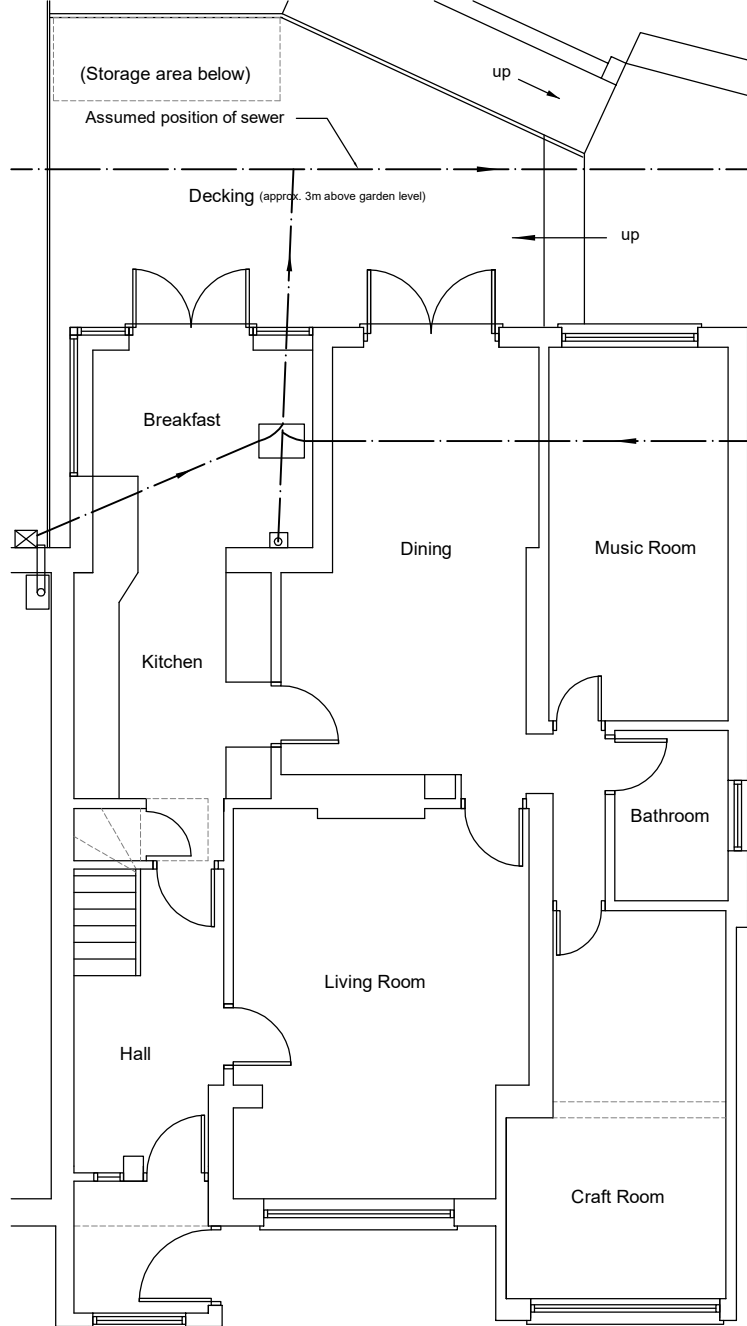

Existing Ground Floor

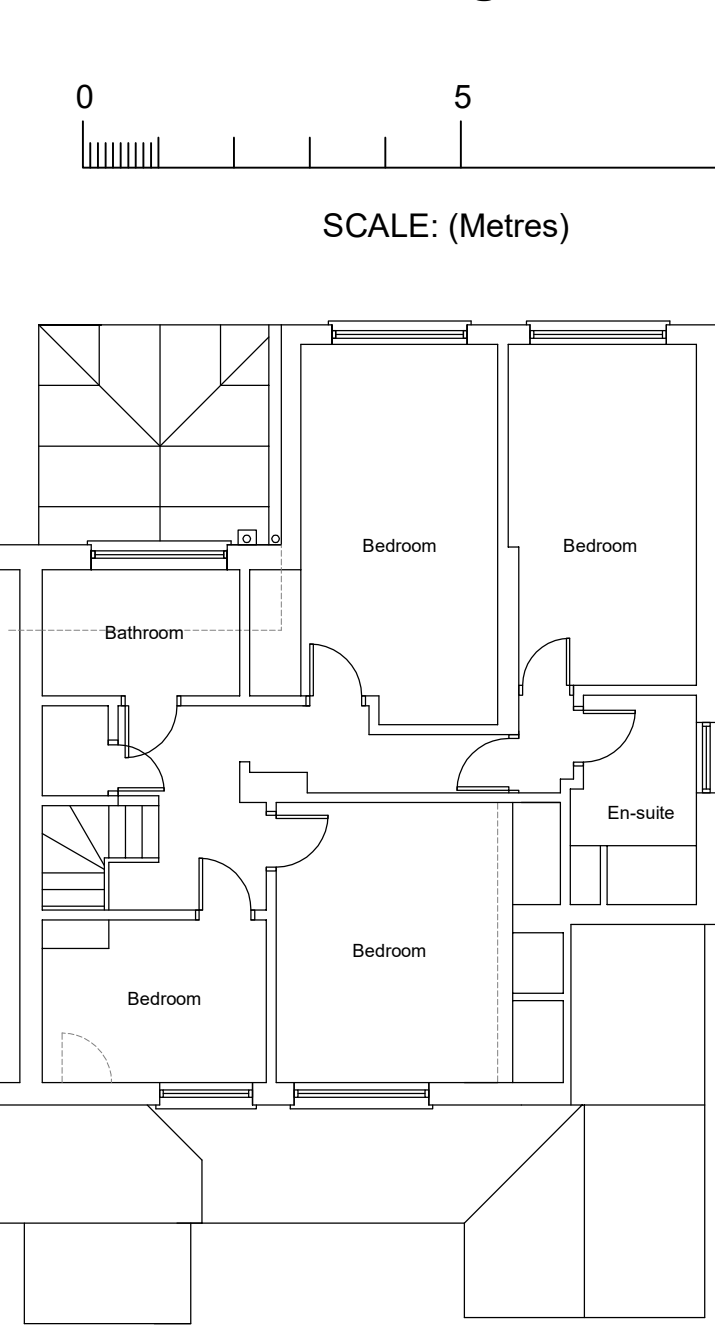


Existing First Floor



Existing SW Elevation



1:1250 Location Plan

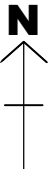

ARD CHARTERED ARCHITECT
PROSPECT COTTAGE
26 WINDMILL ROAD
MORTIMER COMMON
BERKSHIRE
RG7 3RN

Mob. 07950 311036

CLIENT	
PROJECT Proposed Extensions and Loft Conversion 21 Juniper Way, Tilehurst	
DRAWING TITLE Existing Plans	
DATE 09/07/19	SCALE 1:100 @ A3
DWG NO. 19/09/01	REVISION A