


MICHAEL OAKES ARCHITECTS LTD.

Michael Oakes (Director) B.A. Hons Arch, Dipl. Arch, Registered Architect

REGISTERED ARCHITECTS, DESIGNERS + ILLUSTRATORS

Telephone: 01895 235089 - E-mail: michaeloakesarchitect@googlemail.com

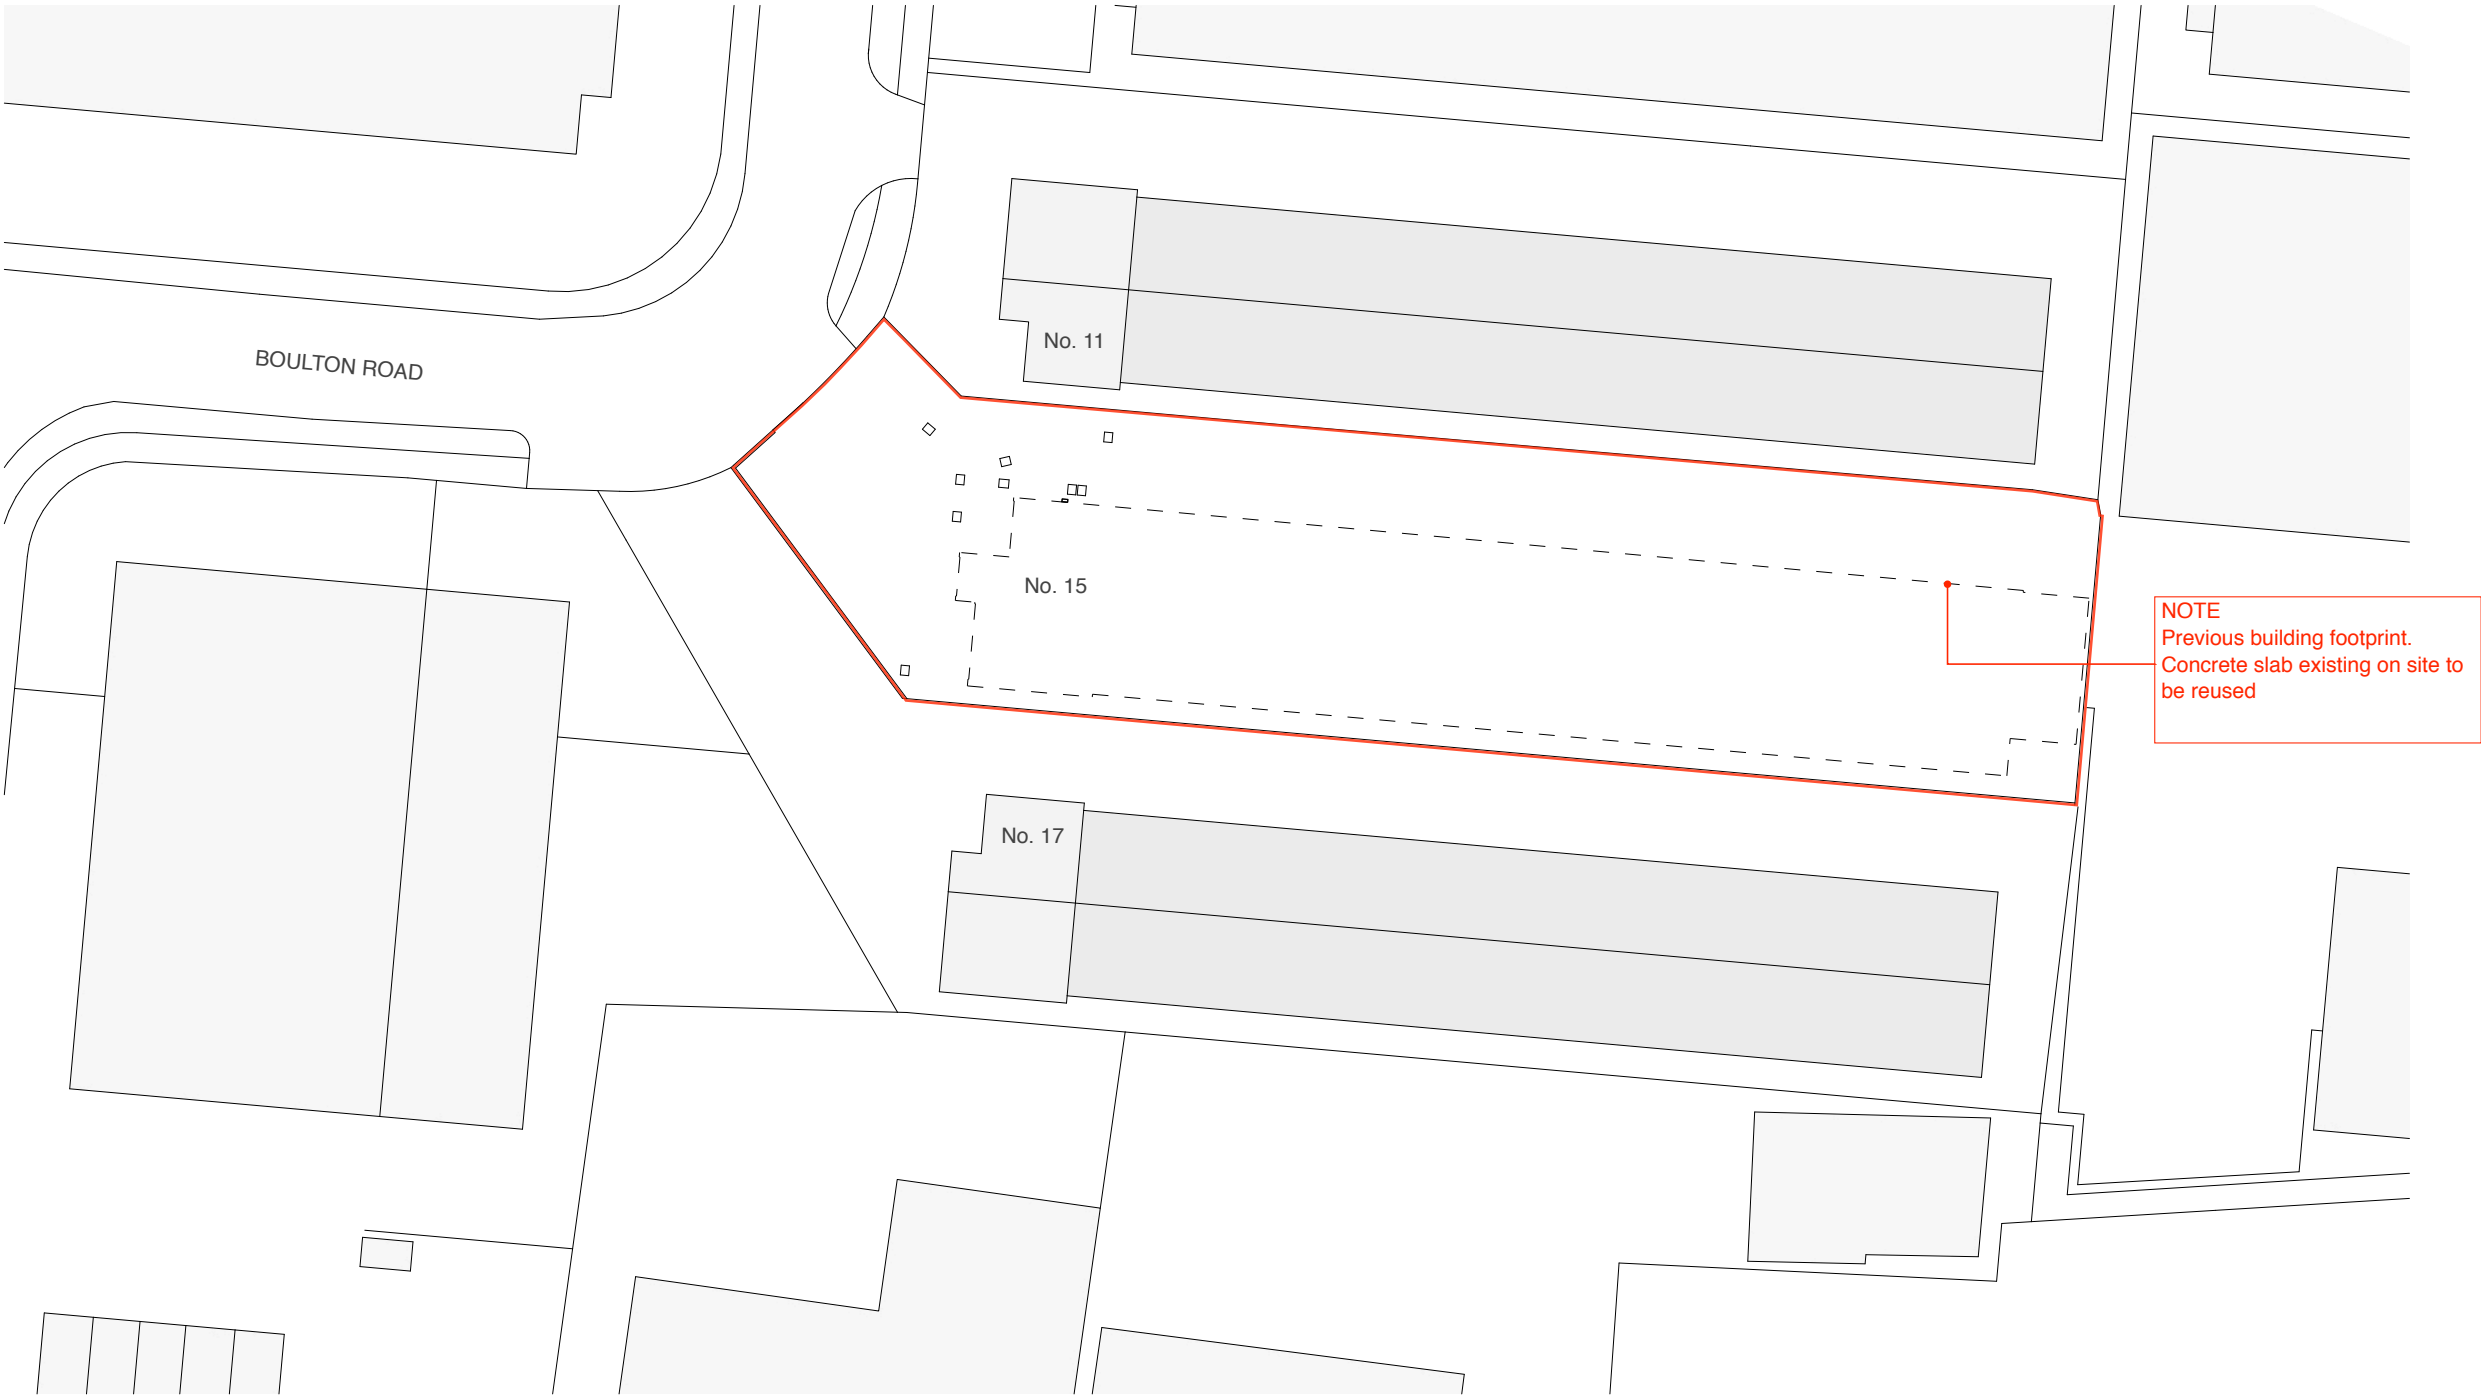

Block Plan



Address	Client	Date
15 Boulton Road, Reading, RG2 0NF	Mr Raffi Haytayan	January 2020

Drawing Title
Block Plan

Project no. / Stage /	Drawing no. / Revision
0253- PLA-	02_C
Revision notes:	Drawn by: LC
A - First Issue	
B - 23.09.19	
C - 24.01.20 - Notes added	