
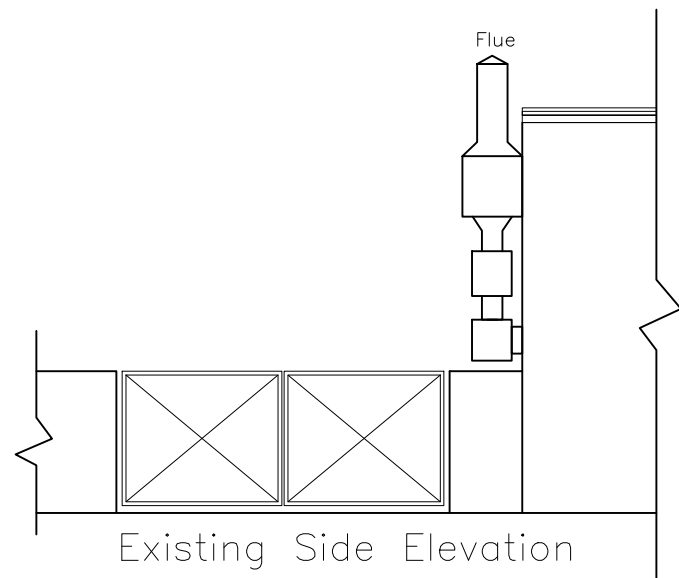
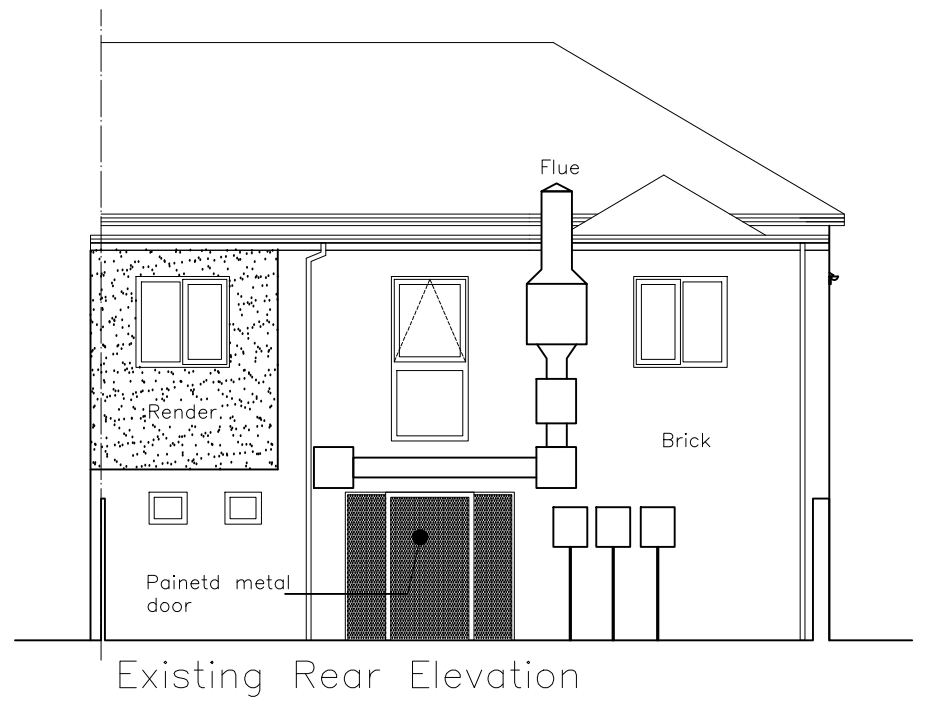


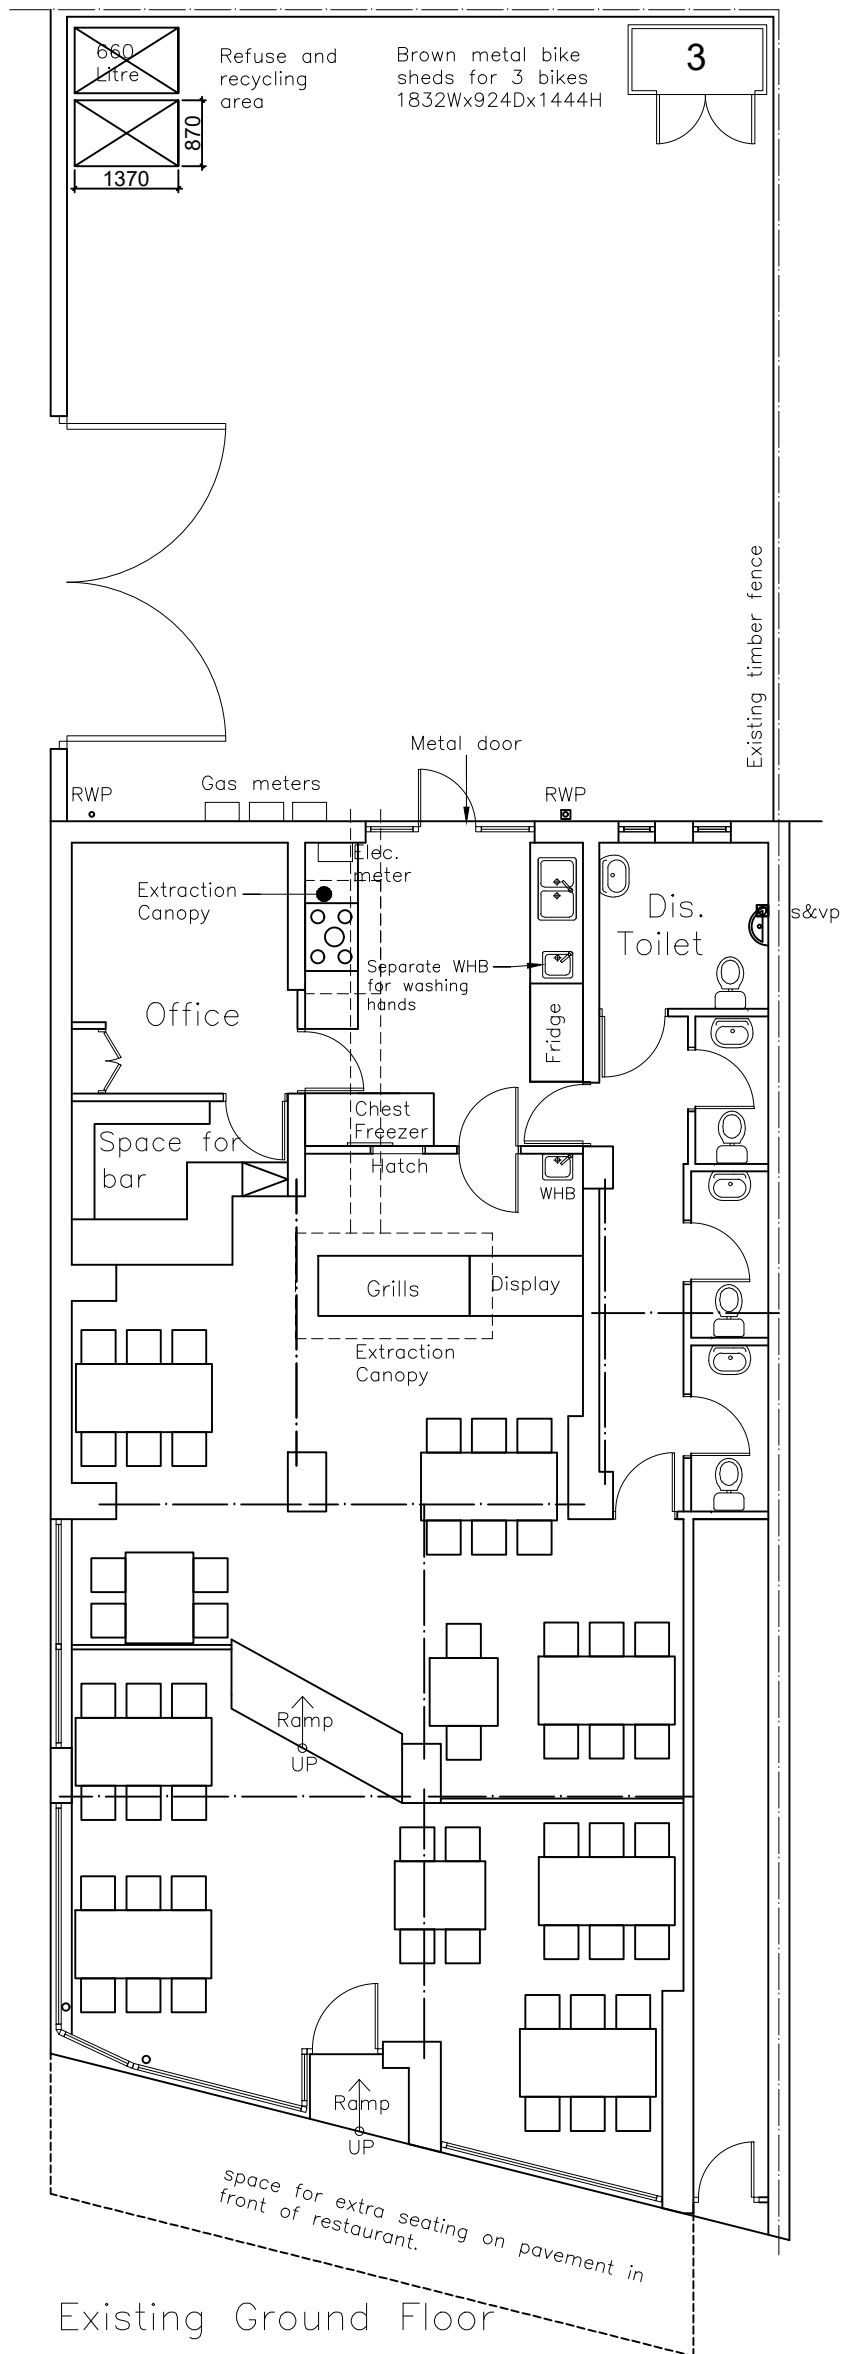

The contractor will be held responsible for the accuracy of setting out and checking of all dimensions on drawings and on site.

Working dimensions must not be scaled from this drawing.

REV. DATE. AMENDMENT

PROJECT.

387 Oxford Road,
Reading,
RG30 1HA

TITLE.

Existing Plan and Elevations

DRAWING NO.

1721-02

SCALE

1:100 @ A4

REVISION

DATE

August 2019

TYPE

Planning

AFGUK Architects

299 Champs Sur Marne, Bradley Stoke,
Bristol BS32 9BZ

Telephone: 07877970649

info@afguk-architects.co.uk

www.afguk-architects.co.uk

This drawing c AFGUK Architects

