



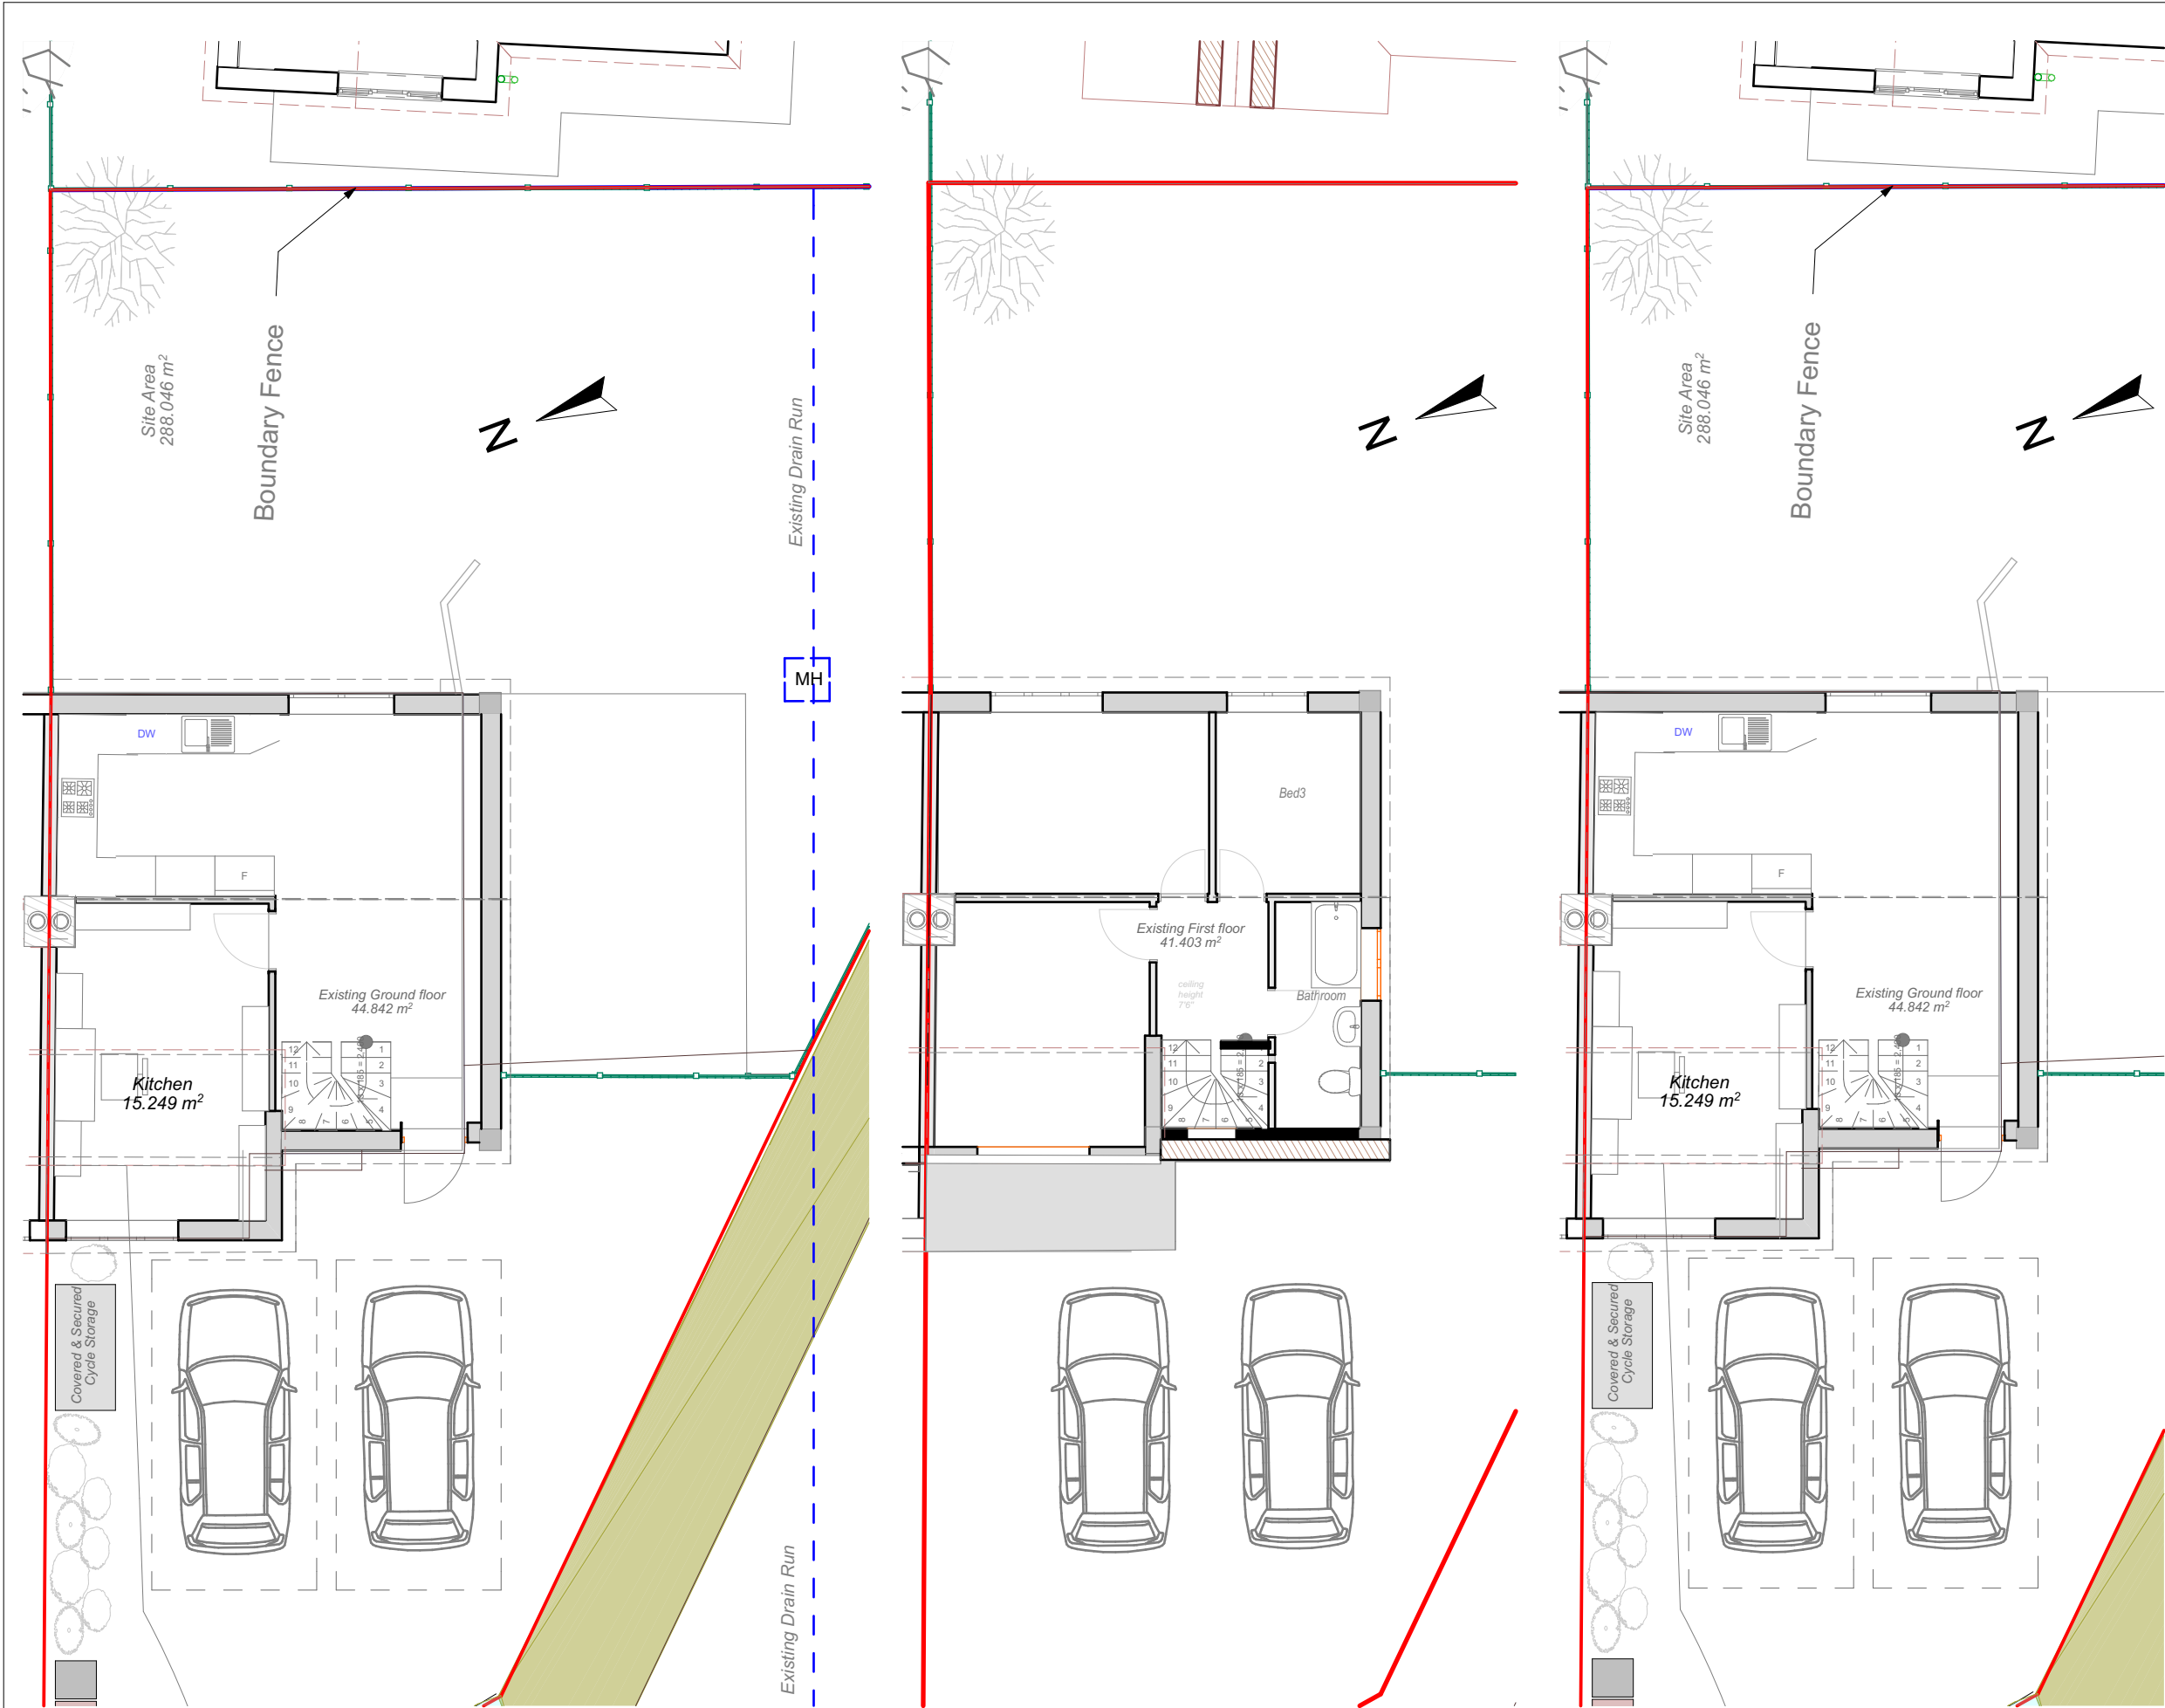

© This drawing remains the property of The Keen Partnership and shall not be copied without prior written consent.

All dimensions to be checked on site and any discrepancies to be reported before work commences.

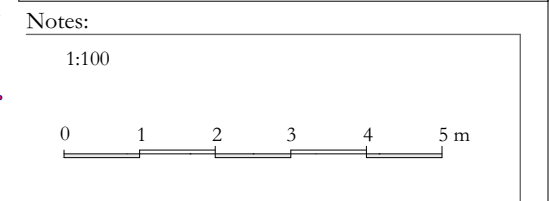

Rev	Comment	By	Date
THE KEEN PARTNERSHIP			
The Courtyard Edinburgh Road Reading RG30 2UA Tel: 0118 9510855 Fax: 0118 951866 Email: info@keenpartnership.co.uk			
Client: Mr. T. Parris			
Job Title: 2 Fontwell Drive Tilehurst			
Drawing Title: Existing Plans			
Status: Householder App			
Date Drawn: 22/07/2019	Drawn By: C.P.	Scale: @A3	
Job No: 8854	Drg No: PL-04	Rev:	